NOTES:
The contractor is to check all dimensions on site before commencing. Do not scale from this drawing.
This drawing remains the copyright of edge architects.

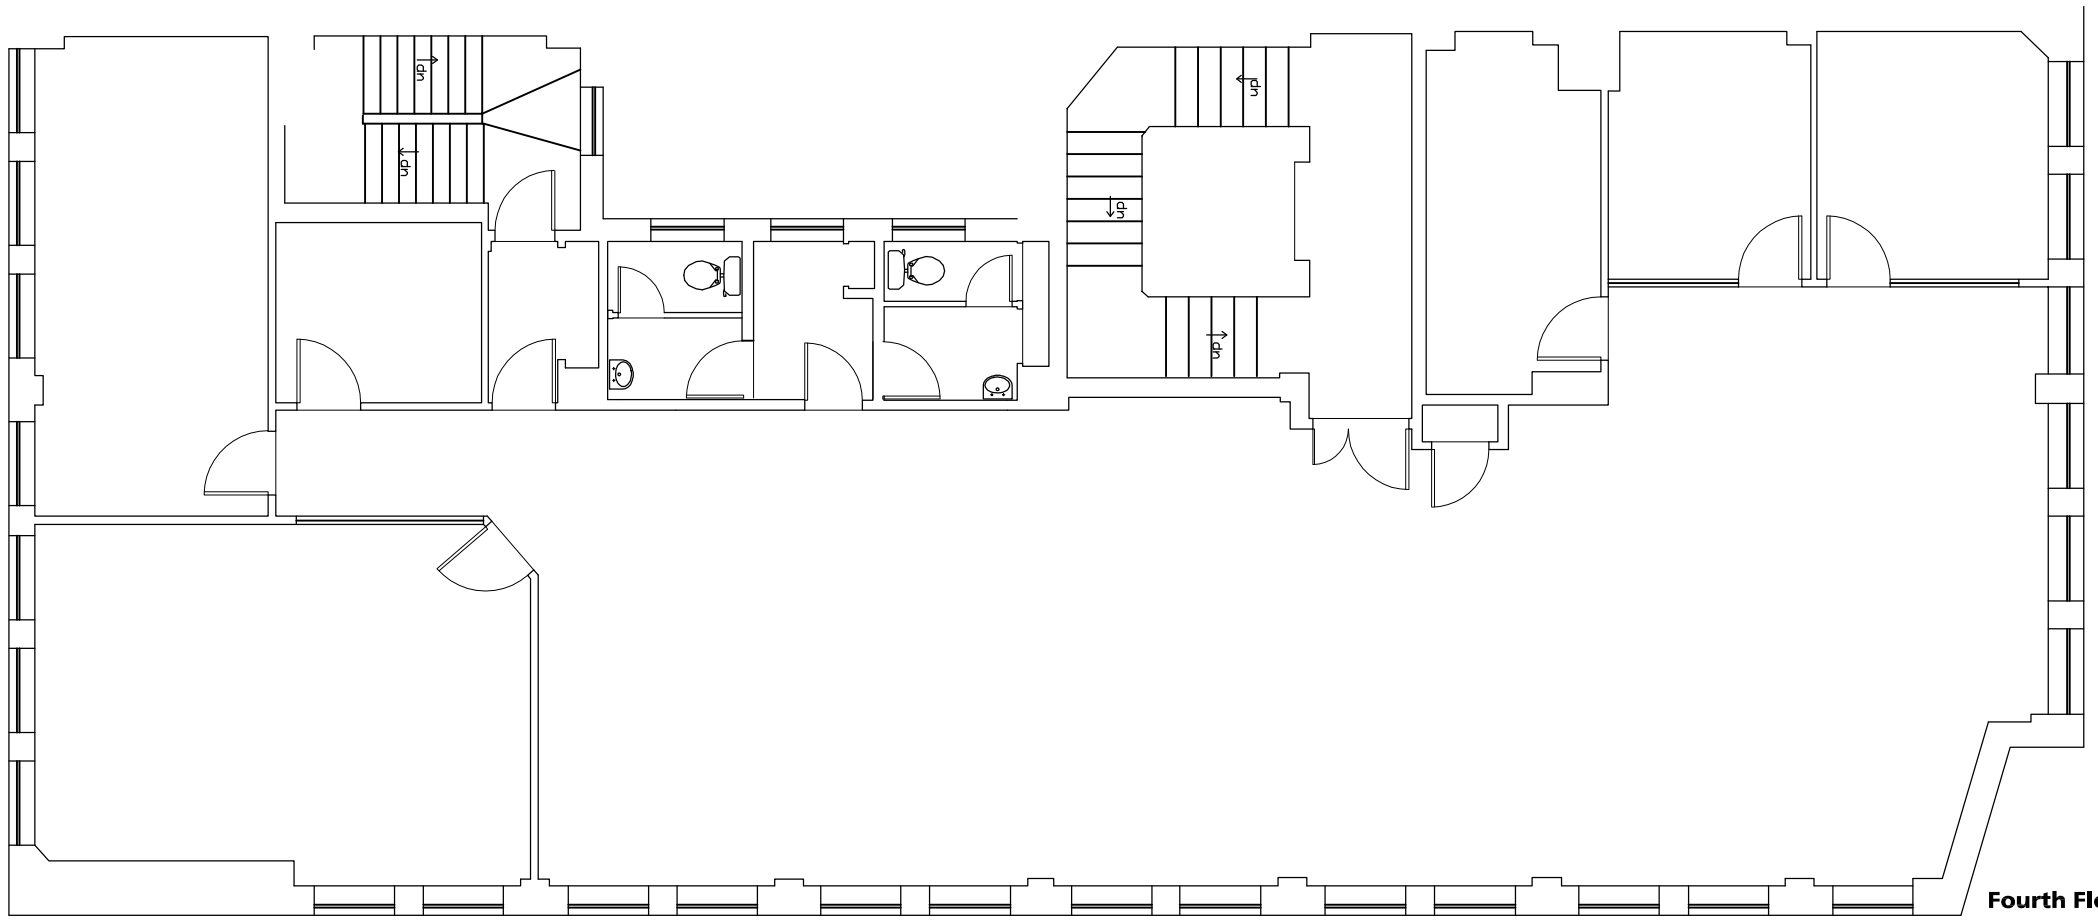

Fourth Floor

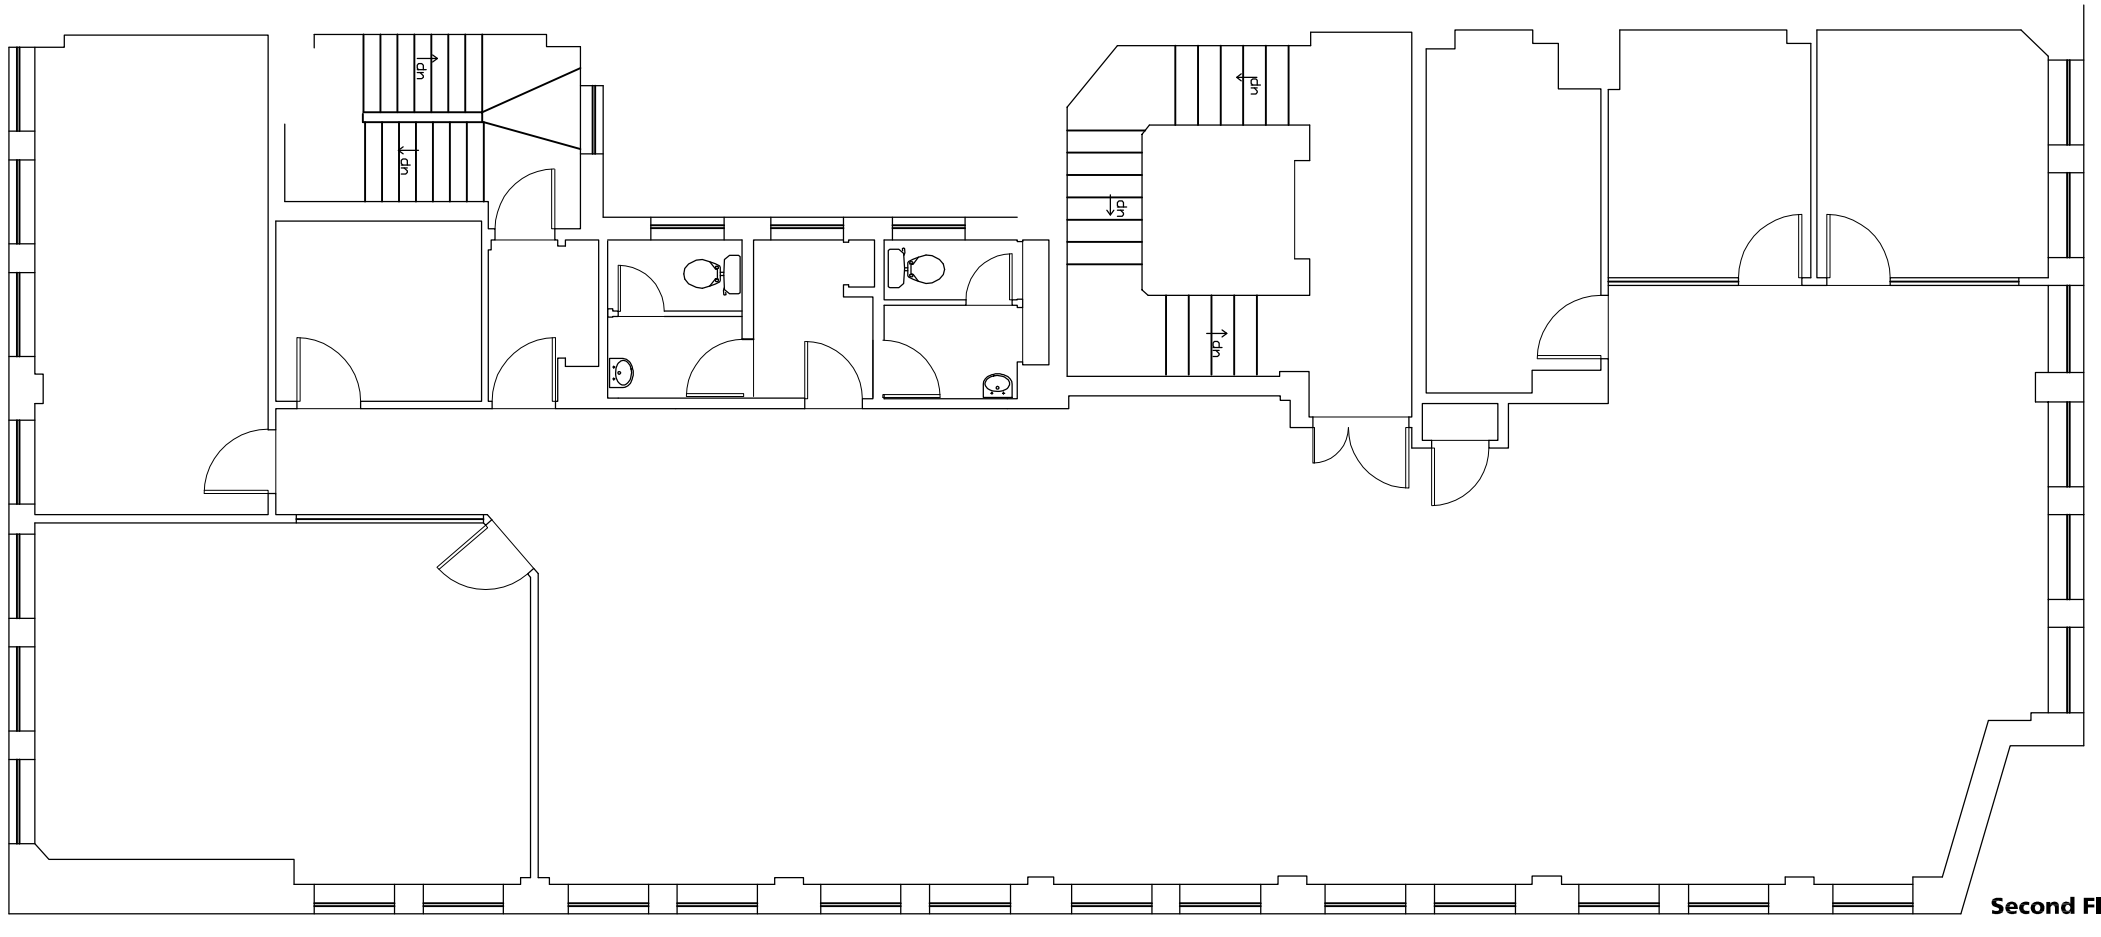

Second Floor

Revision

Client

CRYSTAL LAND & PROPERTY MANAGEMENT

Job

61 MOSLEY STREET MANCHESTER

Drawing

EXISTING FLOOR PLANS

1:100 @ A3	Scale
AJ	Drawn
FEB 13	Date

Drg. No. — Rev.

E295 - 002

Architects Planning Interior Design & Landscape
No.1 The Downs Altrincham Cheshire WA14 2QD
T: +44 (0)845 165 6258. F: +44 (0)1625 468 072
E: mail@edgearchitects.co.uk
W: edgearchitects.co.uk

EDGE ARCHITECTS