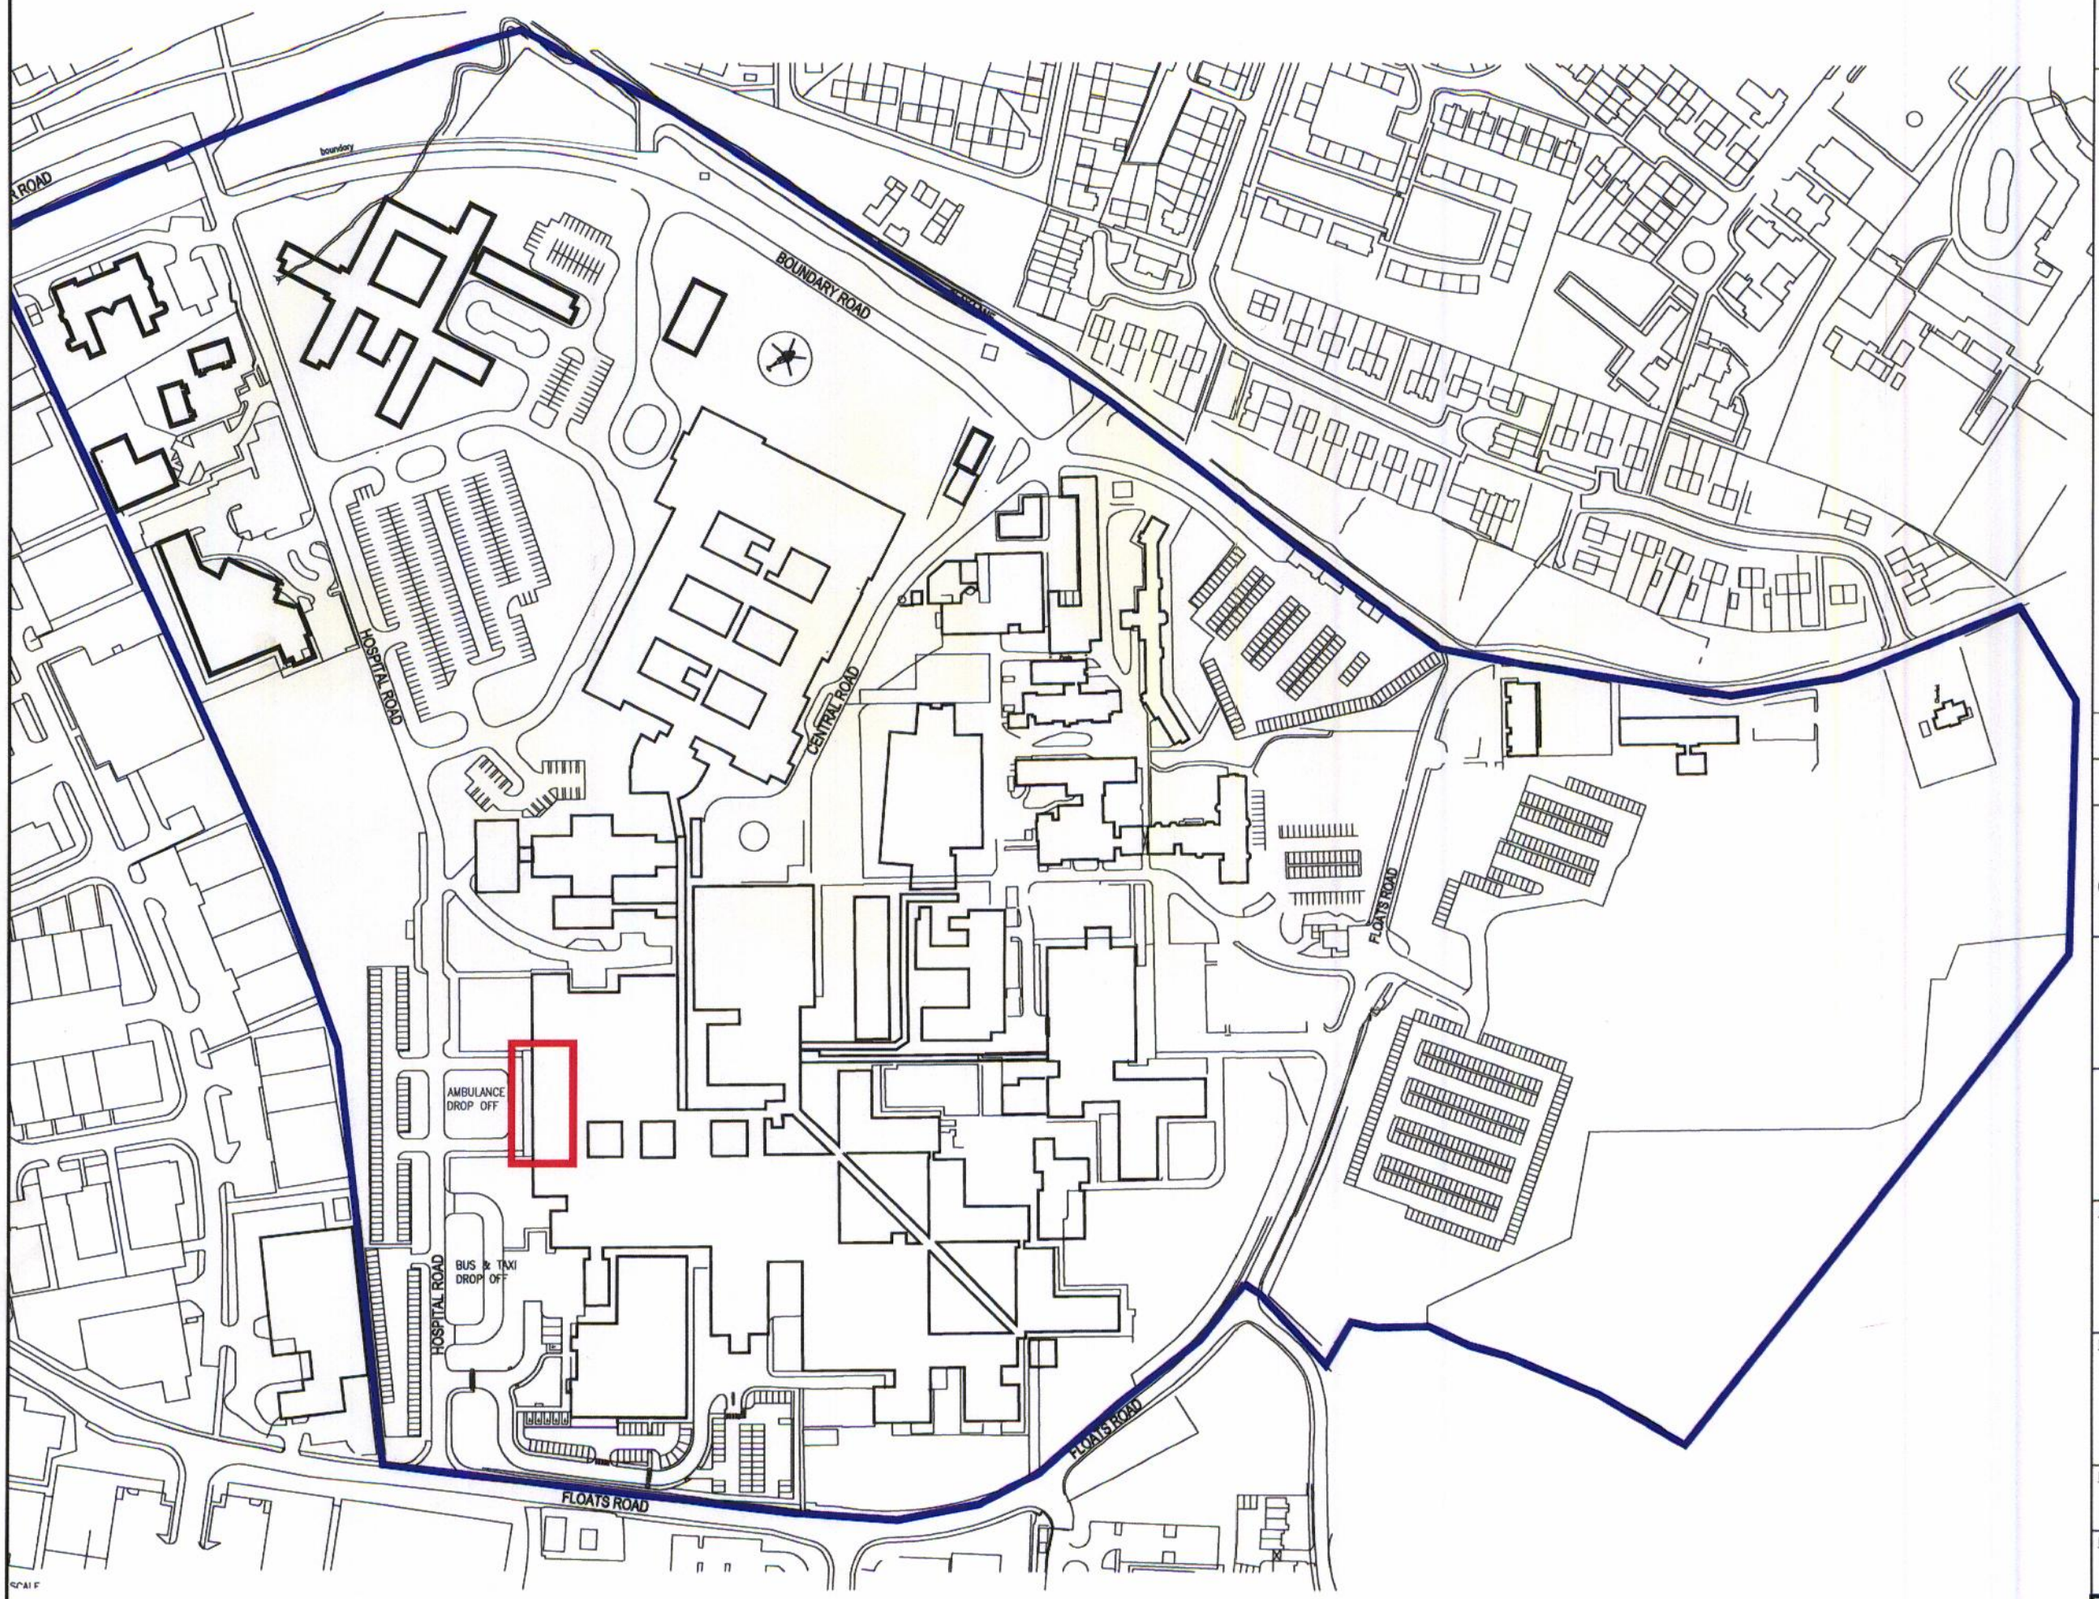


This drawing (or any part thereof) may not be copied, transmitted or disclosed to any third party or unauthorized person without the prior written permission of Gilling Dod Architects.
This drawing is to be read in conjunction with all other relevant drawings prepared by consultants and sub-contractors.
Do not scale from this drawing. Work only to printed dimensions.
Report any discrepancies to the Architect or representatives thereof.

PLANNING
ACK'D
REPLIED
RECD - 7 JUN 2010
INIT. | REC'D | DATE
M
M
M
CONSULTATION
M

KEY
HOSPITAL BOUNDARY
SITE BOUNDARY

Rev.	By	Chkd.	COMMENTS	Date	Authorised
P1	SV	SF	ISSUED FOR PLANNING APPROVAL	28/04/10	SF

University Hospital of South Manchester NHS Foundation Trust
NHS PROCURE 21

LAING O'ROURKE
Archway 3, Birley Fields, Hulme, Manchester. M15 5QJ
Telephone (0161) 227 6000 Fax (0161) 227 6199

gilling dod architects
The Cruck Barn, Duxbury Park, Chorley, Lancashire. PR7 4AT
tel: 01257 260070
fax: 01257 260071
http://gillingdod.com

Project
PLANNING
WYTHENSHAWE HOSPITAL
BOOKING-IN OFFICE REDEVELOPMENT

Drawing
SITE EDGED RED

Purpose of issue	Status
PLANNING	

Project number	Scale	Original drg. sheet size
7031	1:2500	A3

Drawing number	Rev.
103	P1

ONCE PRINTED AND DISTRIBUTED THIS DOCUMENT IS ASSUMED UNCONTROLLED