

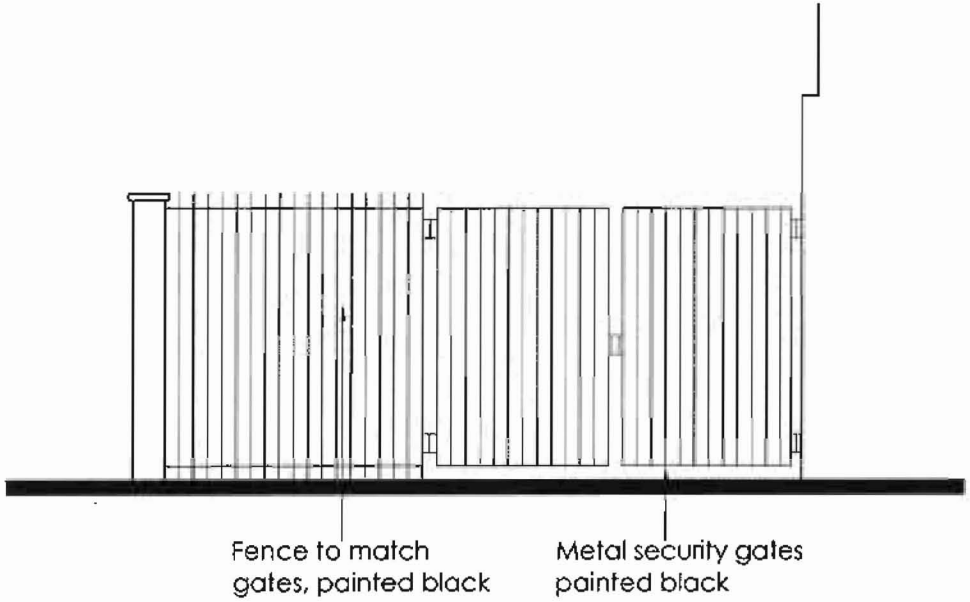

PLANNING
ACK'D
RE
8 JUL 2008
DATE

Revised Dwg.

Gate Details
Dwg no. 004
SCALE 1:50 @ A4

119 Manchester Road
Chorlton,
Manchester,
M21 9PG