© Copyright: All rights reserved. This drawing must not be reproduced without permission.
Do not scale from this drawing. All dimension are in millimeters unless otherwise stated.
Any discrepaencies should be reported to the Architect.

Section AA

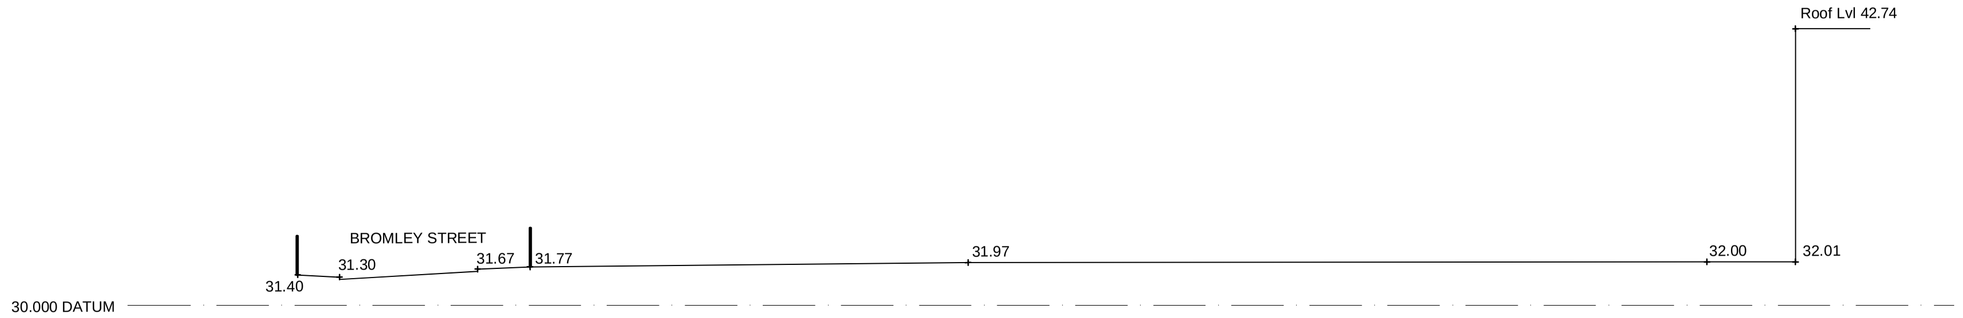

Section BB

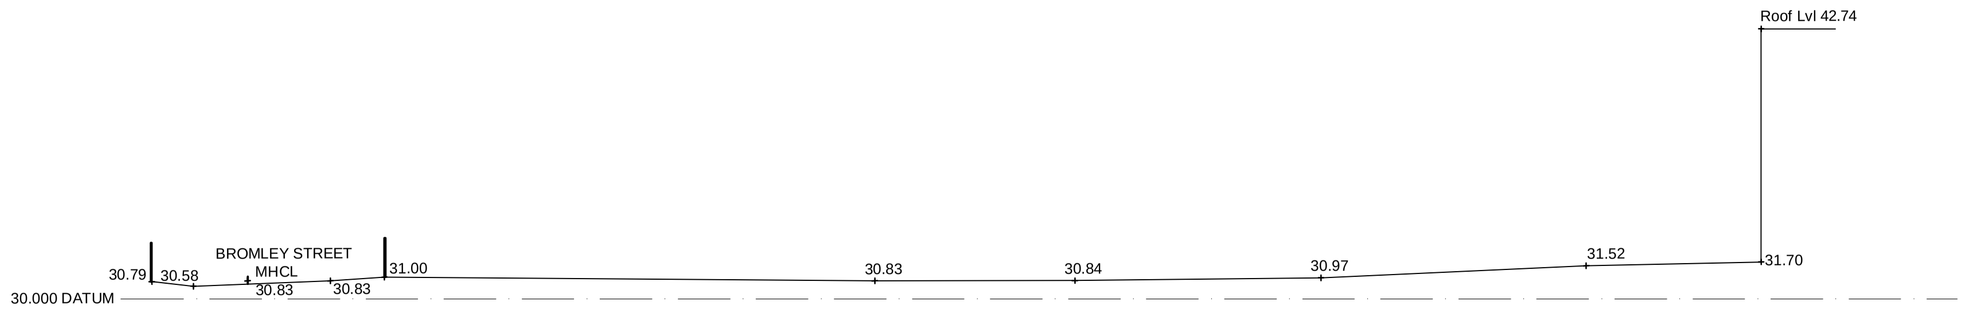

Section CC

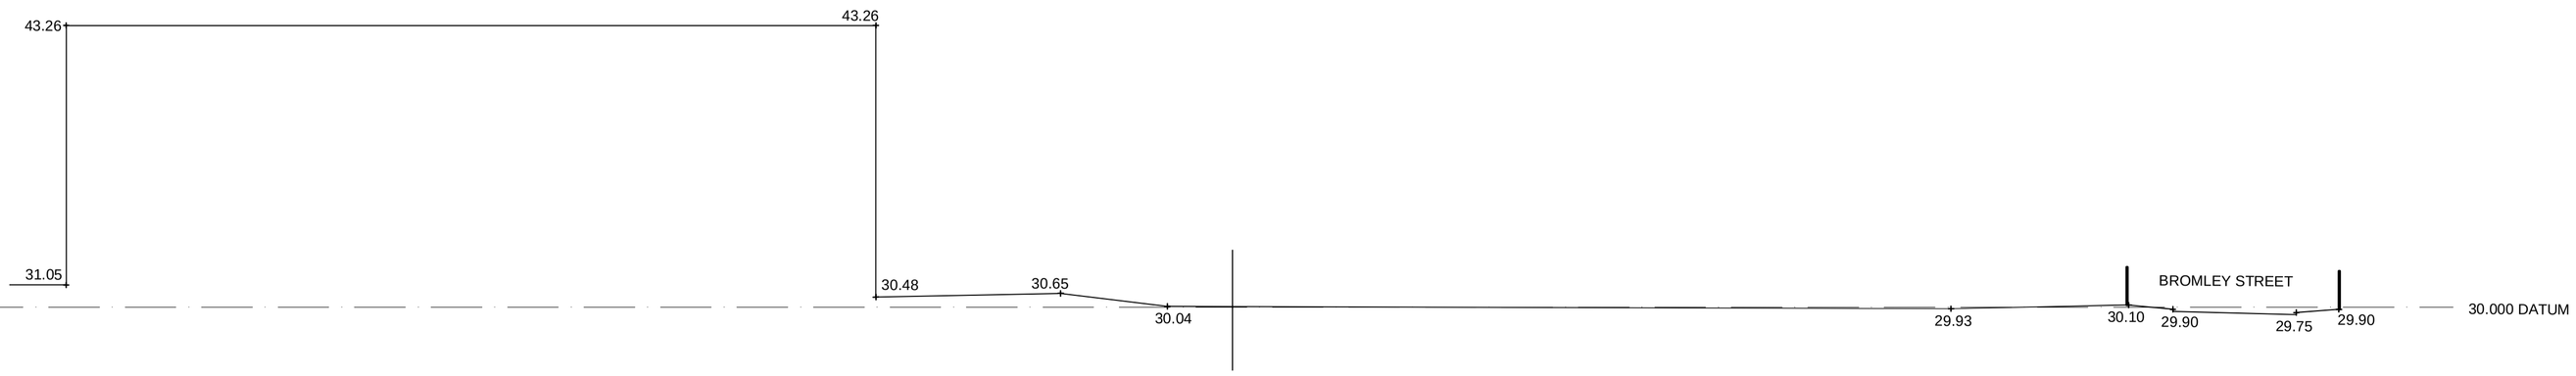

Section DD

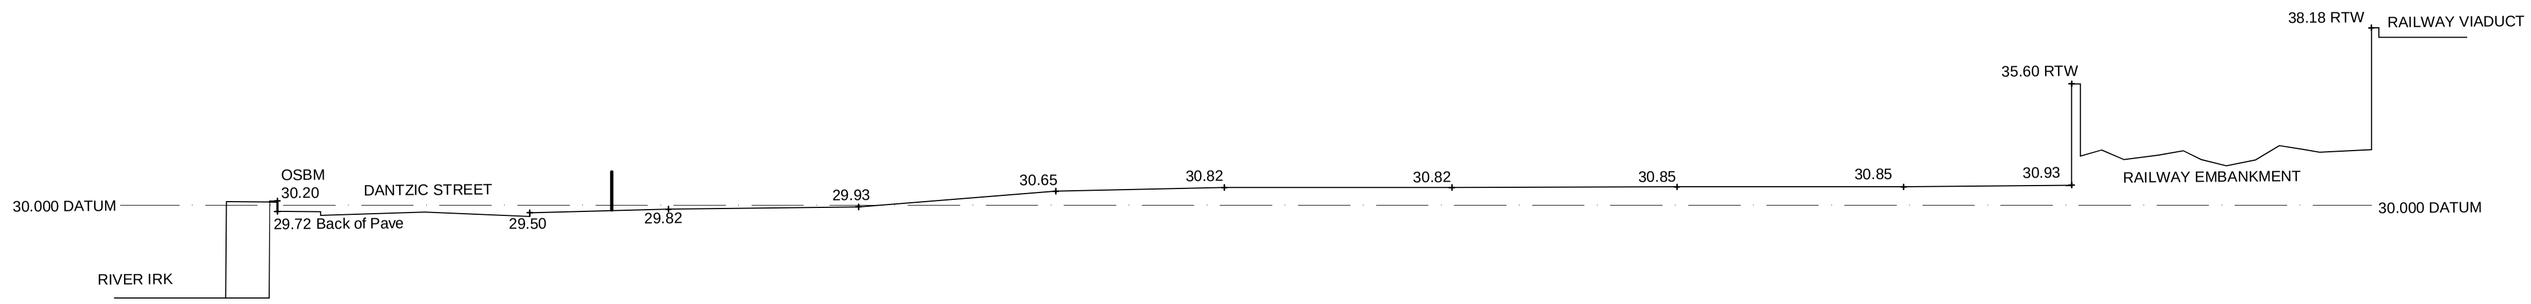

Section EE

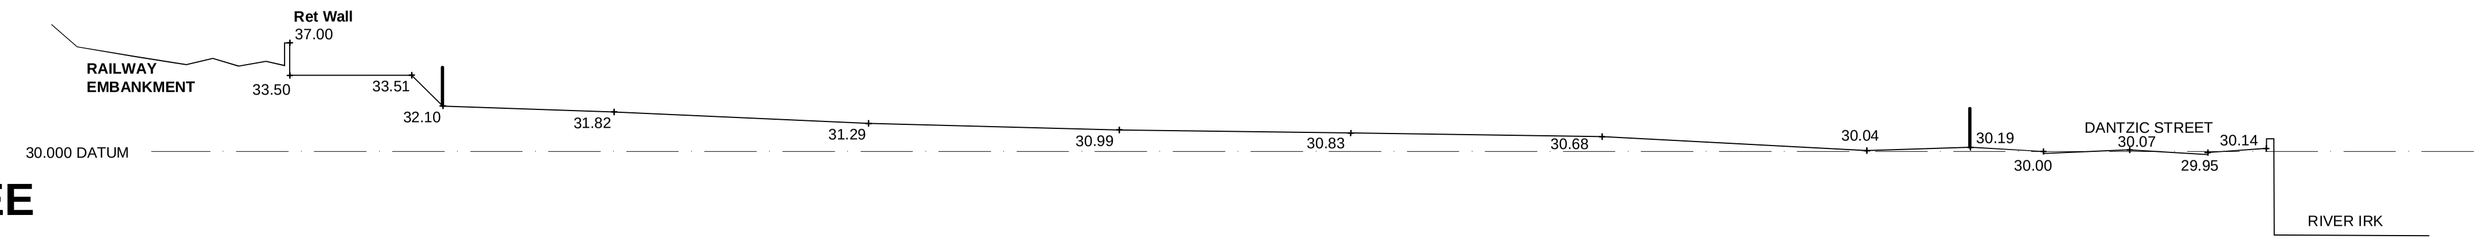

Section FF - Pavement levels Bromley Street

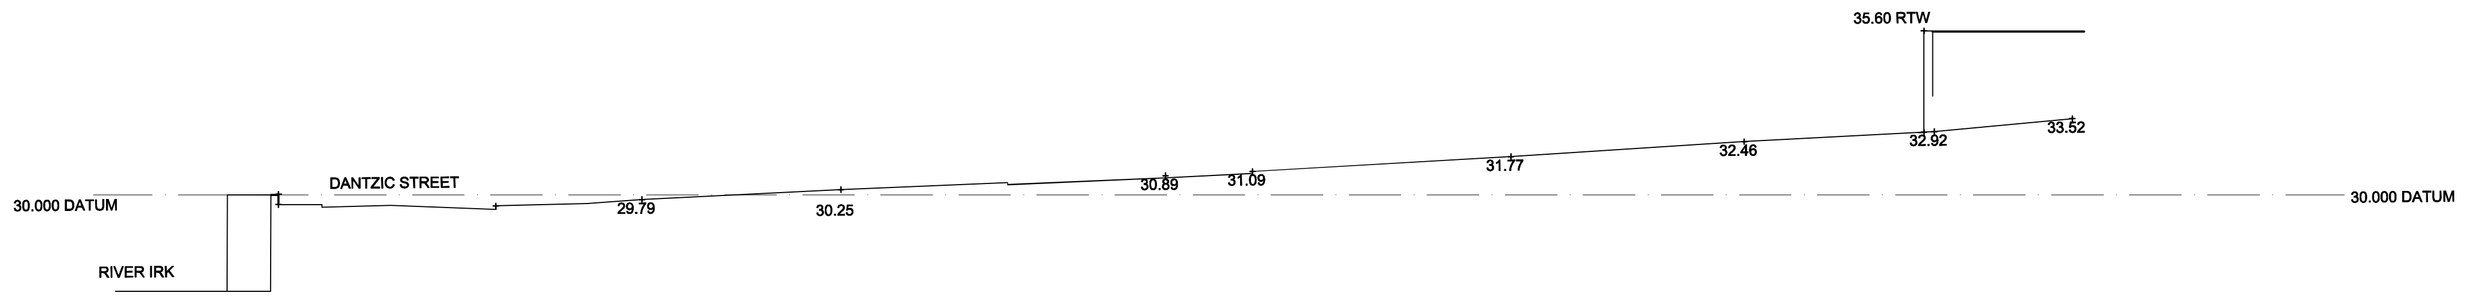

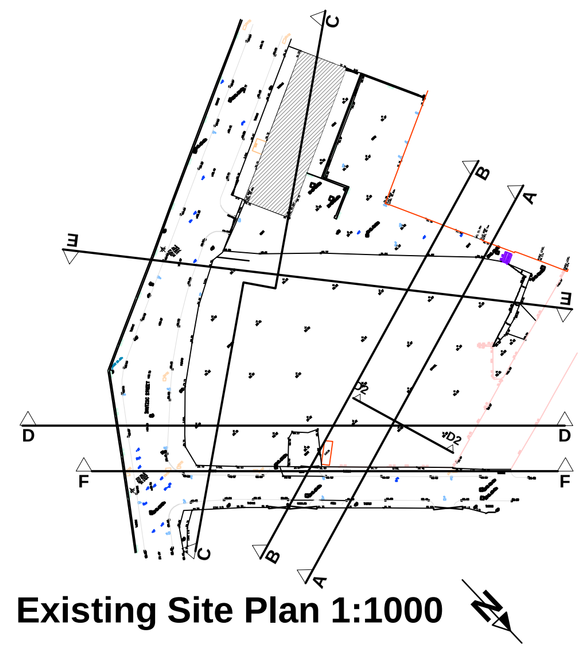

Existing Site Plan 1:1000

PLANNING

Revision	Description	Date	Drawn	Checked
—	–	–	–	–
	PLANNING ISSUE			

Halliday Meecham Architects Limited
111 Piccadilly, Manchester M1 2HY
t: +44 (0)161 661 5566
f: +44 (0)161 661 5567
e: hma@hallidaymeecham.com
w: www.hallidaymeecham.com

architecture
interior design
space planning
urban planning
project management
planning supervisors

Halliday Meechar

Client:	Mathon
Project:	The Rubber Works, Dantzic Street, Manchester.
Drawing:	Existing Site Sections

Scale @ A1	Scale @ A3	Date:	Drawn:	Checked:	Job No.	Drawing No.	Revision
1:200	1:400	05.02.07	JWB	BCW	3829	(9-) 02	-