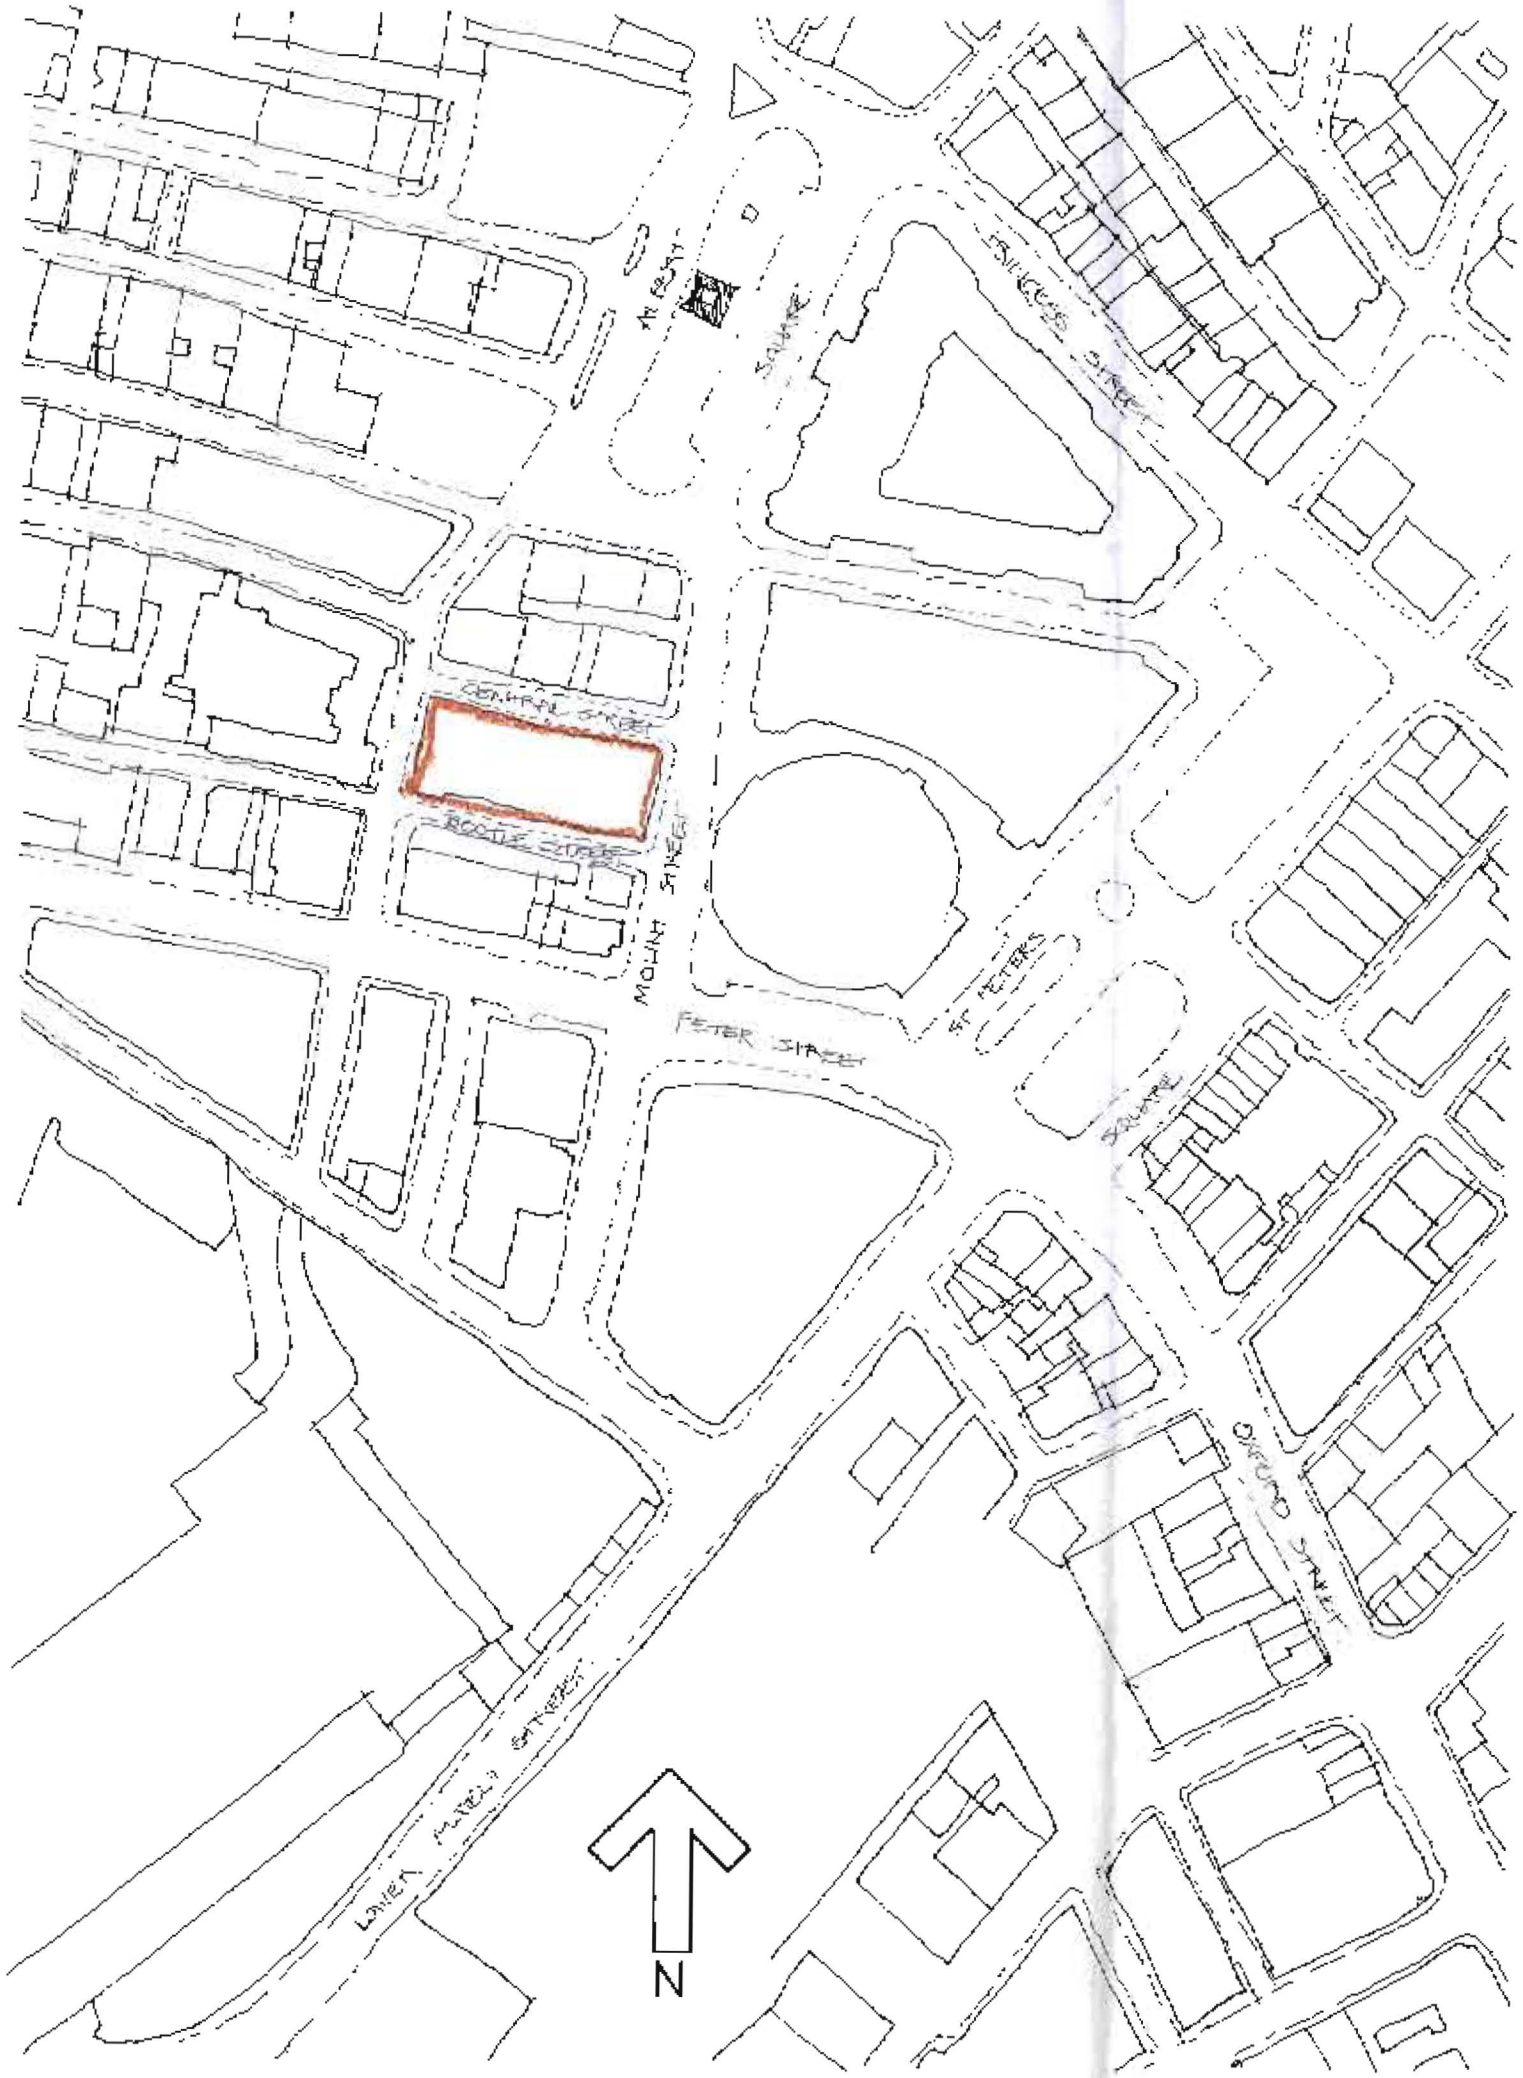


Notes

Do not scale from this drawing.

All dimensions must be checked on site by contractor prior to construction.

PLANNING
ACKT
REF
REC'D 17 AUG 2004
M
M
M
FOR ACTION
M

The Bernard Taylor Partnership
Architects
Elizabeth House, 486 Didsbury Road, Heaton Mersey,
Stockport, Cheshire SK4 3BS
Tel: 0161-443 1221
Fax: 0161-442 1672

Client
SOCIETY OF FRIENDS

Job
MEETING HOUSE

Description
LOCATION PLAN

Drawn | Date 01.11.01 | Scale 1 : 2500

Job N°	Drg N°	Rev
1386		