External Network Rail Logo Detail
For Square 1 Building

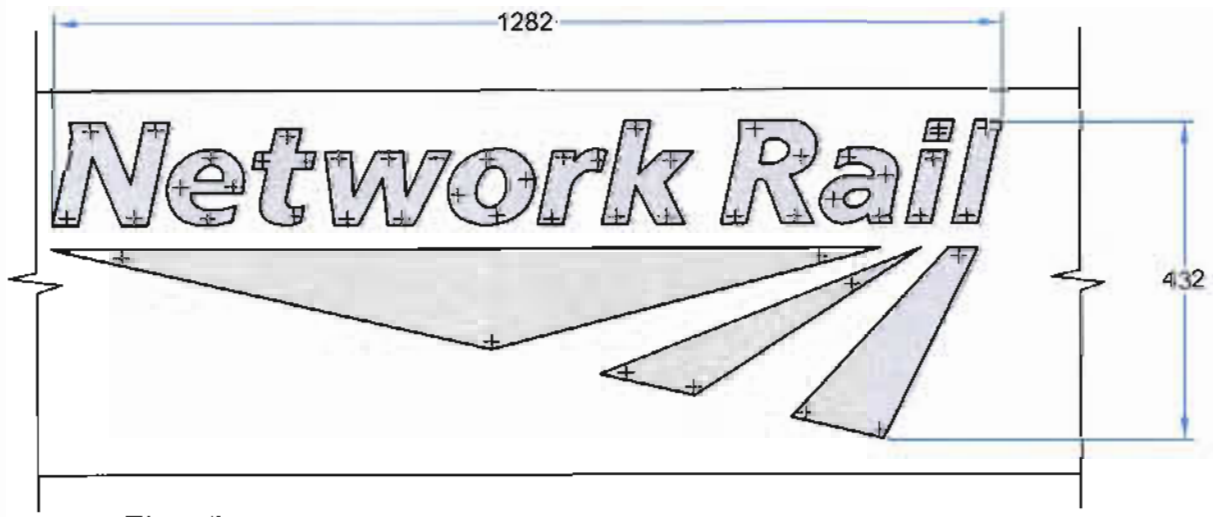

Front Elevation

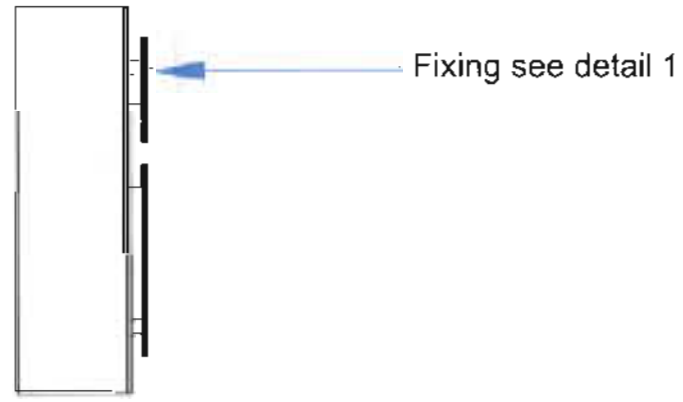

Side View



Detail 1

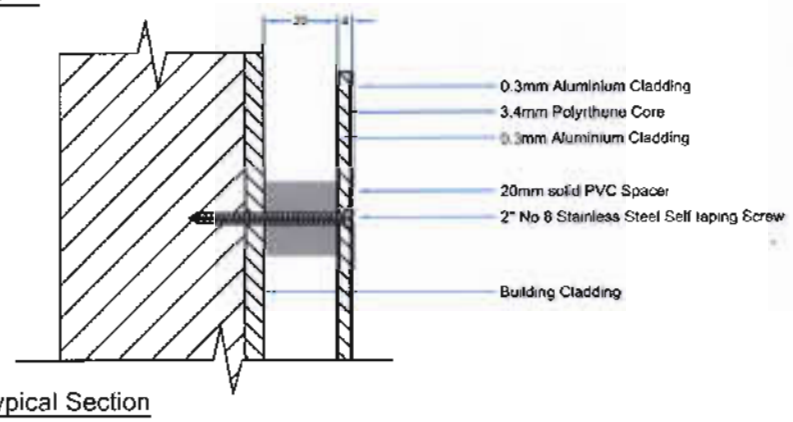

Typical Section

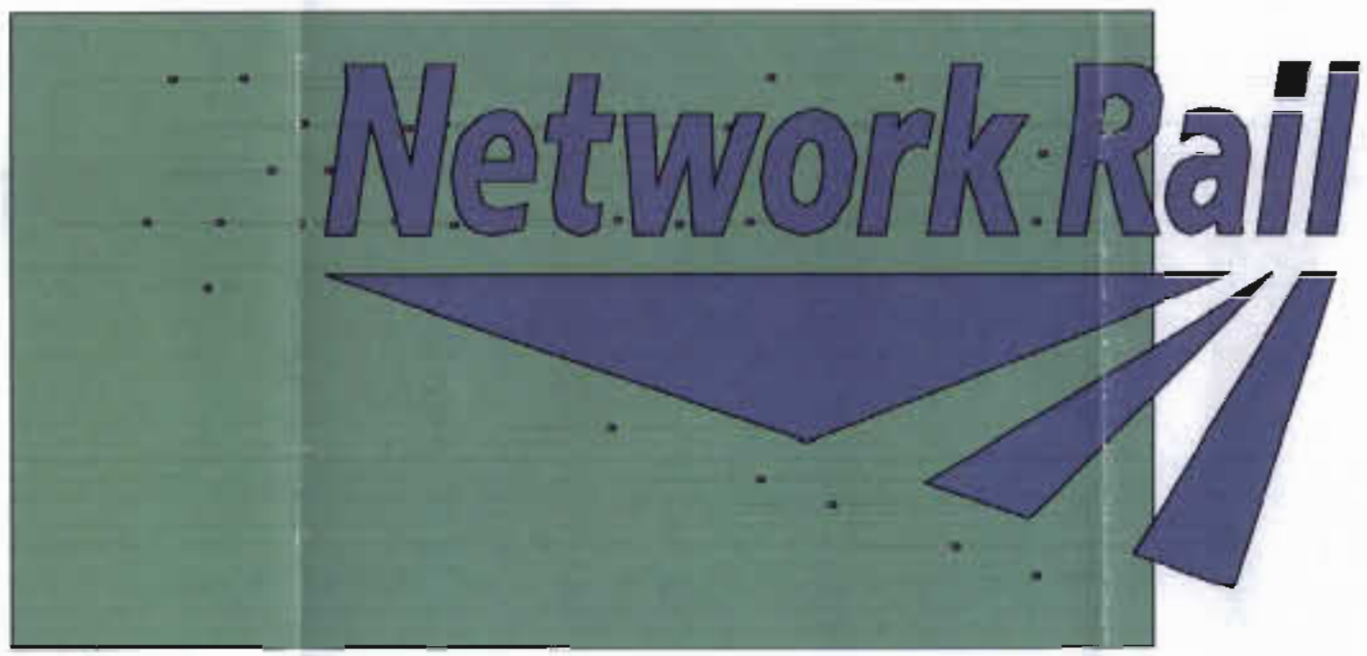

yellow mustard

© This drawing is the property of Mustard. It may not be copied or disclosed to any third party for any purpose, except as authorised in writing by mustard. ©
All measurements in millimetres unless stated. Do not scale from drawing. Figured dimensions only to be used. All dimensions are to be checked on site before any work proceeds. Any errors or omissions are to be reported to the designer.

External Network Rail Logo Detail
For Square 1 Building

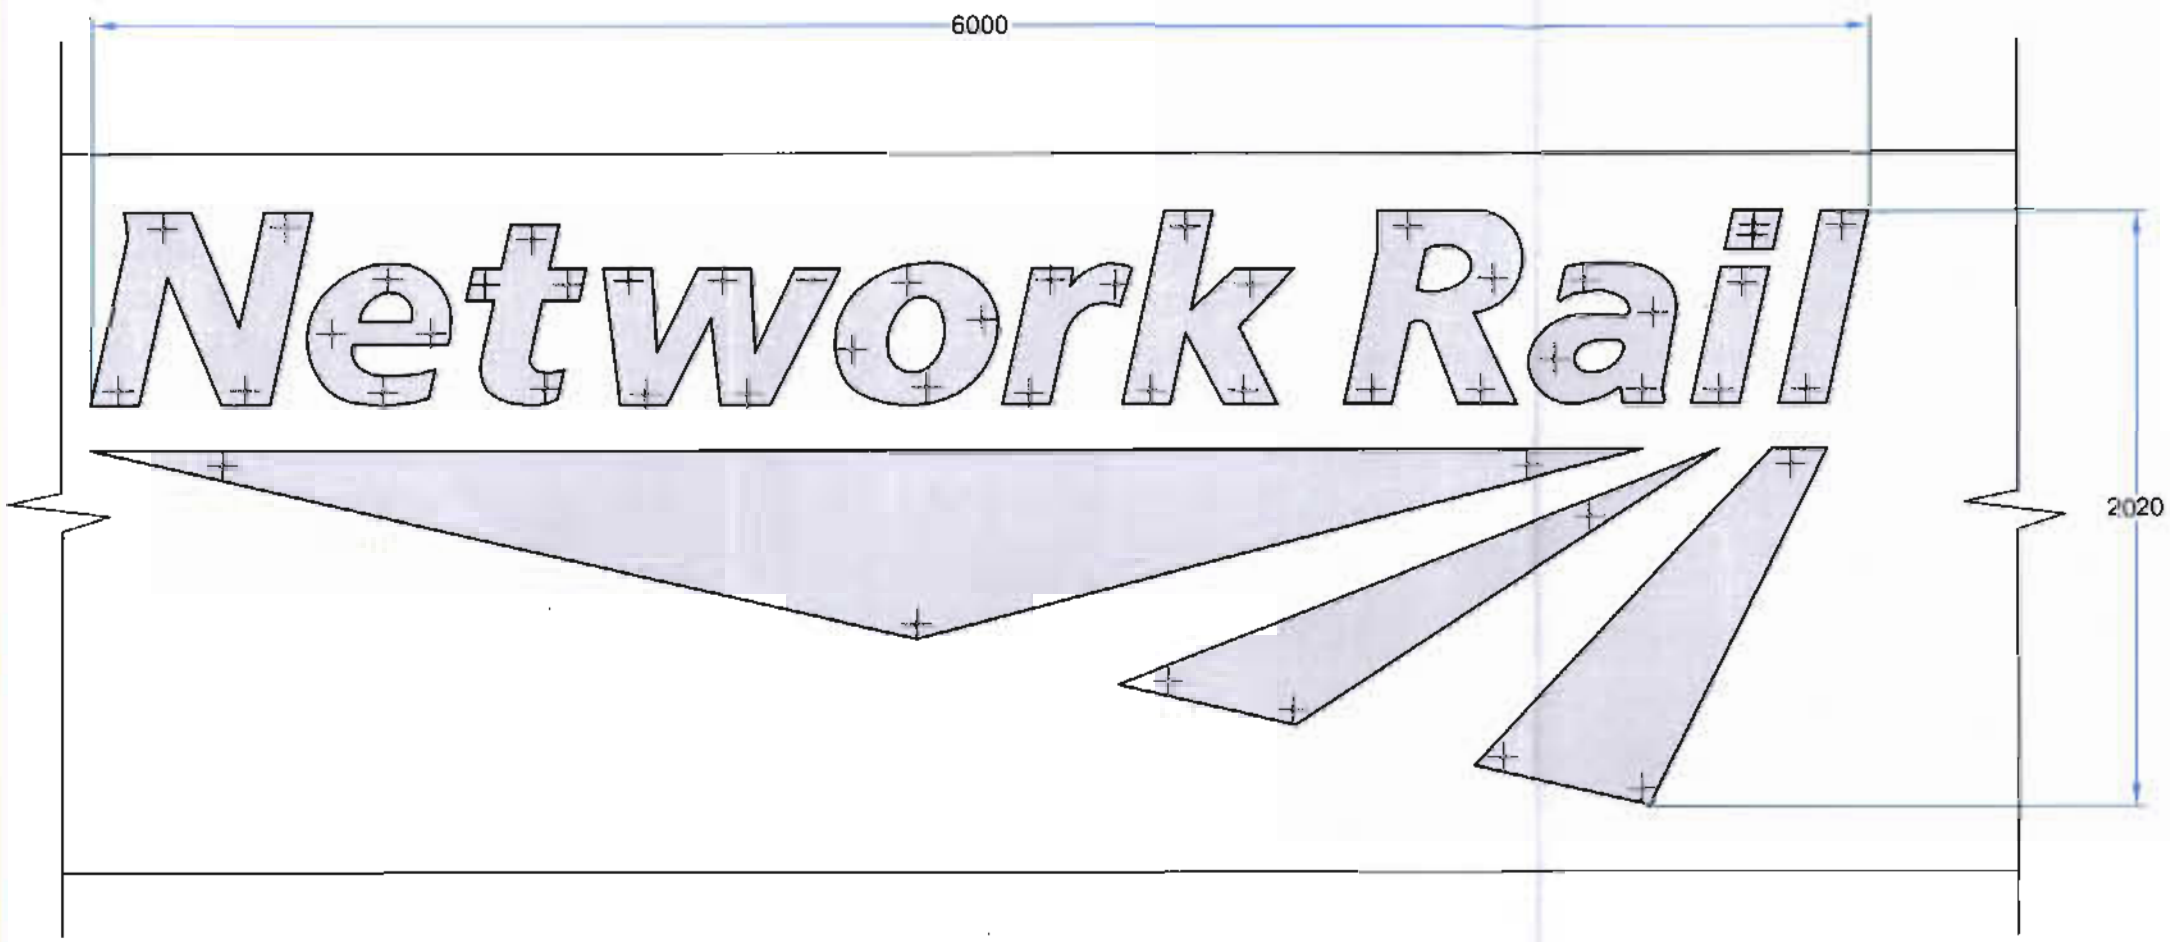

Front Elevation



Fixing see detail 1

Side View



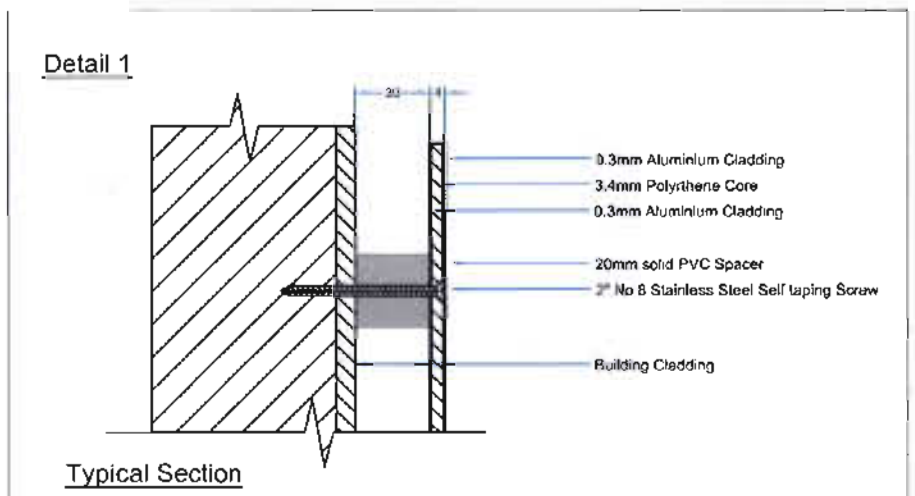

Typical Section

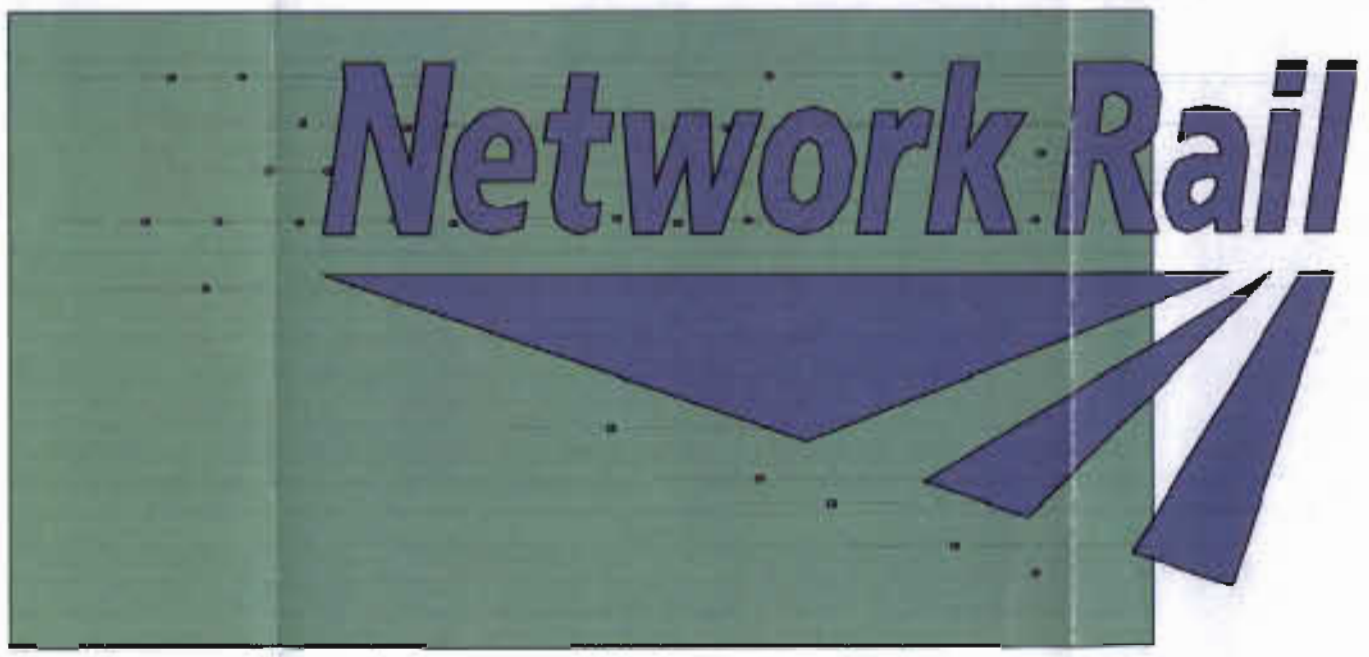

This drawing is the property of Mastord. It may not be copied or disclosed to any third party for any purpose, except as authorized in writing by mastord.
All dimensions in millimetres unless noted. Do not scale from drawing. Figured dimensions only, to be used. All dimensions are to be checked on site before any work proceeds. Any errors or omissions are to be reported to the designer.