
Do not scale from drawing
Dimensions are to be checked on site
If in doubt please ask

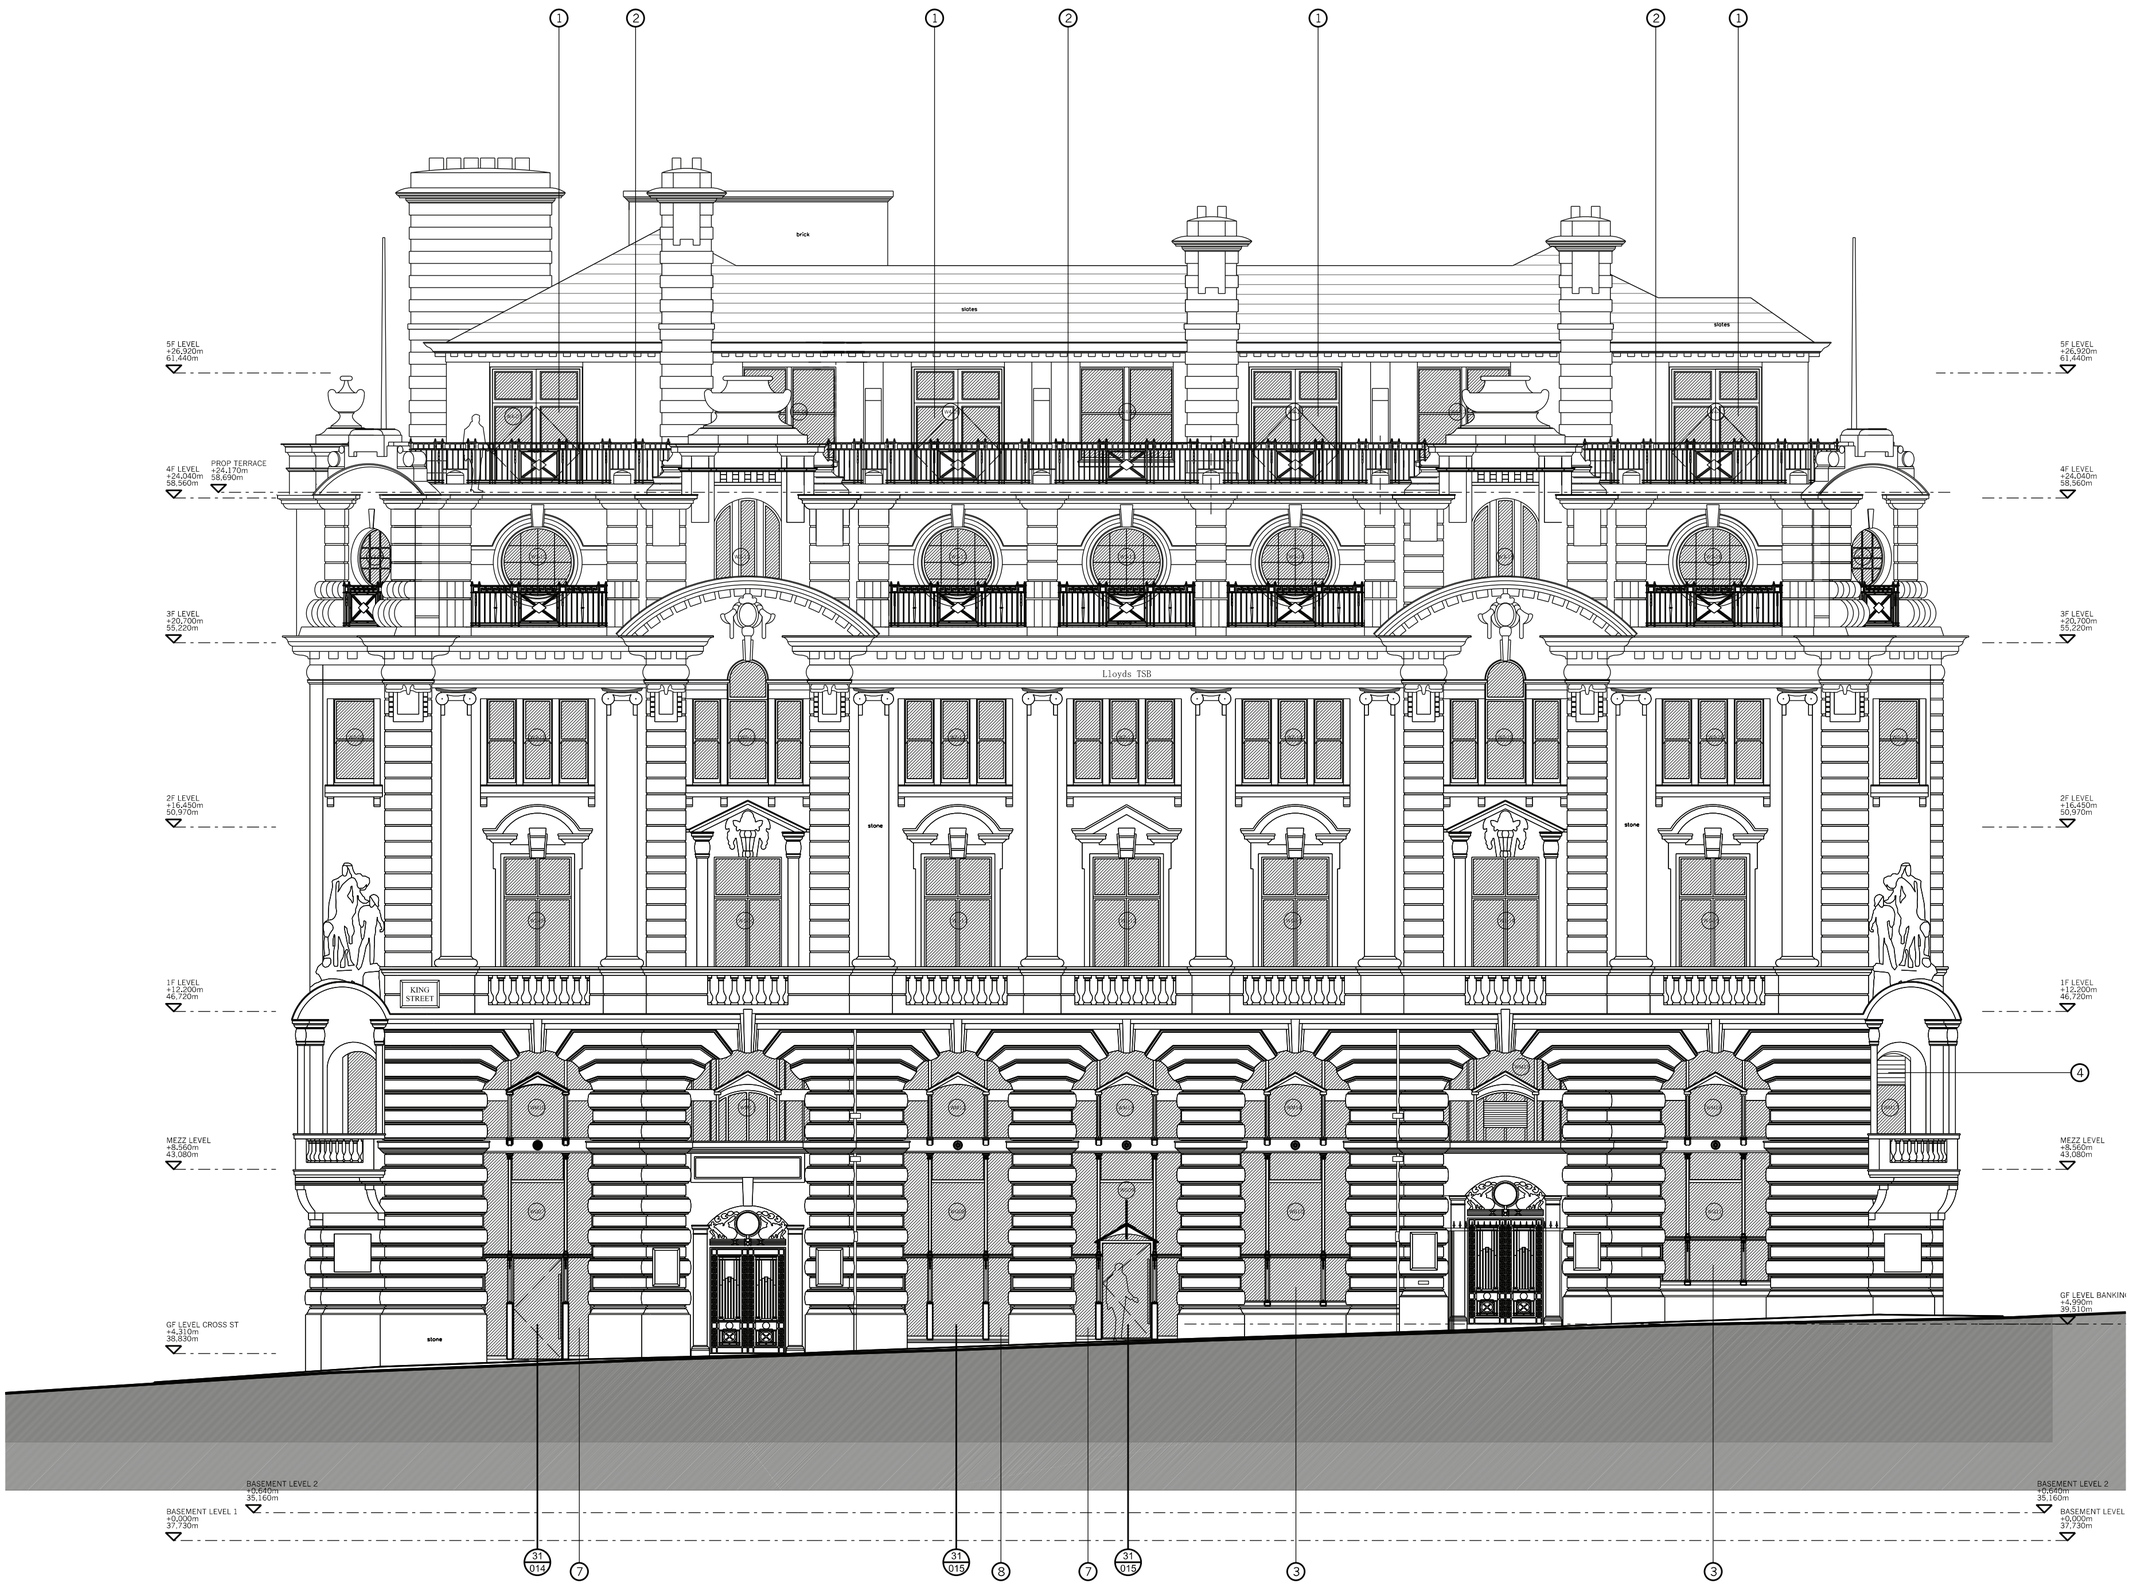

1. New timber french doors
2. New railings to match original design
3. New laminated glass
4. Windows made good with stained glass to complete the design after removal of louvre.
   Design to be confirmed once close access is possible to facilitate a survey
5. Proposed new route for kitchen extract
6. New condensers to serve ground floor retail space
7. Cill lowered to form door and wheel chair access. Existing cast iron window frame adapted and extended
8. Cill lowered to provide better shop window and to restore symmetry about office entrance
9. New service access with intake louvre above
10. Cill lowered to create shop window
11. New louvre to substation

53 KING ST LLP
53 King Street, Manchester

PROPOSED ELEVATIONS
South West

_

Drwg. No: **7361 (05)001** Rev: _
Date : 21/05/12 Scale: 1.100 @A2 Checked by : RA

PLANNING

buttress fuller alsop williams · architects

31-33 Princess Street, Manchester, M2 4BF · telephone + 44 (0)161 236 3303
fax + 44(0)161 236 3603 · web site:www.bfaw.co.uk · email:contact@bfaw.co.uk
Buttress Fuller Alsop Williams Ltd is Registered in England and Wales: 5363573