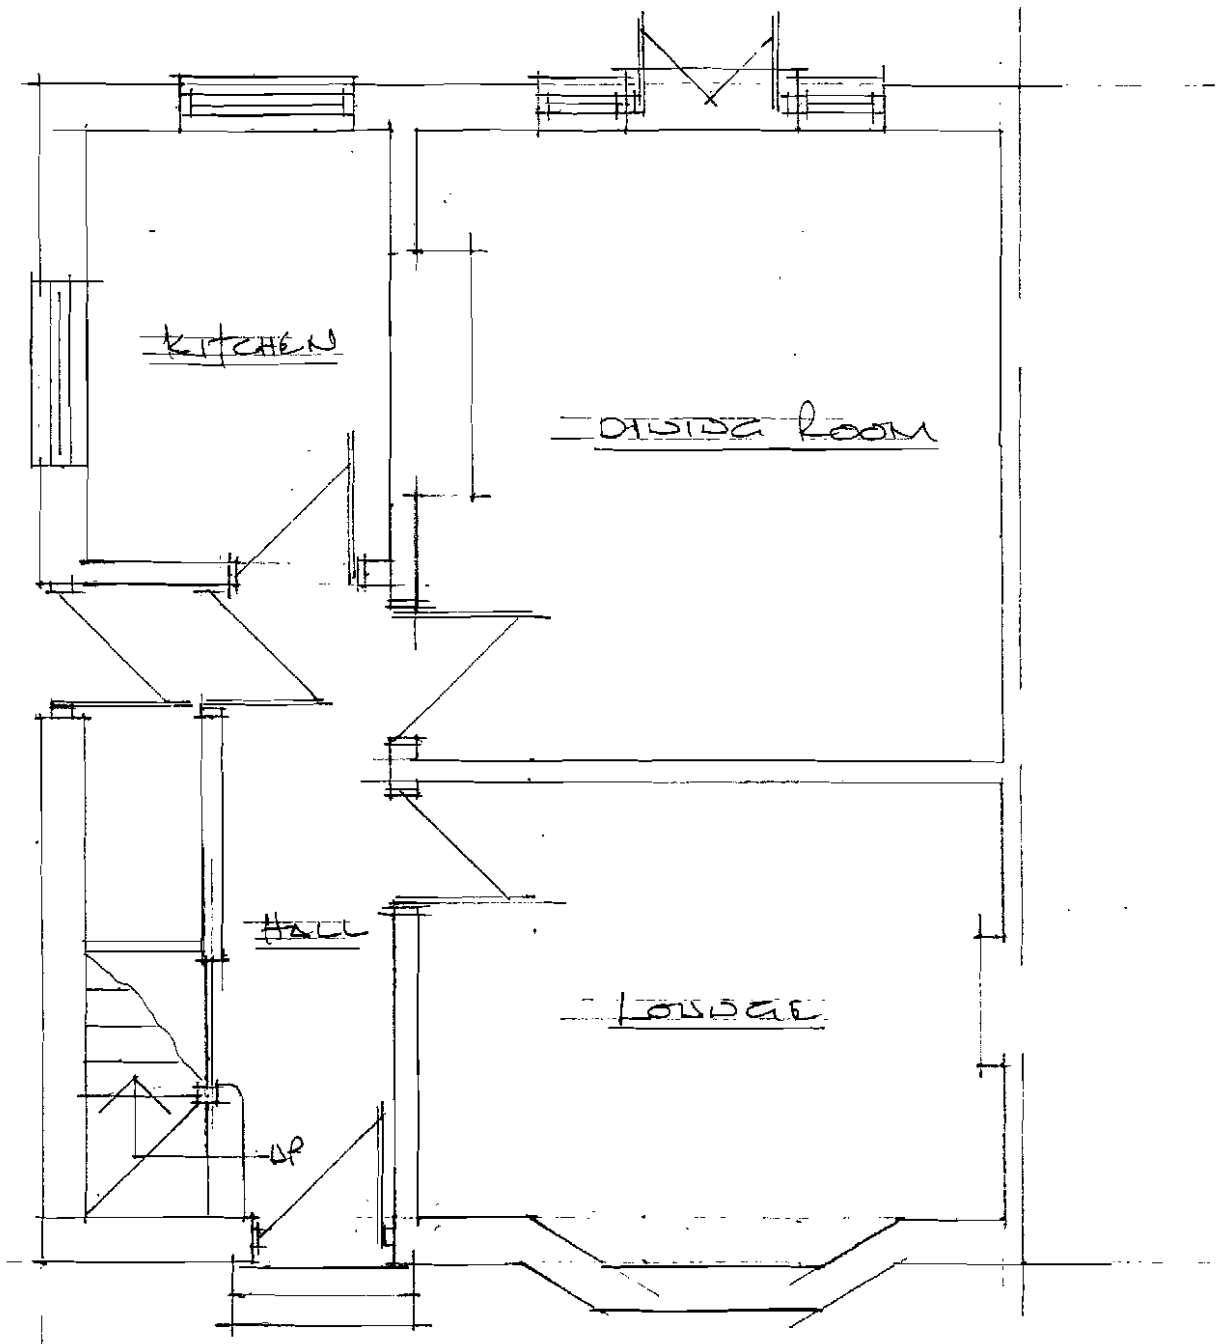

EXISTING GROUND FLOOR PLAN.

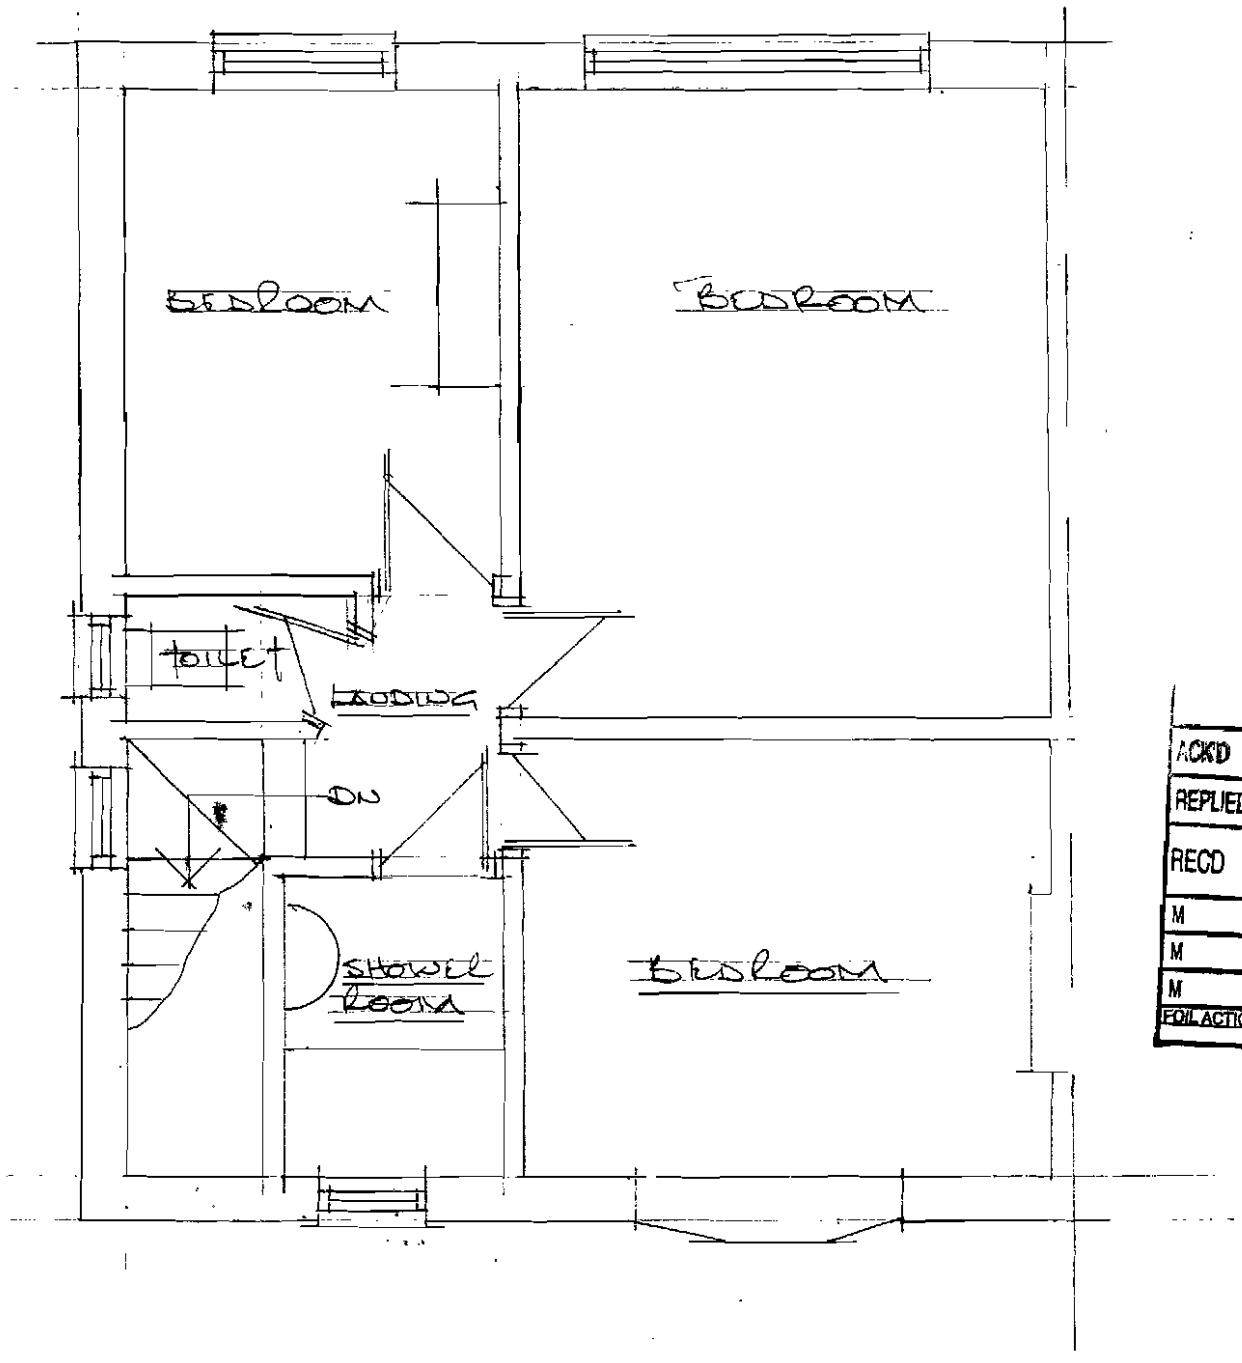

EXISTING FIRST FLOOR PLAN

ACK'D
REPLIED
RECD 18 JUN 2008
M
M
M
FOIL ACTION

SCALE 1:50

PROPOSED DOUBLE STOREY EXTENSION to SIDE of 439 KINGSWAY MANCHESTER M19 1NR

FOR Ms JENNY HALL

DRAWING N° 2

Note

ALL NEW BWK FEATURES, WINDOW FRAMES, FACIA, RAIN WATER GOODS, ROOF TILES ETC TO MATCH EXISTING HOUSE AS NEAR AS POSSIBLE



EXISTING FRONT ELEVATION

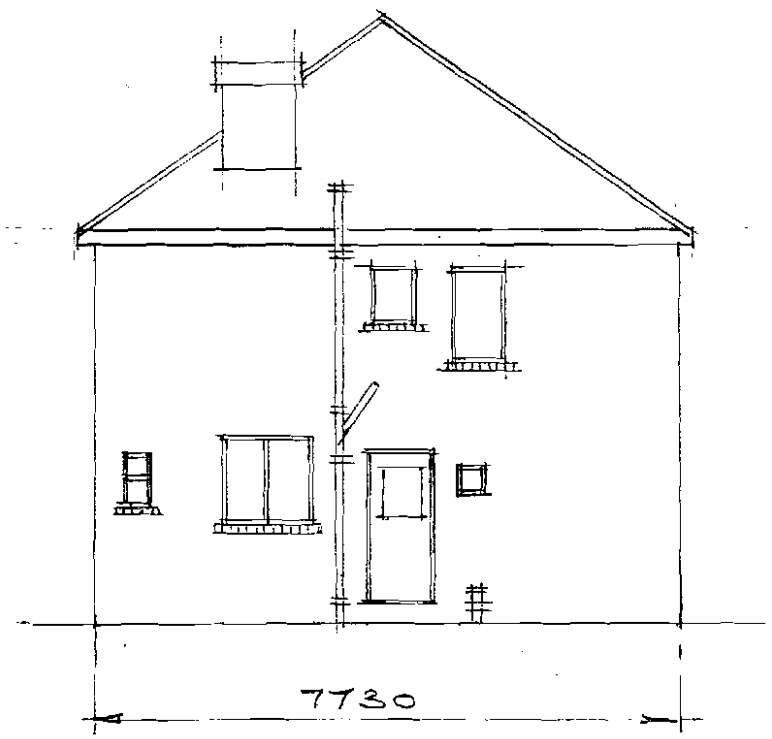

EXISTING SIDE ELEVATION

PLANNING
ACK'D
REPLIED
RECD 18 JUN 2008
ACTION

SCALE 1:100.

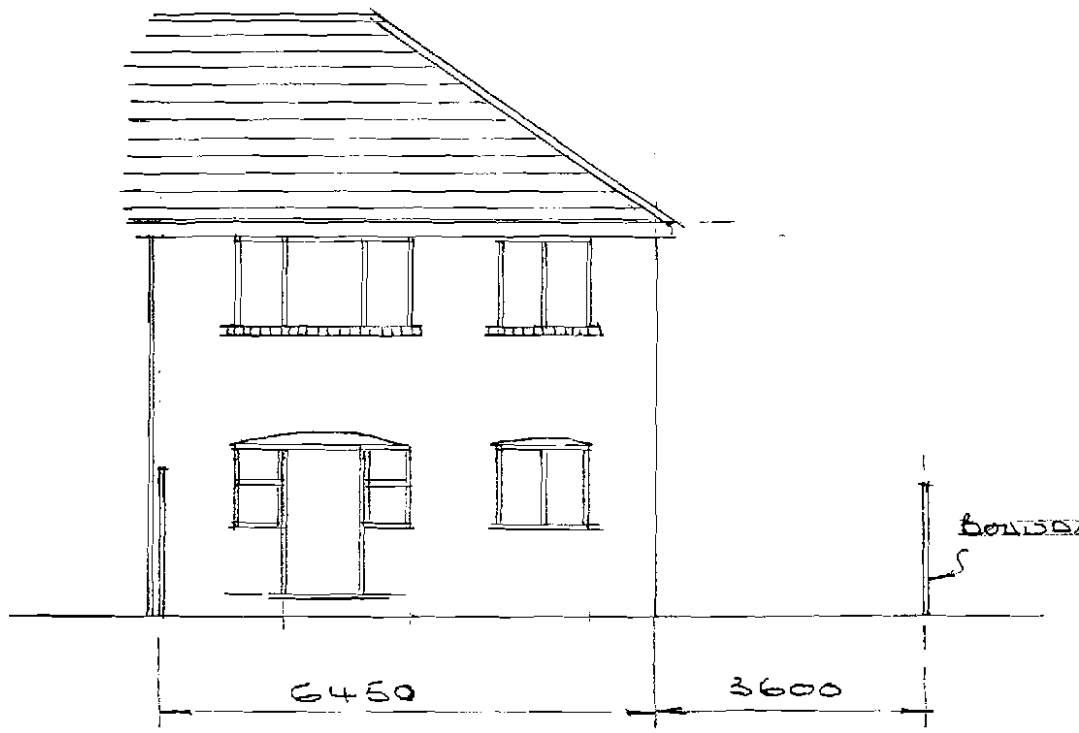

EXISTING REAR ELEVATION

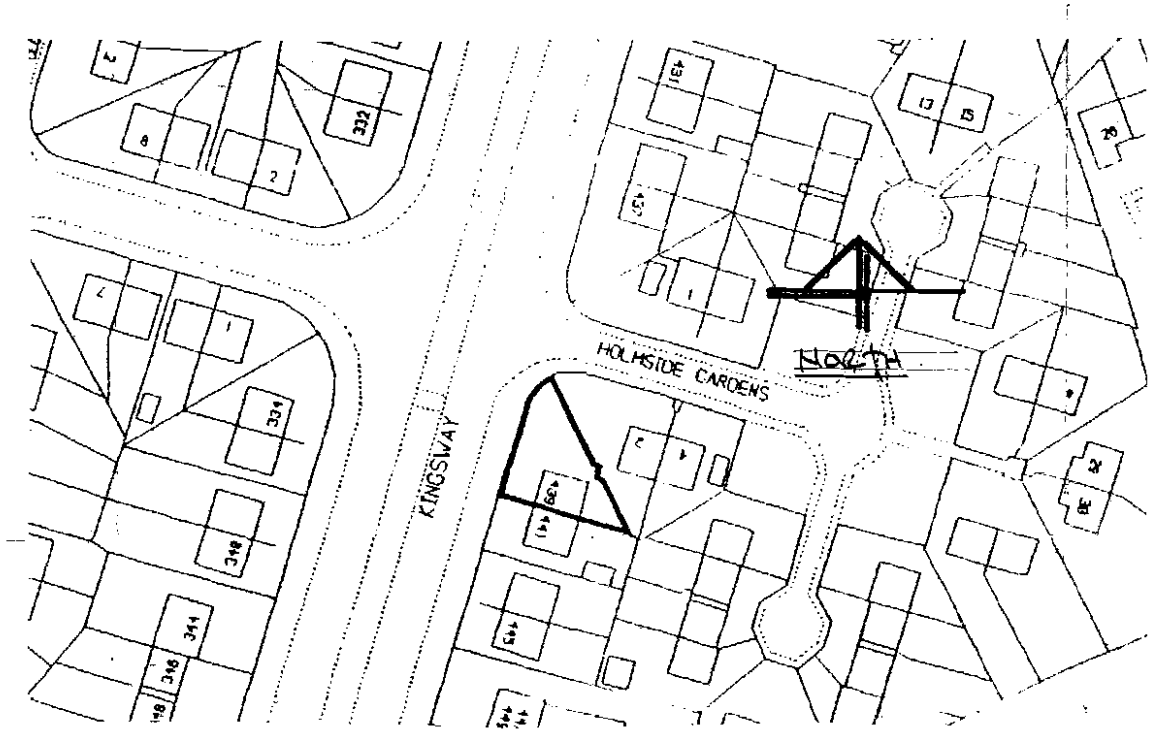

LOCATION PLAN

SCALE 1:1250

PROPOSED DOUBLE STOREY EXTENSION TO SIDE OF 439 KINGSWAY BURNAGE MANCHESTER M19 1NR FOR MS JENNY HALL

DRAWING NO 1