


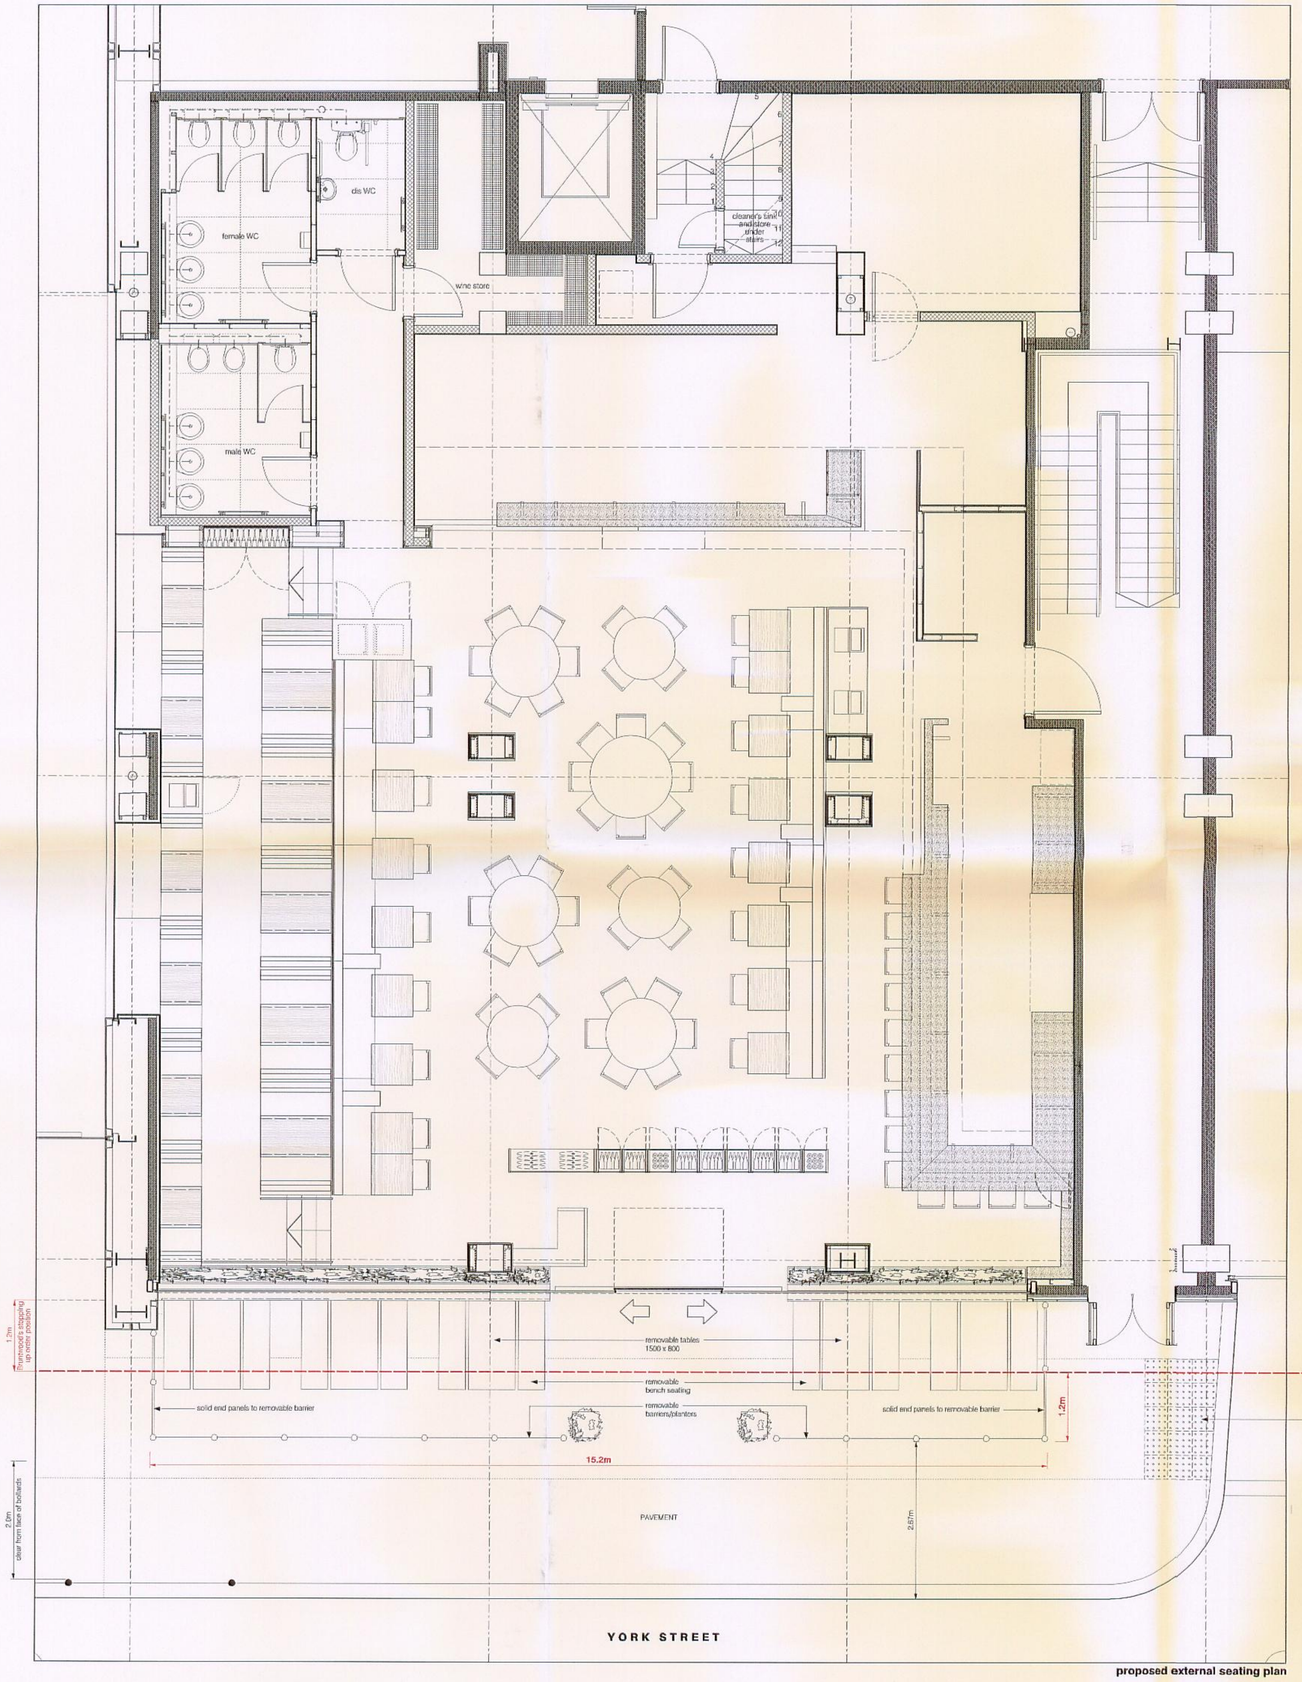


proposed external seating plan

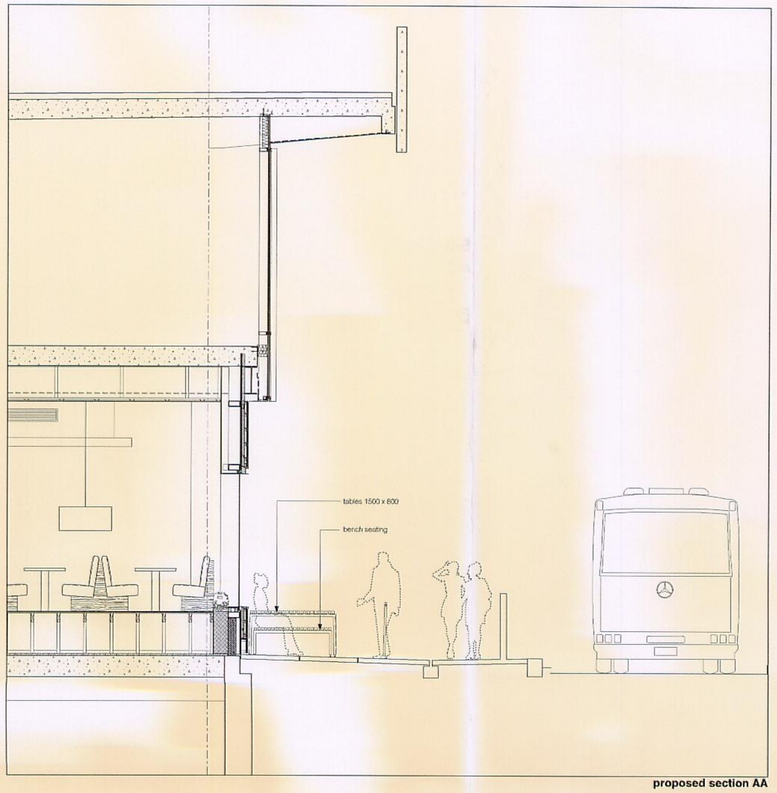


proposed section AA

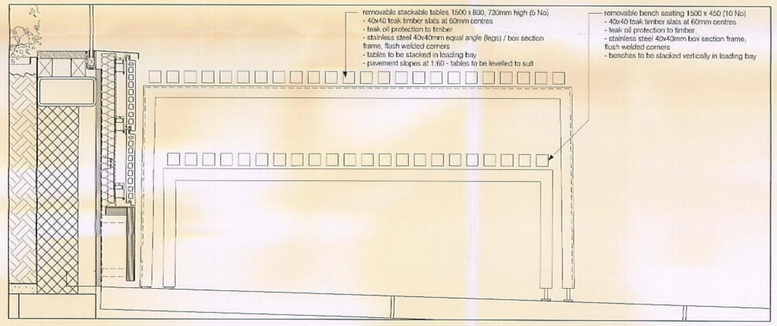

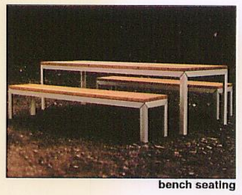

bench seating

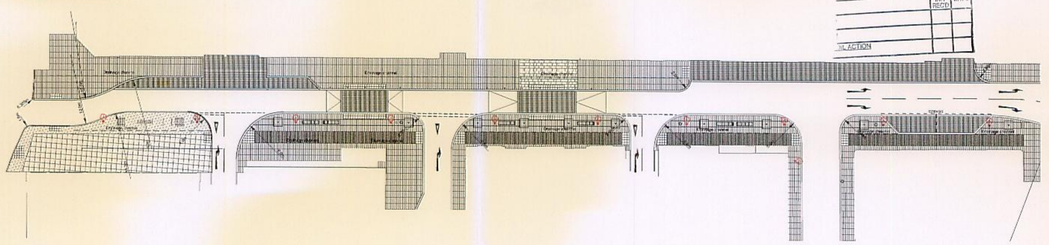

PLANNING
RECD
APPLIED
RECD 14 AUG 2008
VALIDATION

notes / revision

rev A - 27.04.08
External seating proposal amended to take into account Bruntwood's stopping up order

rev B - 08.08.08
Awnings removed from proposal

project
Heathcote's Restaurant
Piccadilly Plaza

job number
1035

drawing number
all(05) 102

revision
B

title
external seating proposal

scale
1:50 @ A1
1:100 @ A3

date
july 07

drawn by
rh

checked by
nc

Issued for
comment

stephenson | bell
architects and planners
aeroworks
5 adair street manchester M1 2NQ
t 0161 273 7204 f 0161 272 8553
e e-mail@stephenson-bell.com
w www.@stephenson-bell.com

This design and drawing is the copyright of stephenson bell limited and may not be reproduced in any form whatsoever without prior written consent. Issue of the drawing does not impart any real or implied copyright licence. **do not scale from this drawing**