

Do not scale. Contractors must check all dimensions on site before preparing production drawings or commencing any work.
This drawing and its design is the copyright of Cartwright & Gross and may not be reproduced in any form whatsoever without their prior express written consent.

Revision	Date	Rev note	Drawn by	Purpose of issue
.	03.06.13		MA	Preliminary
A	21.06.13		MA	Planning

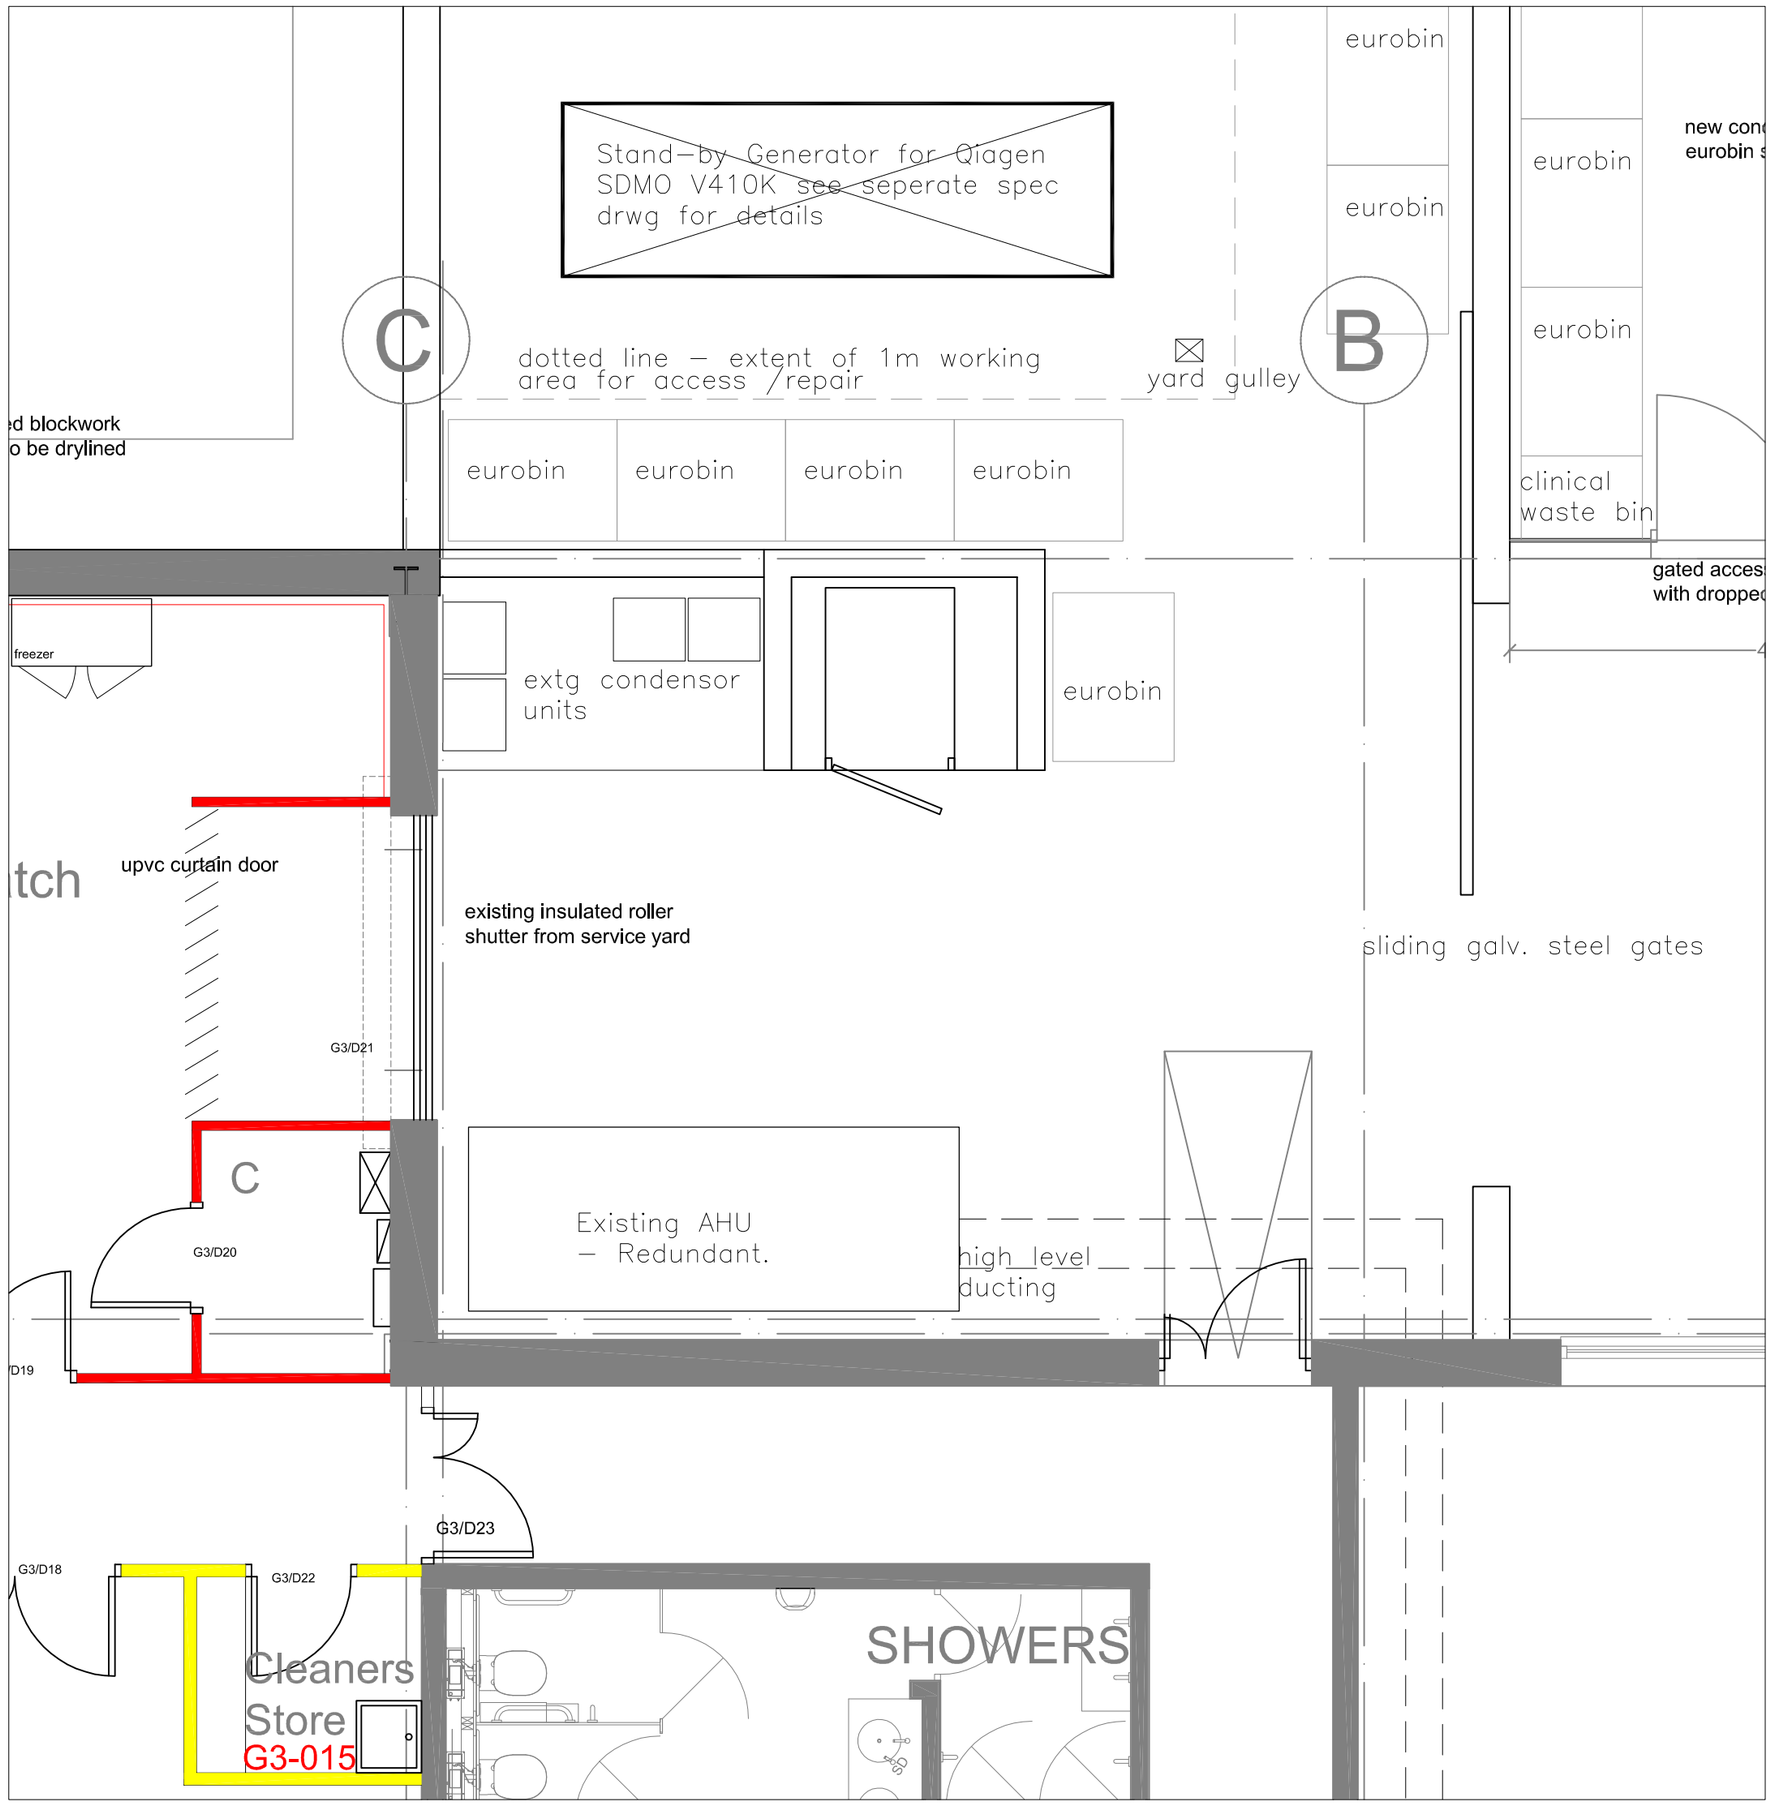

GROUND FLOOR PLAN
1:50

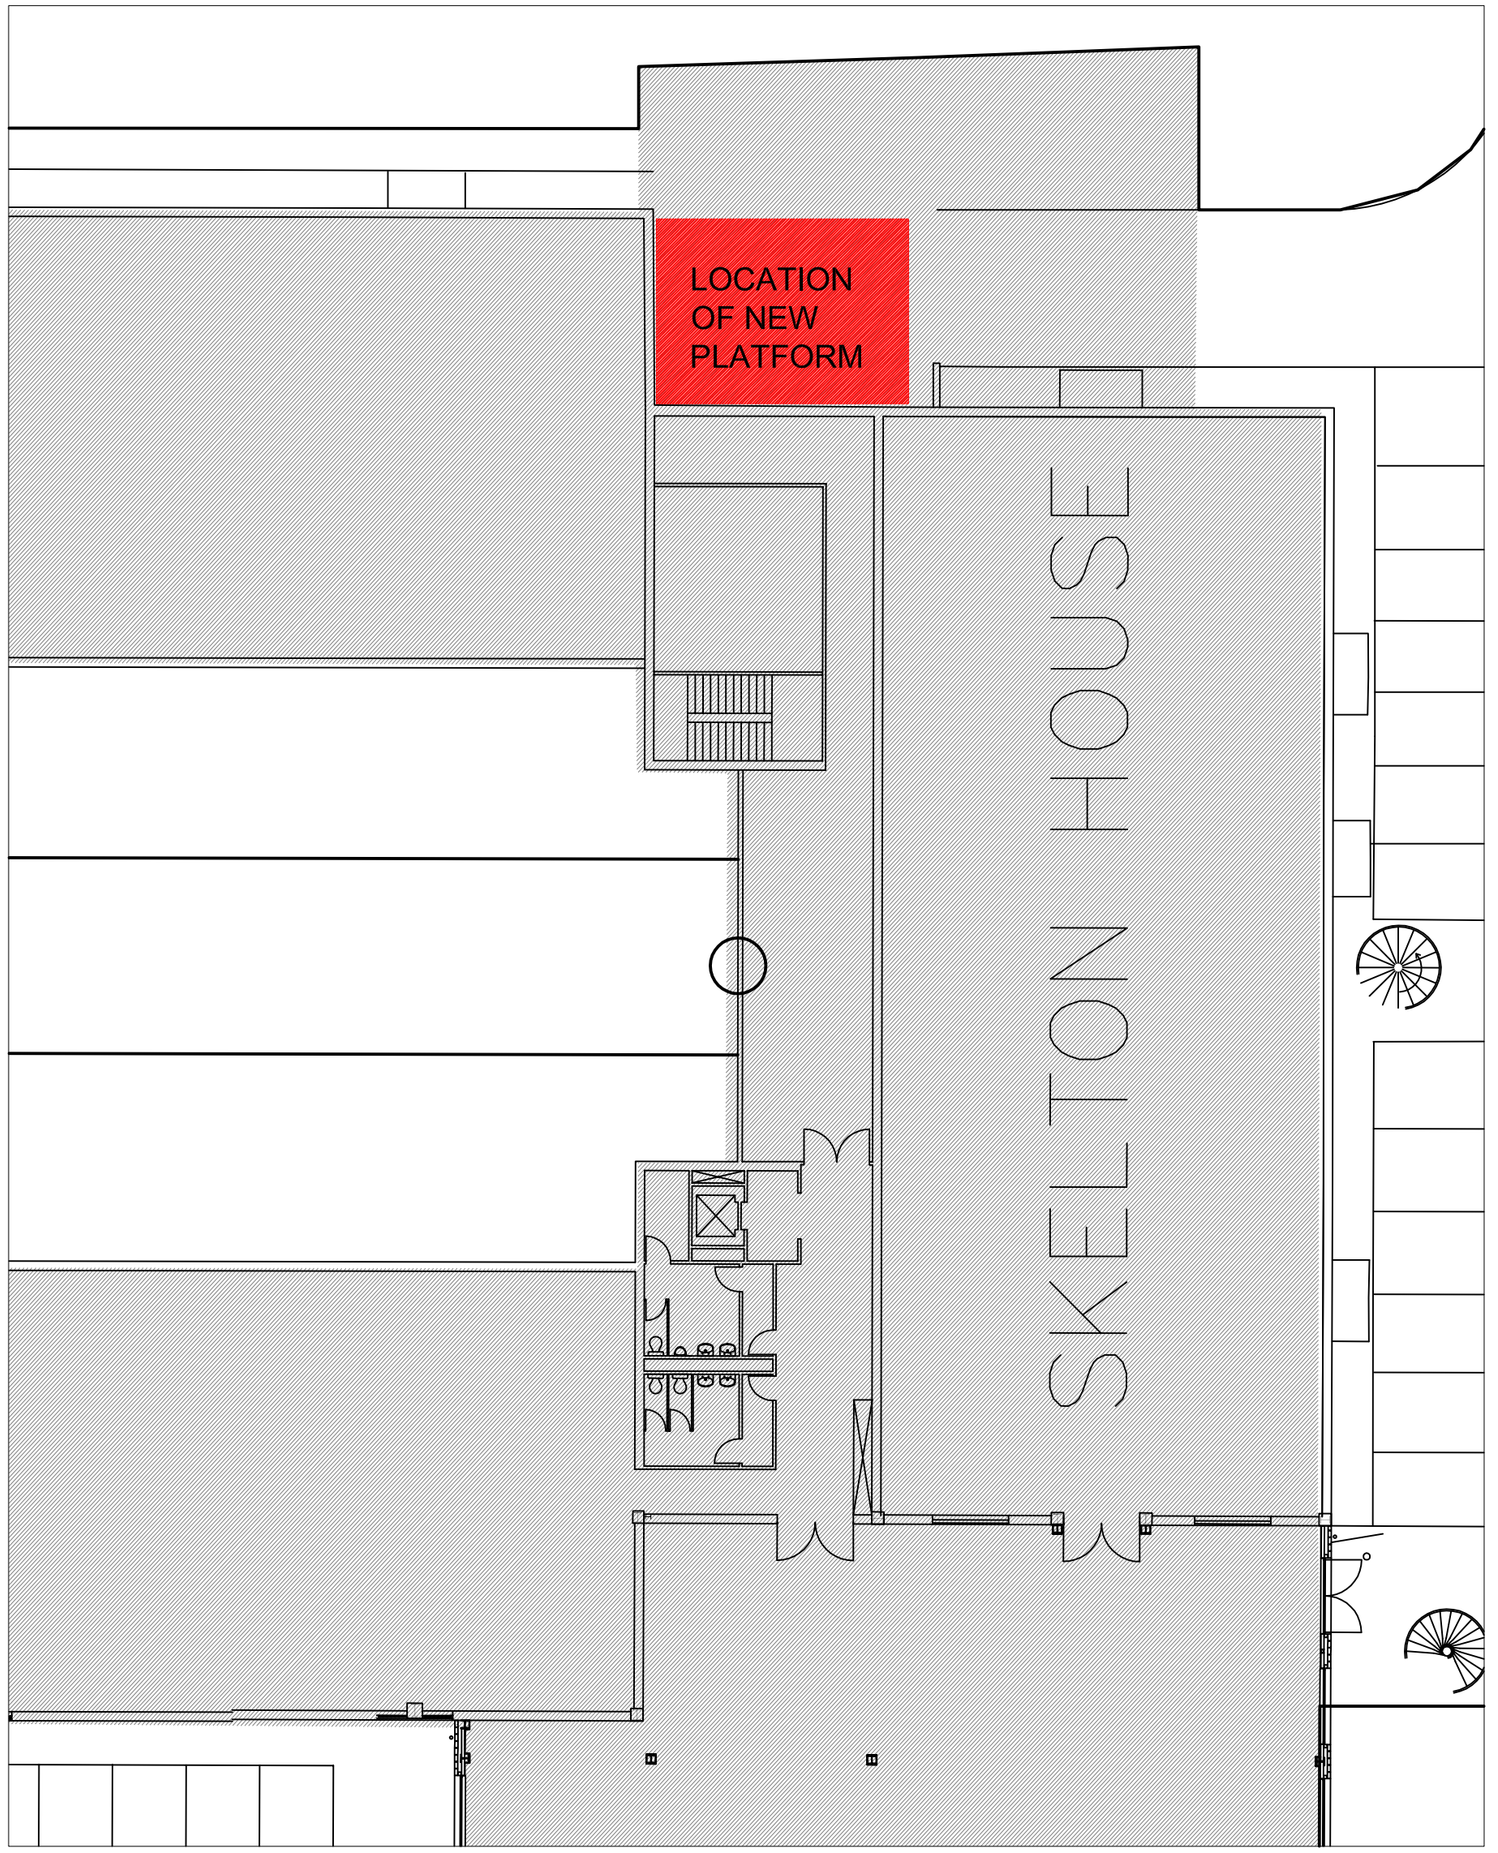

SITE LOCATION PLAN
1:200

Drawing number	CAD Ref	Drawing	Scale
557/SK102 Rev. A	PL01	Existing Ground Floor Plan	As Shown@A2
Client Qiagen Manchester		**Project** Skelton House Manchester Science Park	**Date** 03/06/13

Cartwright&Gross Chartered Architects
The Golden Lion Middle Hillgate Stockport SK1 3EH Tel - 0161 480 1119 Fax - 0161 480 3311

ARCHITECTS