PLANNING
ACK'D
REPLIED
RECD 19 MAY 2008
M
M
M
POSITION
VALIDATION

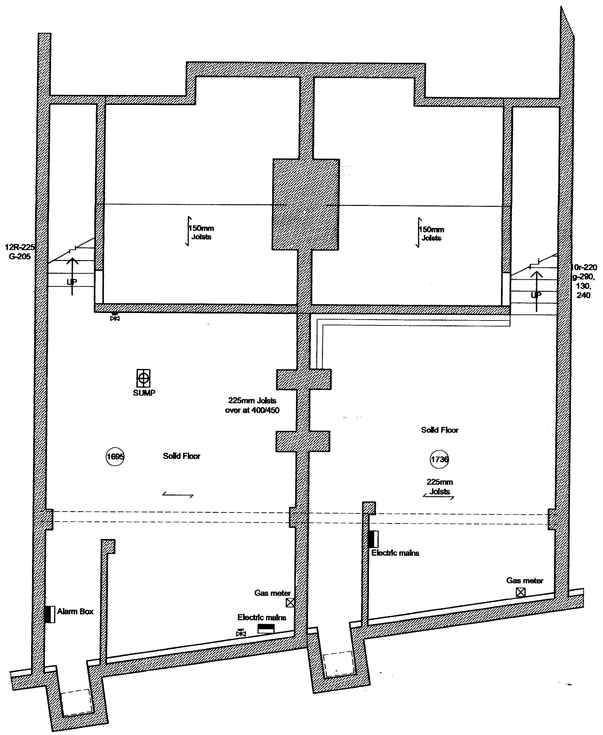

EXISTING CELLAR PLANS

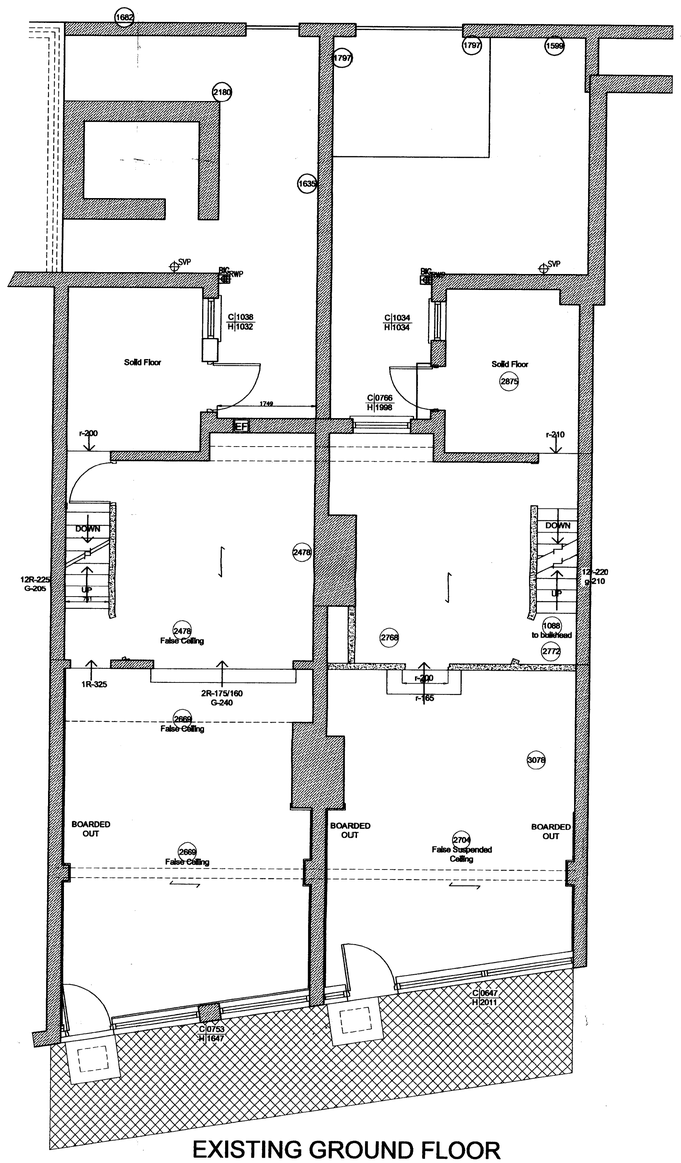

EXISTING GROUND FLOOR

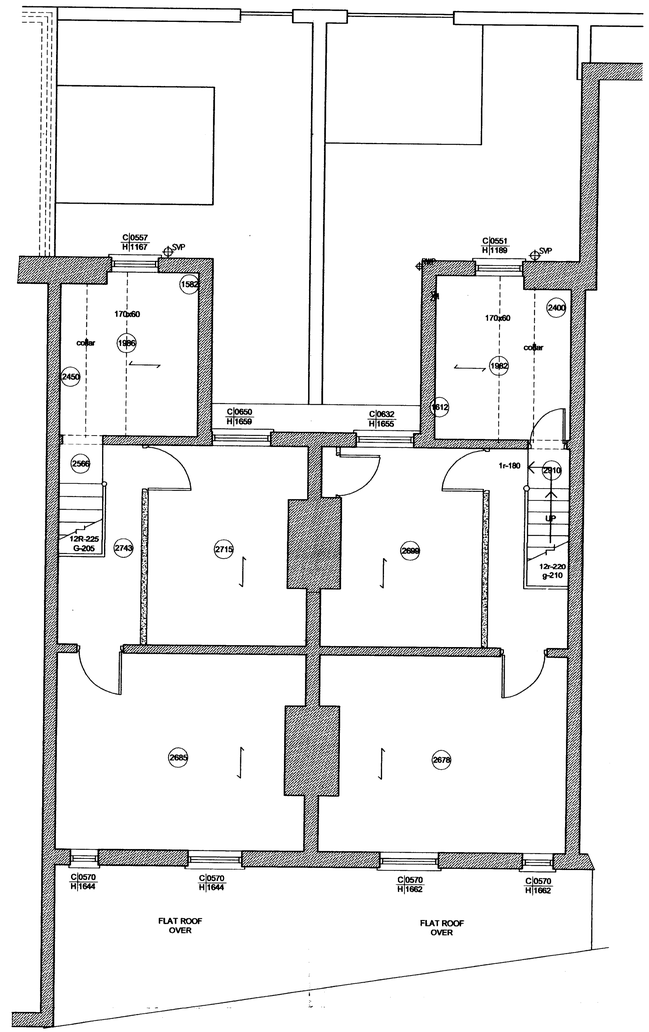

EXISTING FIRST FLOOR

This dwg is copyright and should not be used or reproduced without the written consent of I.G.L. Surveying. All dimensions to be checked on site by the contractor prior to commencement of work.

I.G.L. Surveying Ltd
www.iglsurveying.co.uk
Tel: 0161 477 9888

Revision Description

Reference

Drawn by: CK
Checked by: RW
Scale: 1:50
Date: MARCH 2008

Client: FIRST BRITANNIA PROPERTIES LTD
Site: 184-186 BURTON ROAD, WEST DIDSBURY, MANCHESTER.
Title: EXISTING FLOOR PLANS
Dwg No: 2127 / E / 01