
REVISION	DATE	DESCRIPTION
P2	26.06.08	REVISED PLANNING APPLICATION

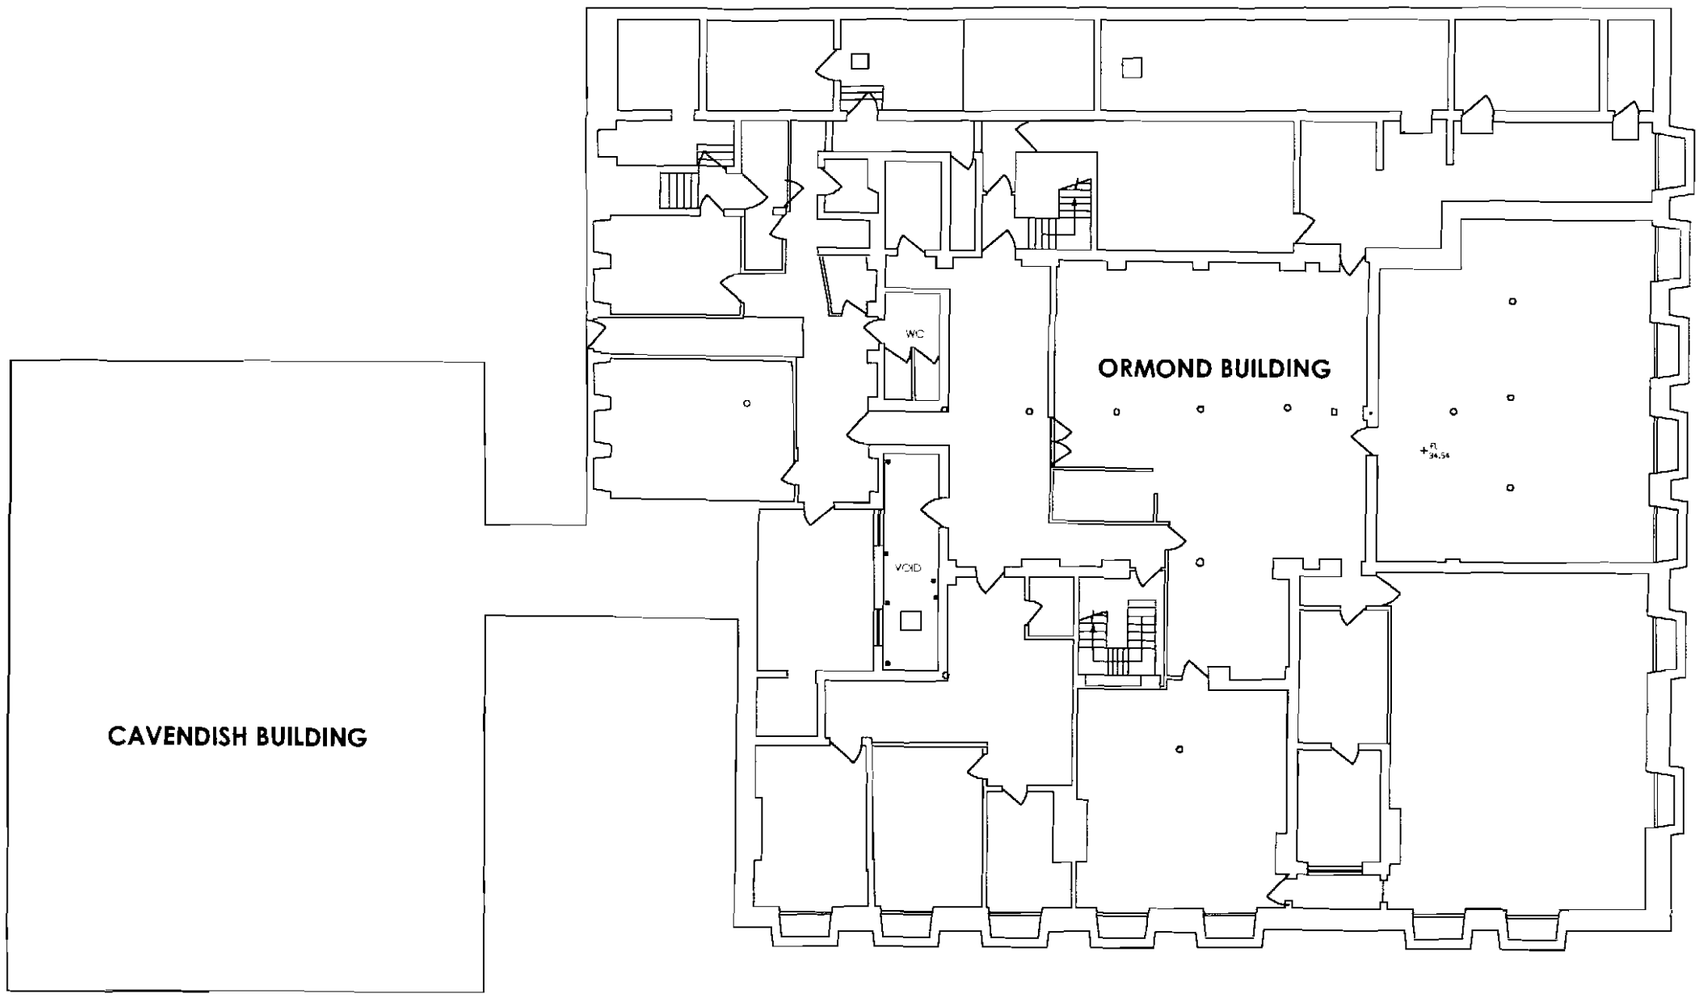


PLANNING
ACK'D
REPLIED
RECD 12 AUG 2008
INIT. | DATE
M
M
M
FOR ACTION


0 1 2 3 4 5 10m

OMI ARCHITECTS
31 Blackfriars Road, Salford Manchester M3 7AQ
t 44(0)161 832 3242
f 44(0)161 832 3623
e info@omiarchitects.com
w www.omiarchitects.com

PROJECT	ORMOND BUILDING, MMU				
DRAWING	EXISTING BASEMENT FLOOR PLAN				
DATE	SEP'07	DRAWN BY	AM	SCALE	1:200 @ A3
JOB NO	1243	DWG NO	L/010 P2		

REVISION	DATE	DESCRIPTION
P2	26.06.08	REVISED PLANNING APPLICATION

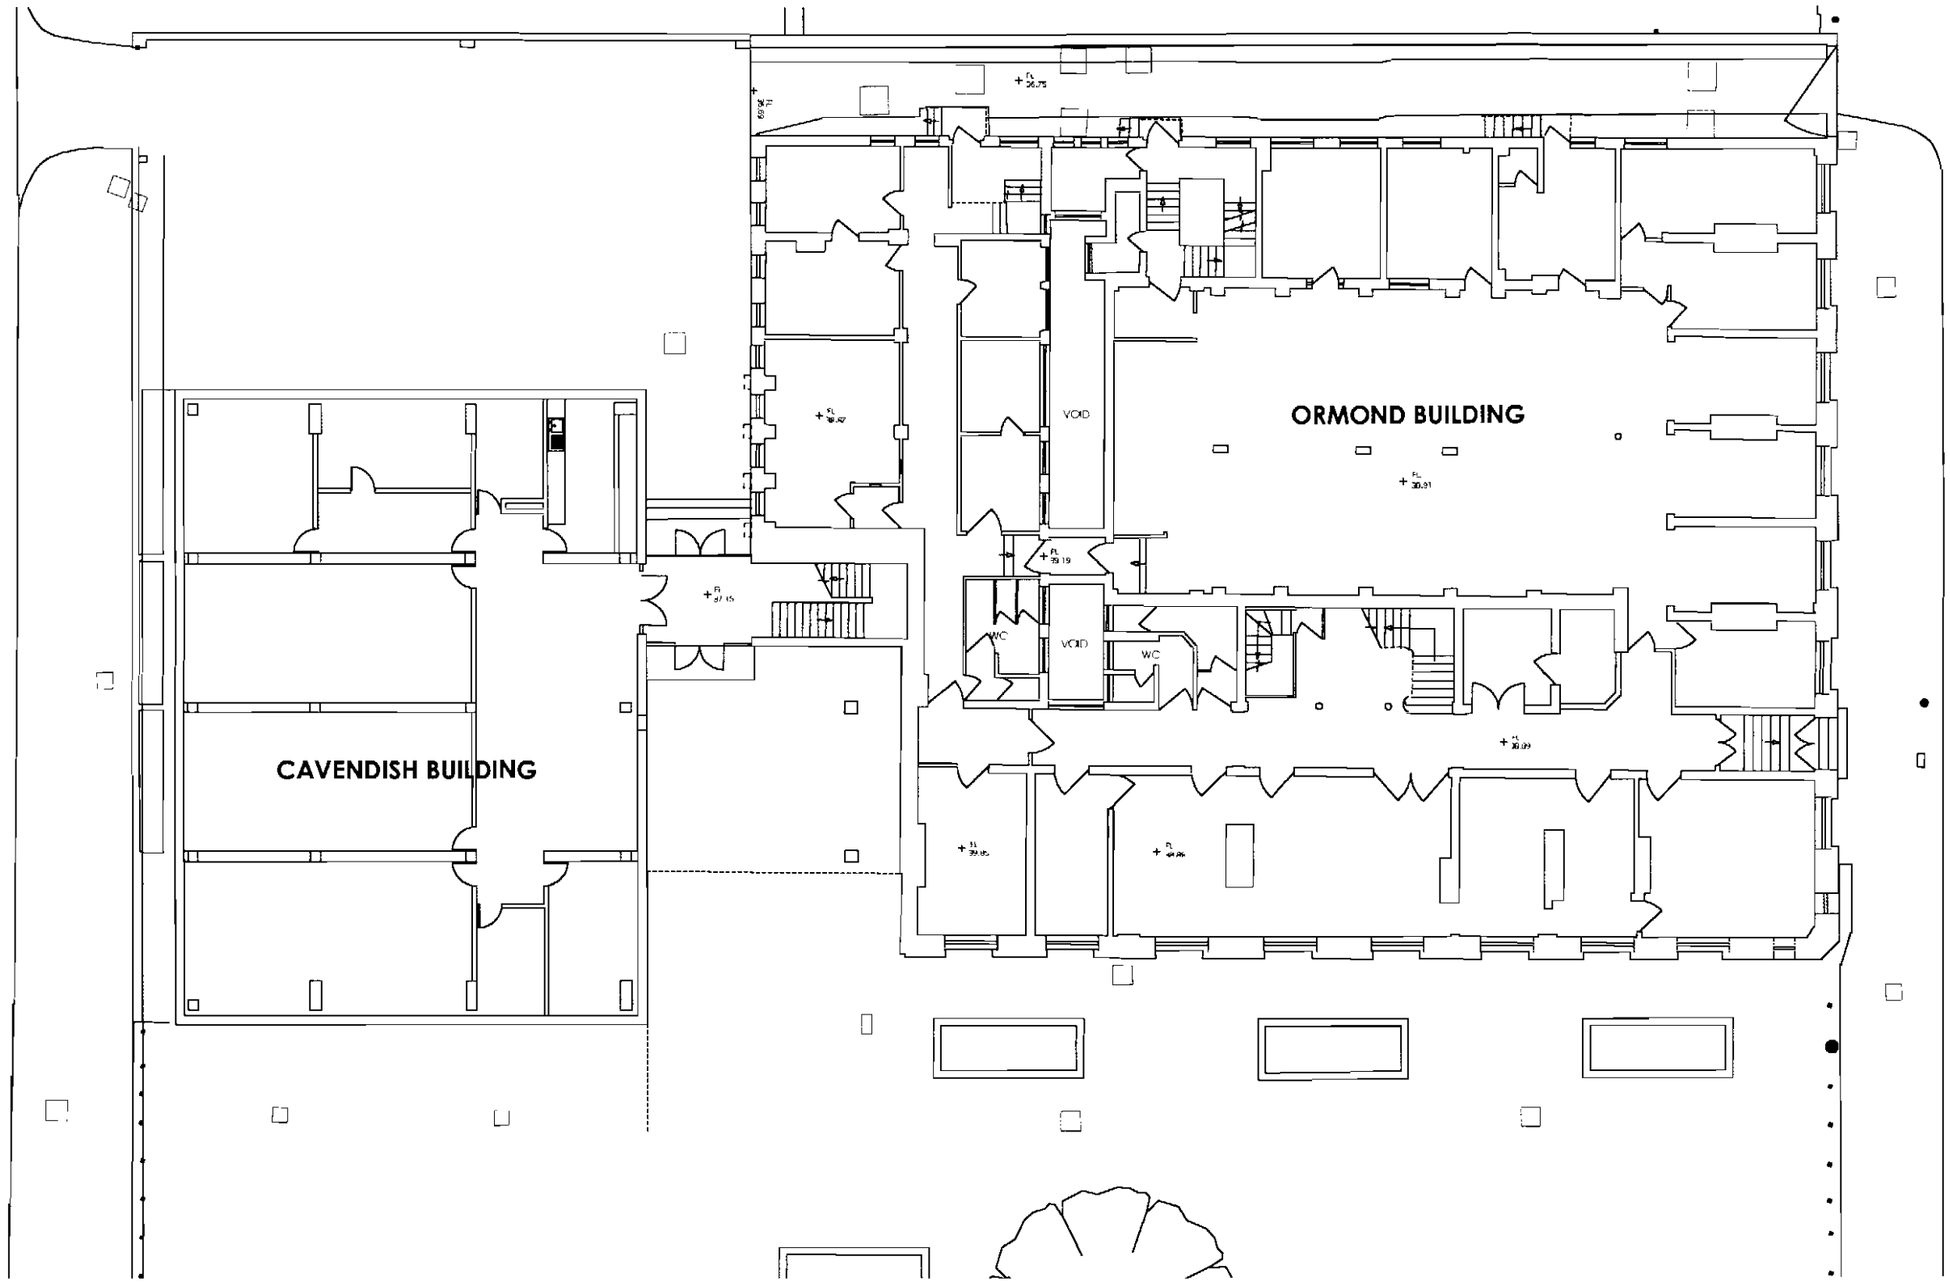

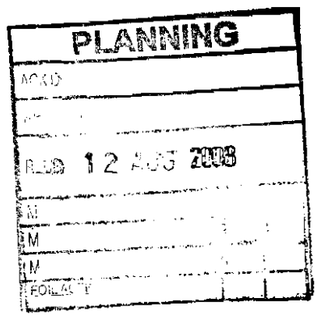


0 1 2 3 4 5 10m

OMI ARCHITECTS
31, Blackfriars Road, Salford Manchester M3 7AQ
t 44(0)161 832 3242
f 44(0)161 832 3623
e info@omiarchitects.com
w www.omiarchitects.com

PROJECT	ORMOND BUILDING, MMU				
DRAWING	EXISTING GROUND FLOOR PLAN				
DATE	SEP '07	DRAWN BY	AM	SCALE	1:200 @ A3
JOB NO	1243	DWG NO	L/011 P2		


REVISION	DATE	DESCRIPTION
P2	26.06.08	REVISED PLANNING APPLICASTION

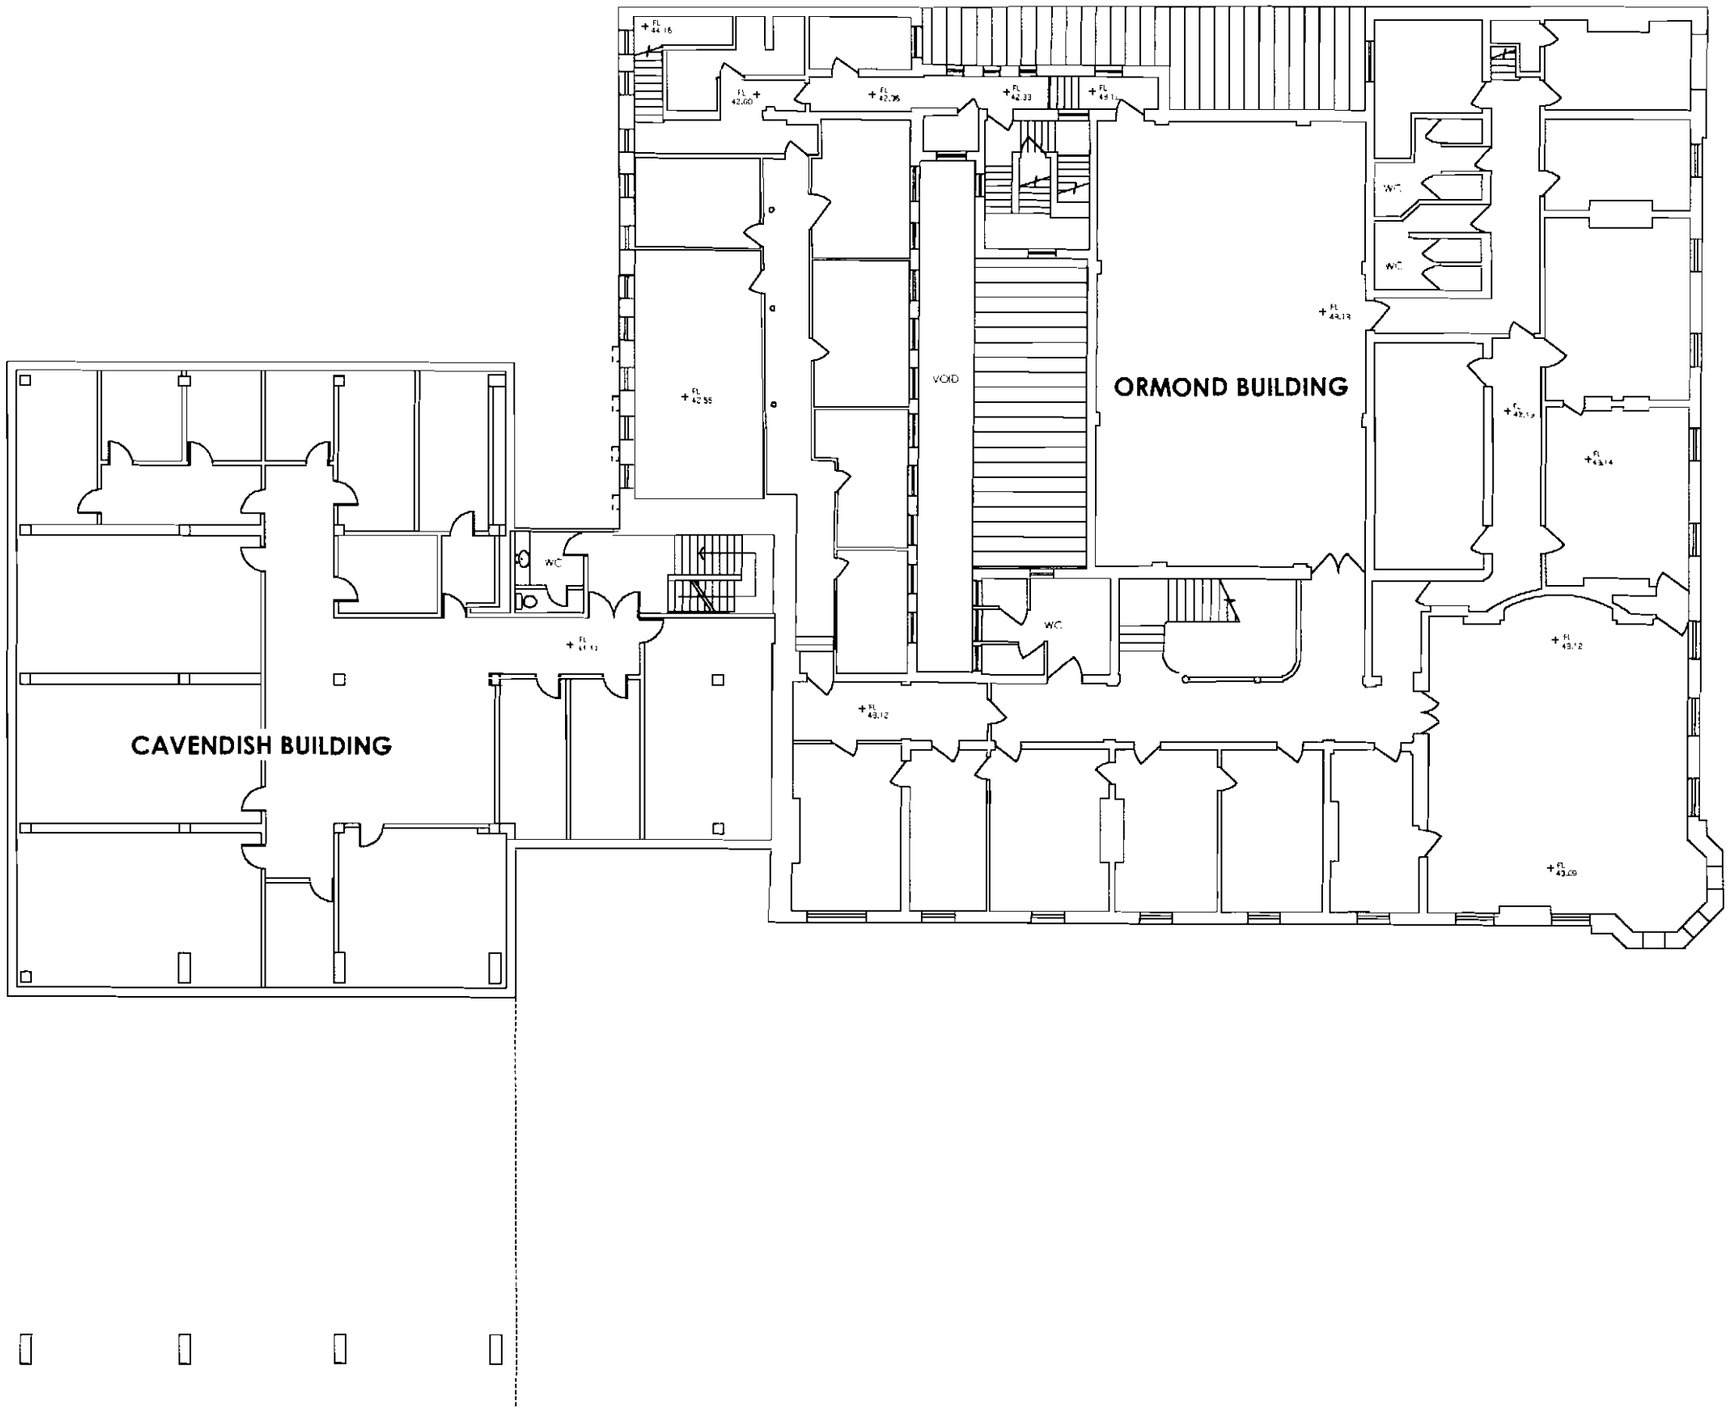

PLANNING
ACK'D
REPLIED
RECD 12 AUG 2008
	INIT	DATE
A0	RECD	
A1		
A2		
A3		
A4		


OMI ARCHITECTS
31 Blackfriars Road, Salford, Manchester M3 7AQ
t 44(0)161 832 3242
f 44(0)161 832 3623
e info@omiarchitects.com
w www.omiarchitects.com

PROJECT	ORMOND BUILDING, MMU				
DRAWING	EXISTING FIRST FLOOR PLAN				
DATE	SEP '07	DRAWN BY	AM	SCALE	1:200 @ A3
JOB NO	1243	DWG NO	L/012 P2		

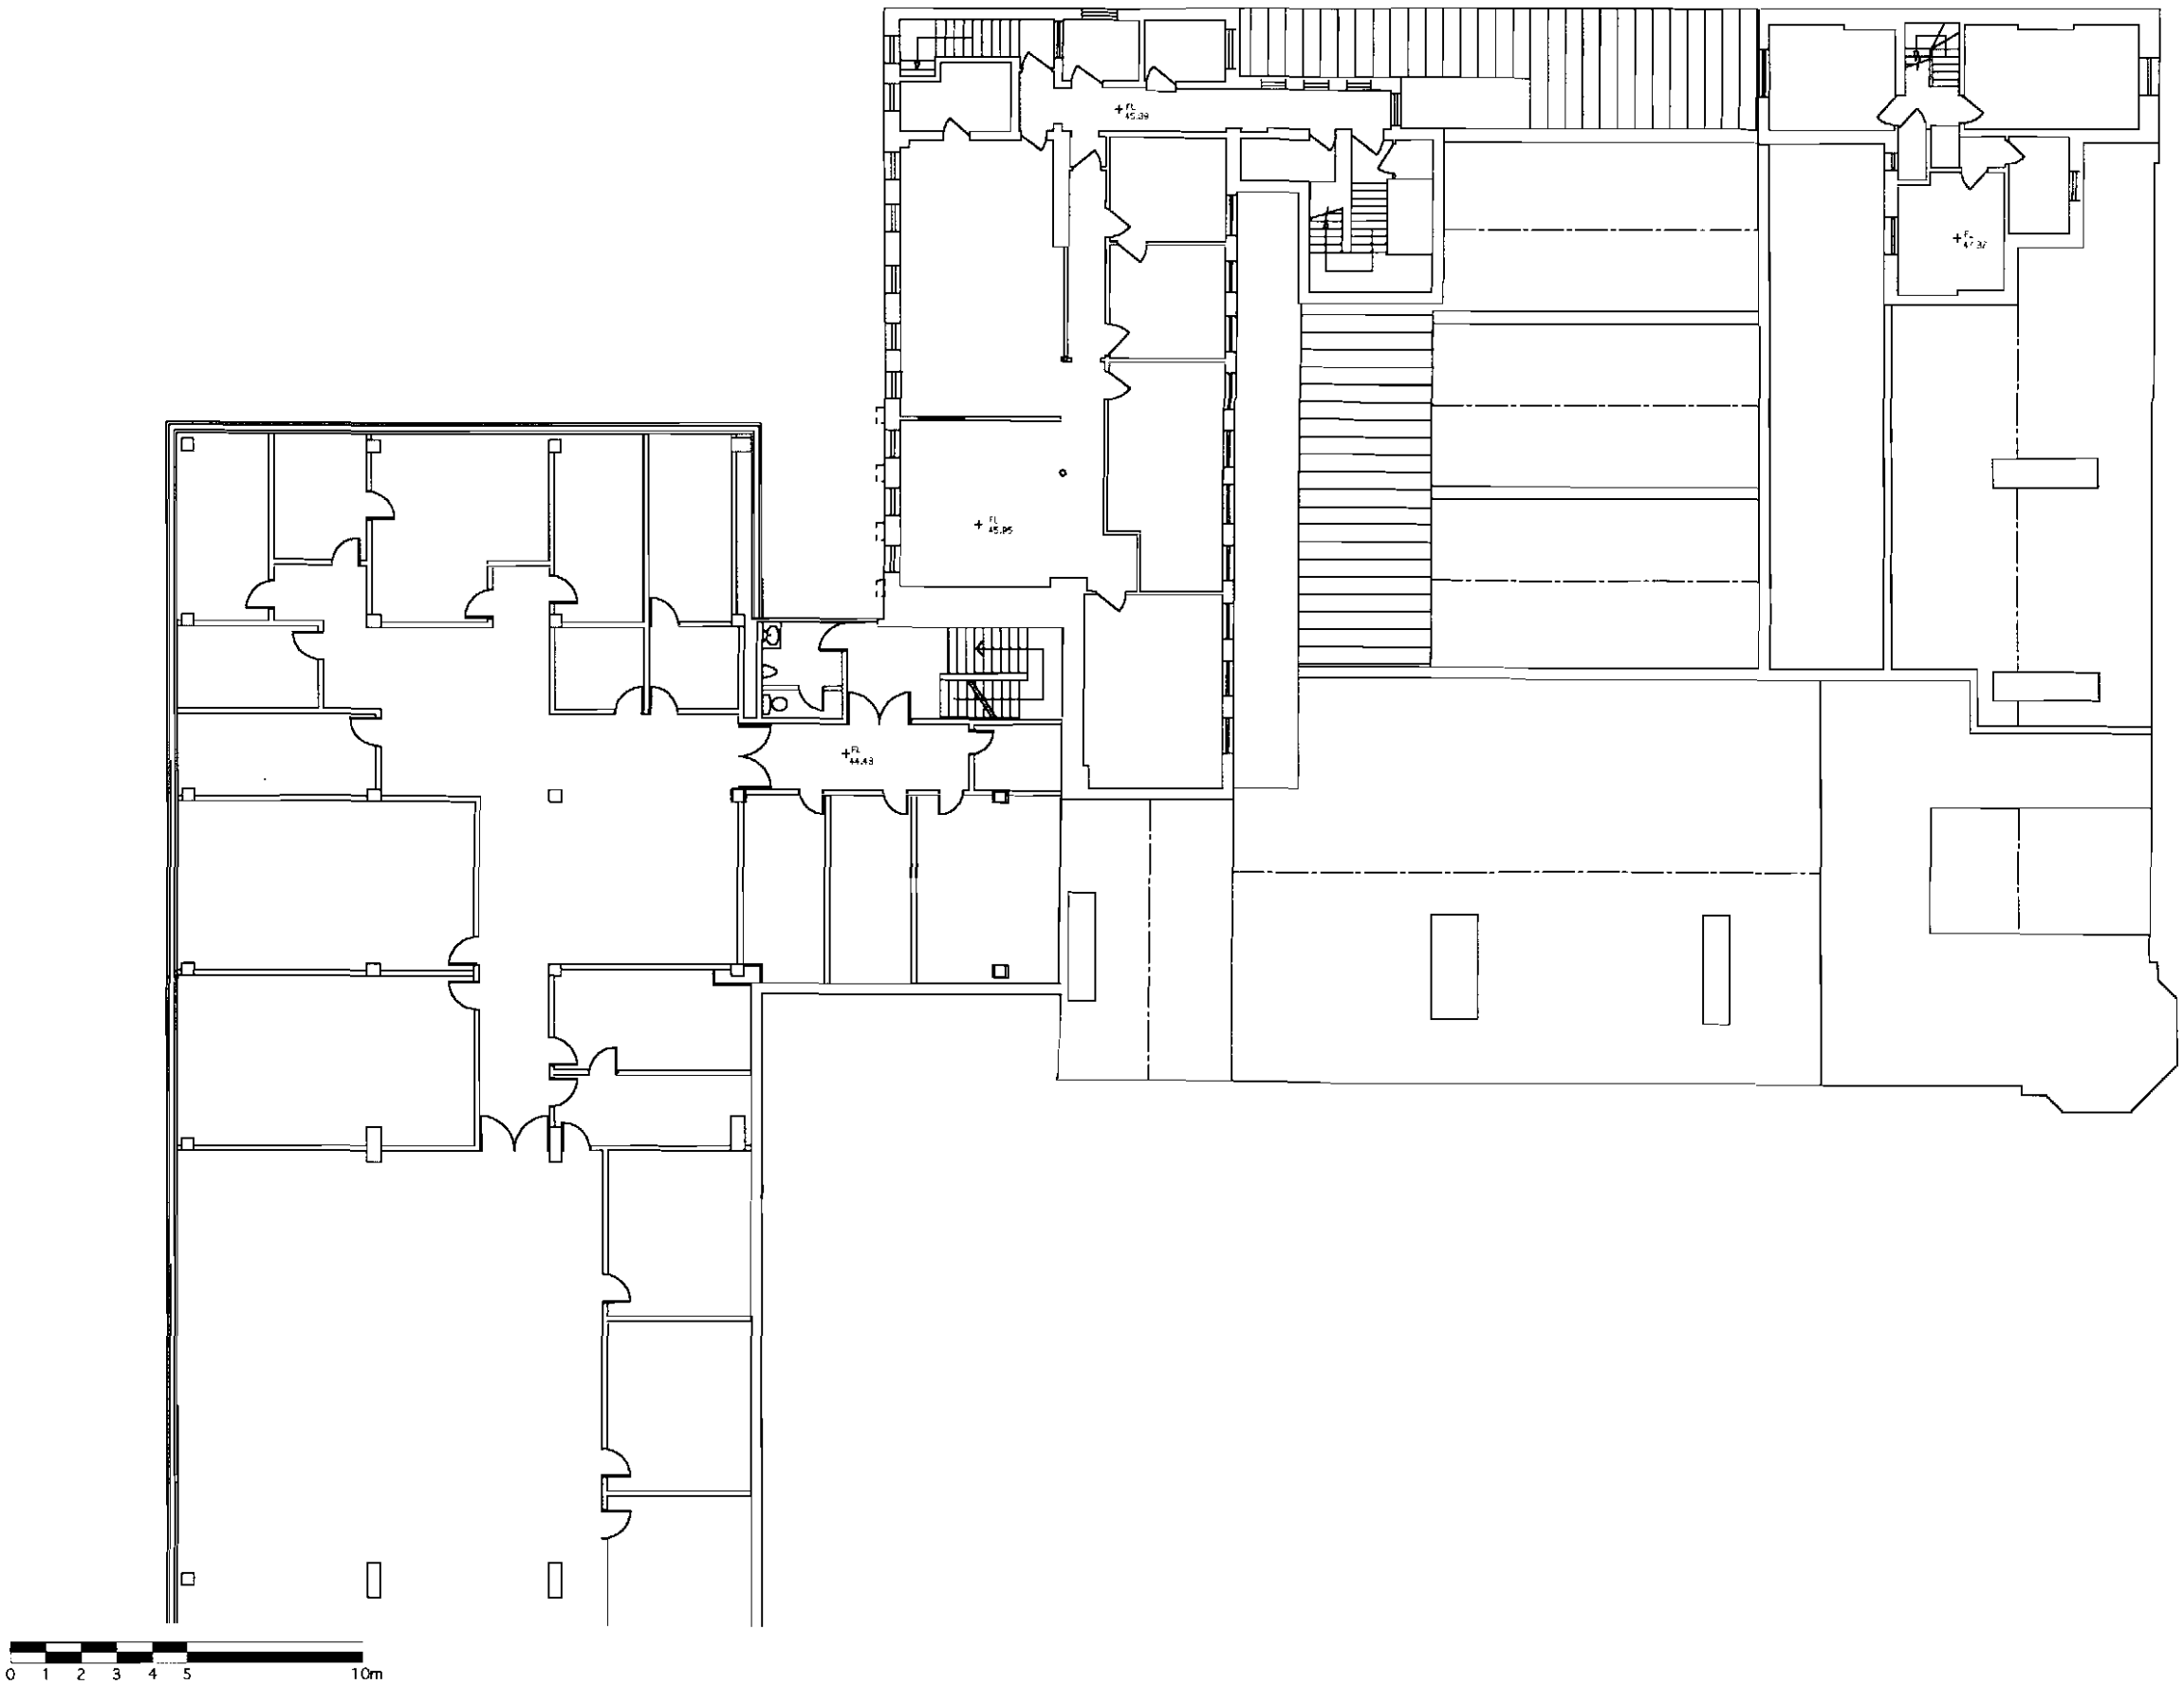

PLANNING
ACK'D
12 AUG 2008
DATE
FOR APPROVAL

REVISION	DATE	DESCRIPTION
P2	26.06.08	REVISED PLANNING APPLICATION

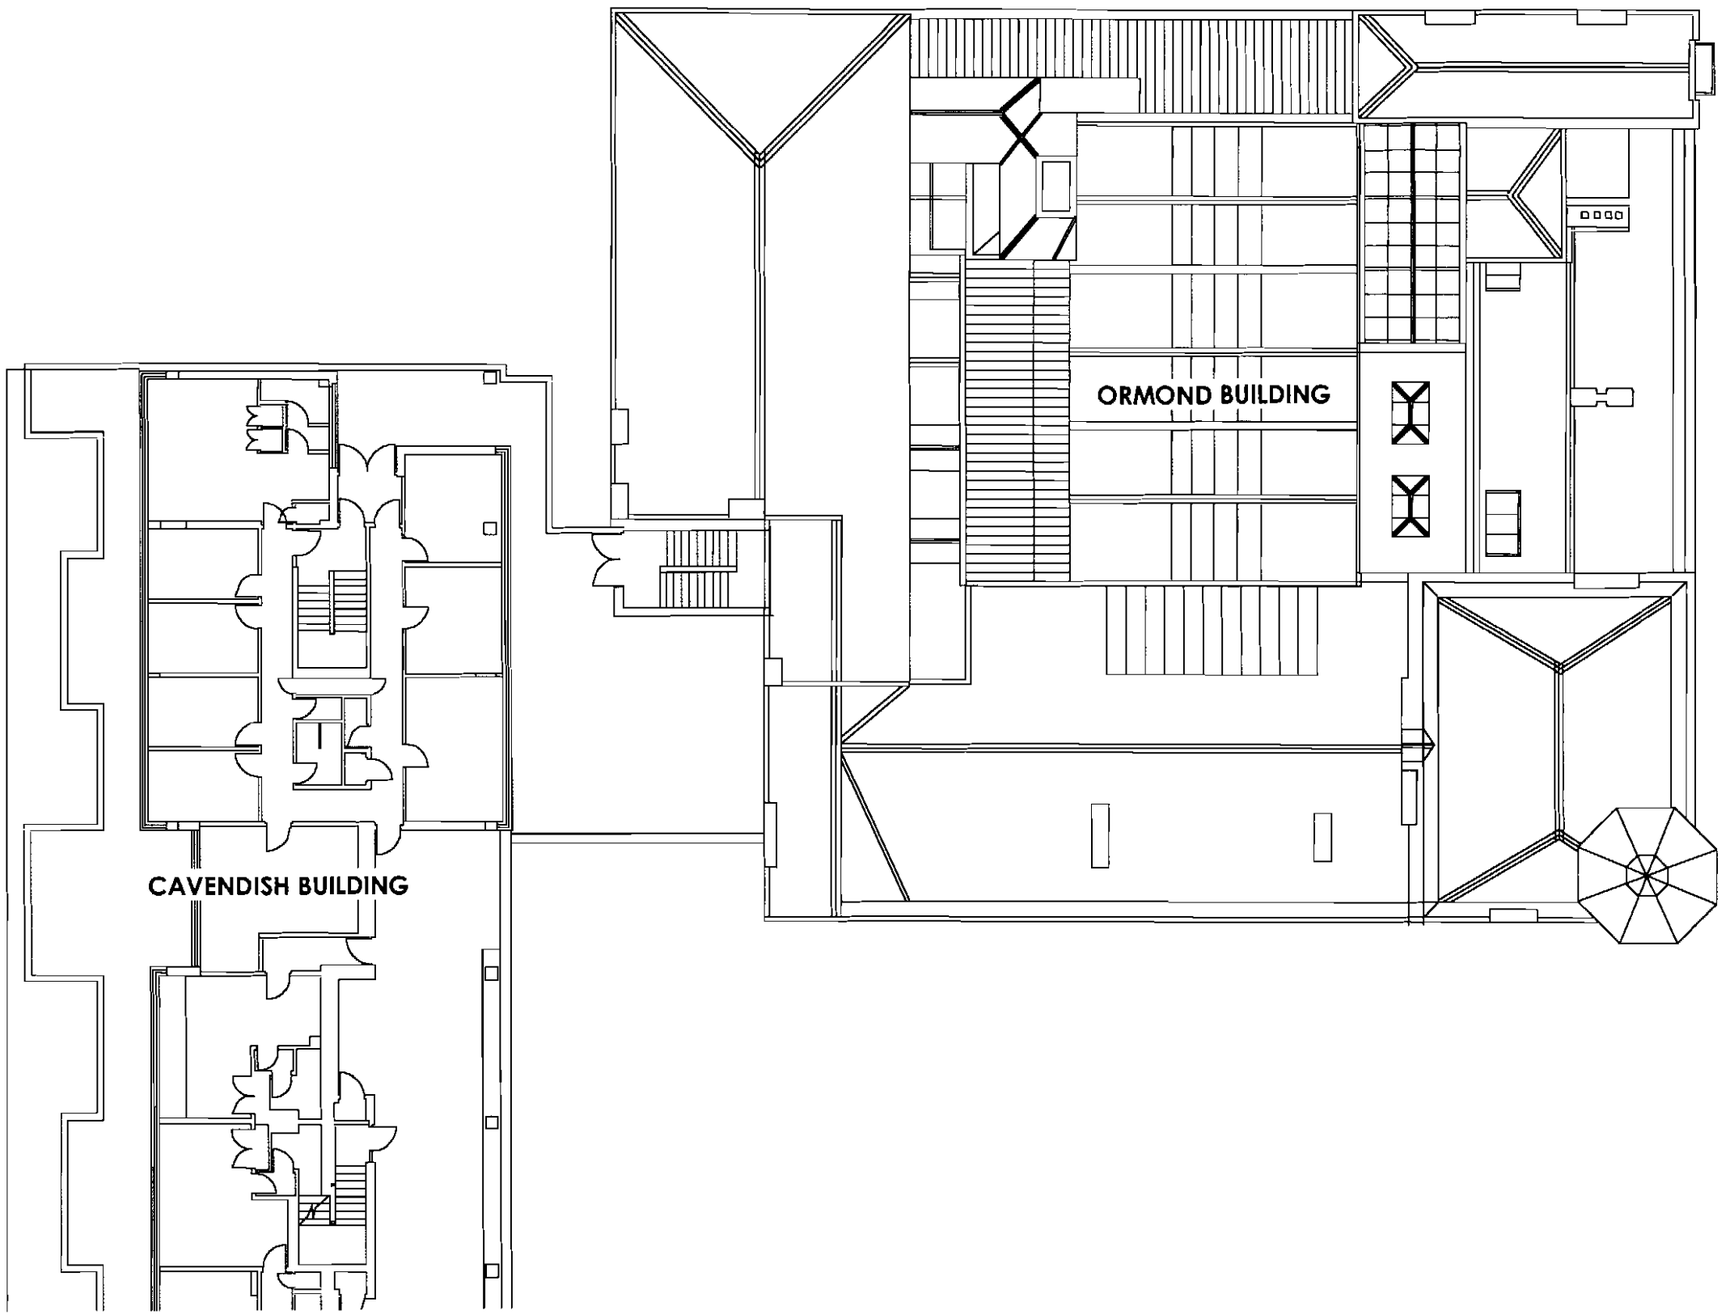

0 1 2 3 4 5 10m

PLANNING
ACK'D
R'D
RECD 12 AUG 2008
ISS DATE
FOR ACTION

OMI ARCHITECTS
31 Blacklars Road Salford, Manchester M3 7AQ
t 44(0)161 832 3242
f 44(0)161 832 3623
e info@omiarchitects.com
w www.omiarchitects.com

PROJECT	ORMOND BUILDING, MMU				
DRAWING	EXISTING THIRD FLOOR PLAN				
DATE	SEP '07	DRAWN BY	AM	SCALE	1:200 @ A3
JOB NO.	1243	DWG NO.	L/014 P2		