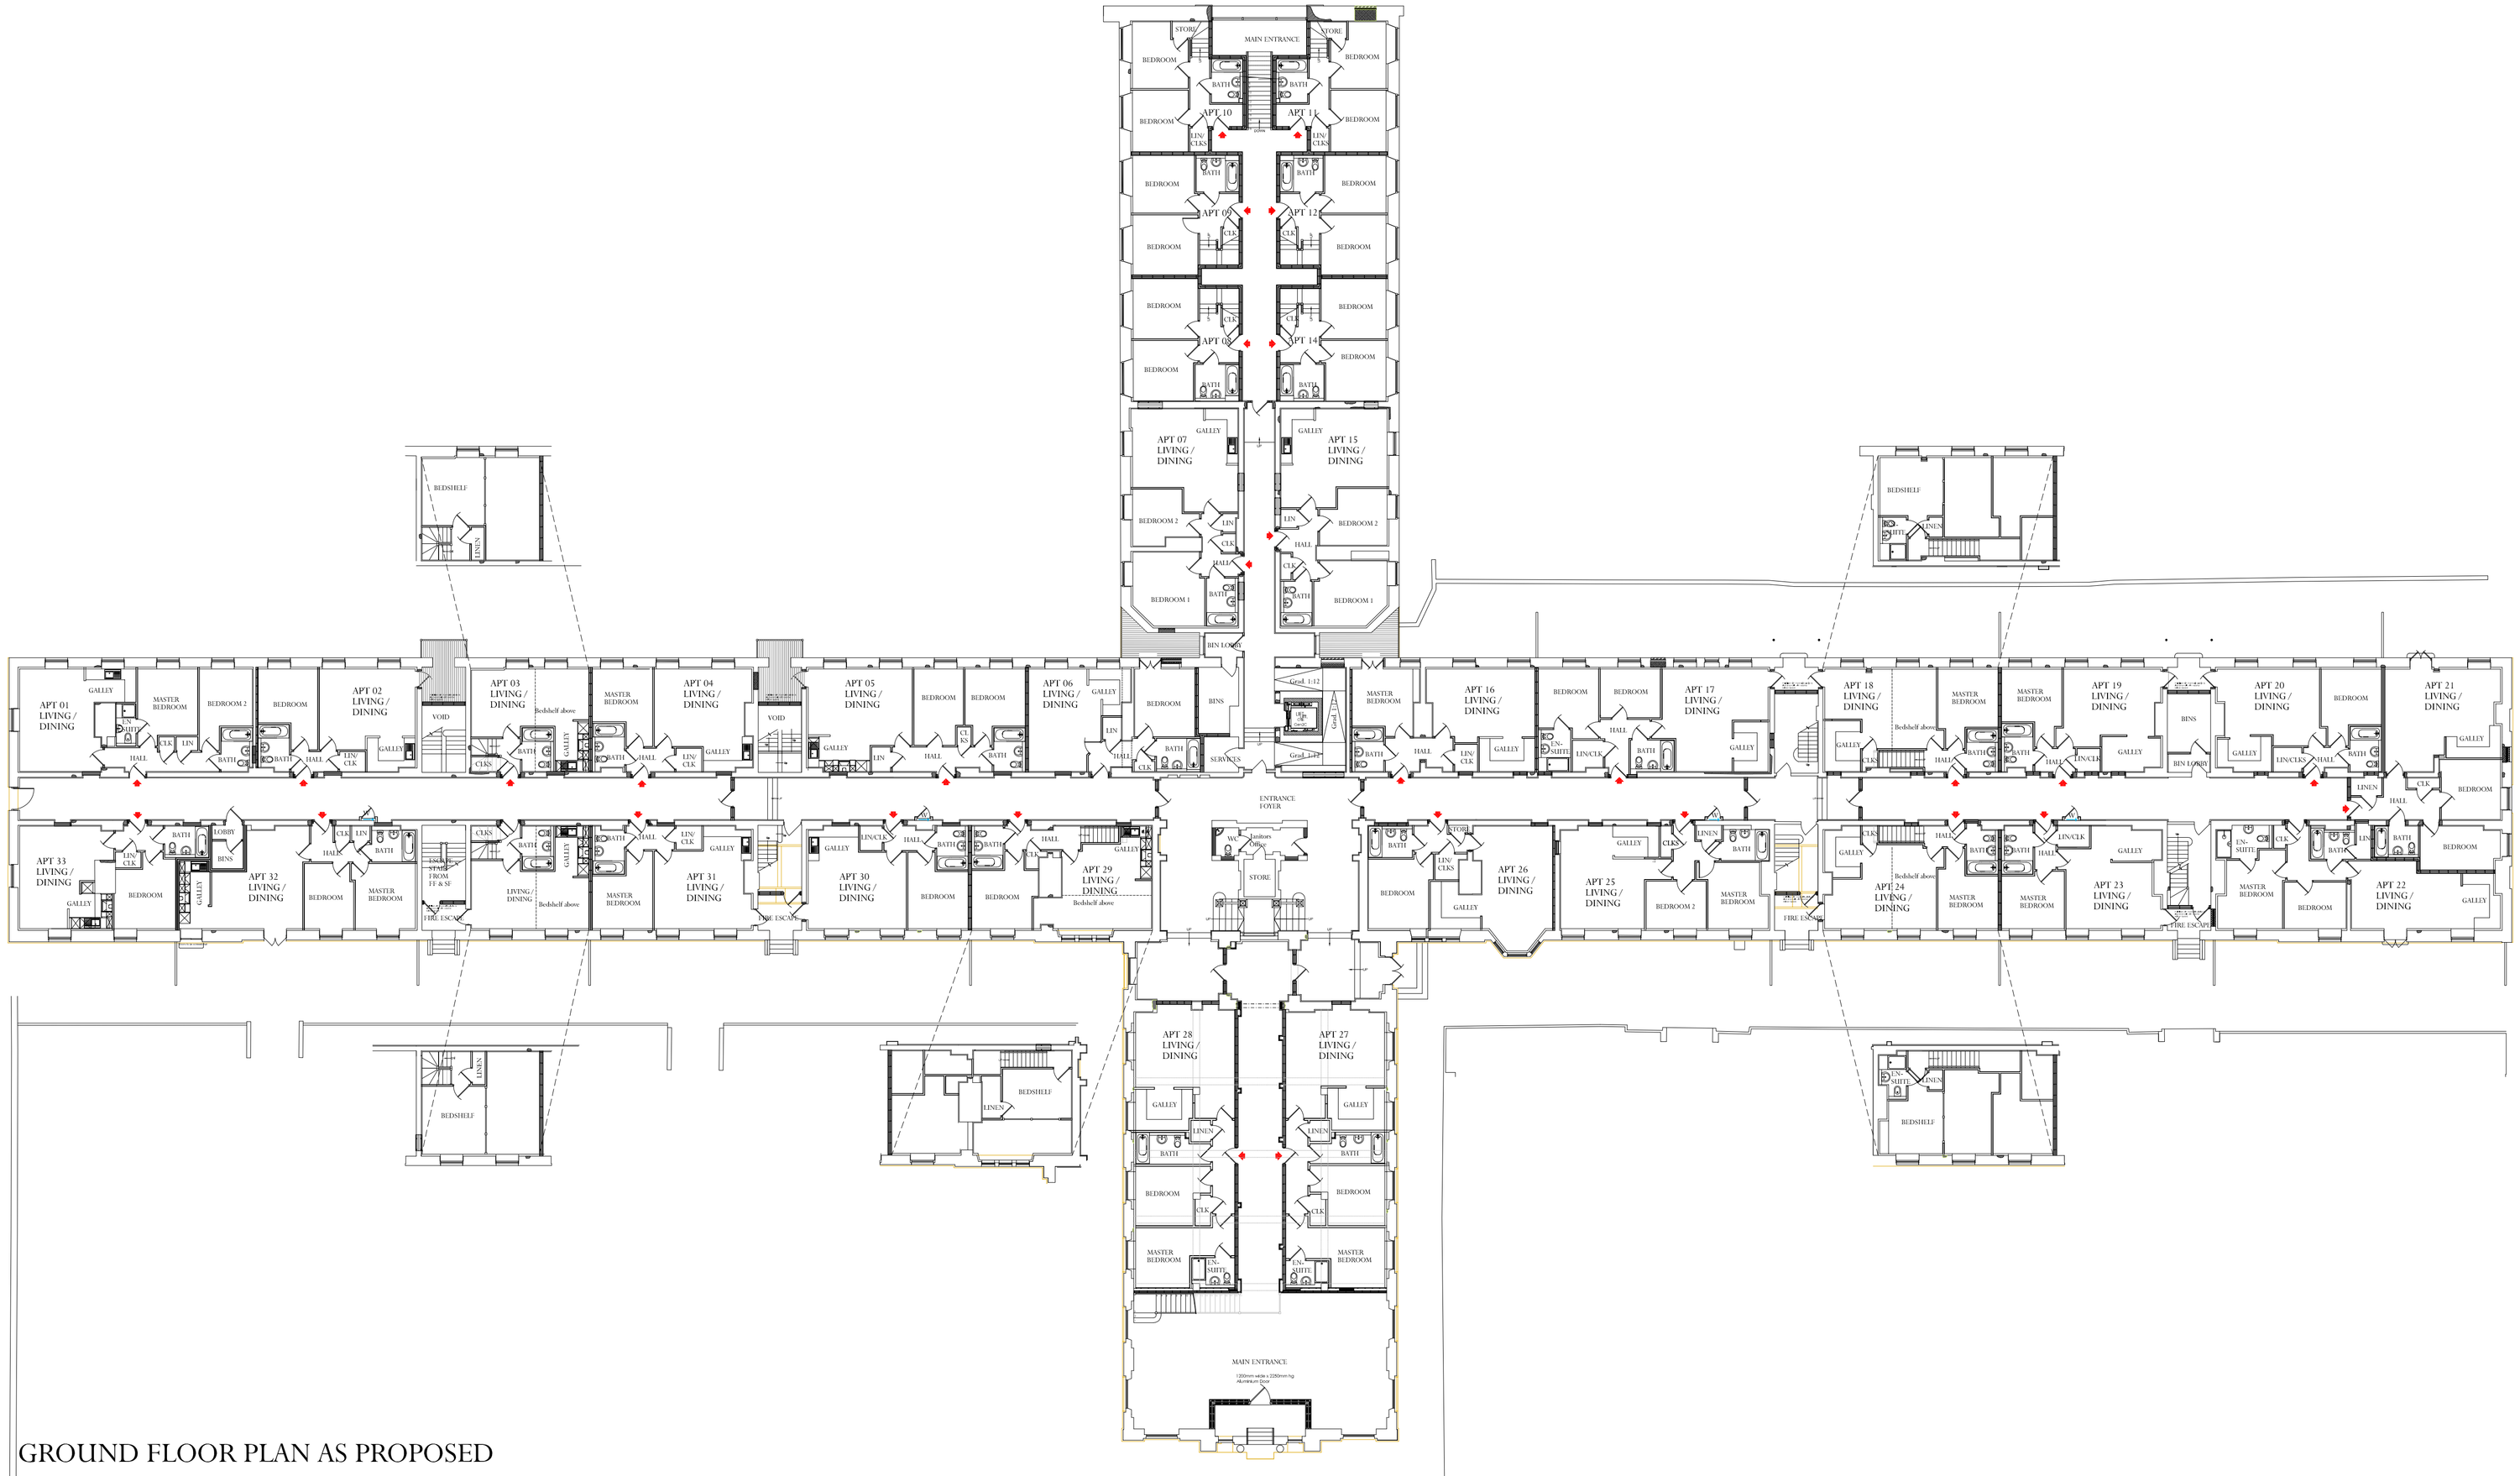

GROUND FLOOR PLAN AS PROPOSED

PJ Livesey GROUP

REVISIONS

Rev	Date	Description
A	Oct 06	General revisions to rationalise structure and services
B	May 07	Apartments 26 & 31 revised
C	Nov 07	Apartments 4, 5, 15 & 16 revised due to ongoing basement acccess/ survey issues.
D	Oct 08	Chapel Area redesigned to account for existing concrete first floor structure
E	Feb 09	Both side wings redesigned due to ongoing surveying.

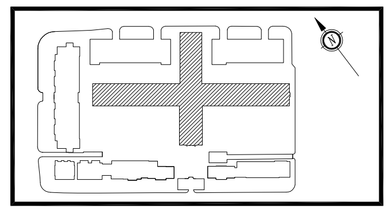

WARNING
Dimensions must not be scaled from this drawing. Dimensions required are to be obtained from the drawing office

Main Building Ground Floor As Proposed

063/1011/E

Scale 1:200@A1 Date Nov 06
Drawn RD/AM Checked AP

Former Withington Hospital Site Nell Lane Manchester

P.J.Livesey Living Space (North) Ltd
Ashburton Park
Ashburton Road West
Trafford Park
Manchester M17 1AF
Tel : 0161 873 7878
Fax : 0161 873 8185
design@pjlivesey.co.uk

COPYRIGHT
This Drawing may not be used or reproduced in any way without the written consent of the P.J.Livesey Group Limited

The P. J. Livesey Group Ltd
www.pjlivesey-group.co.uk