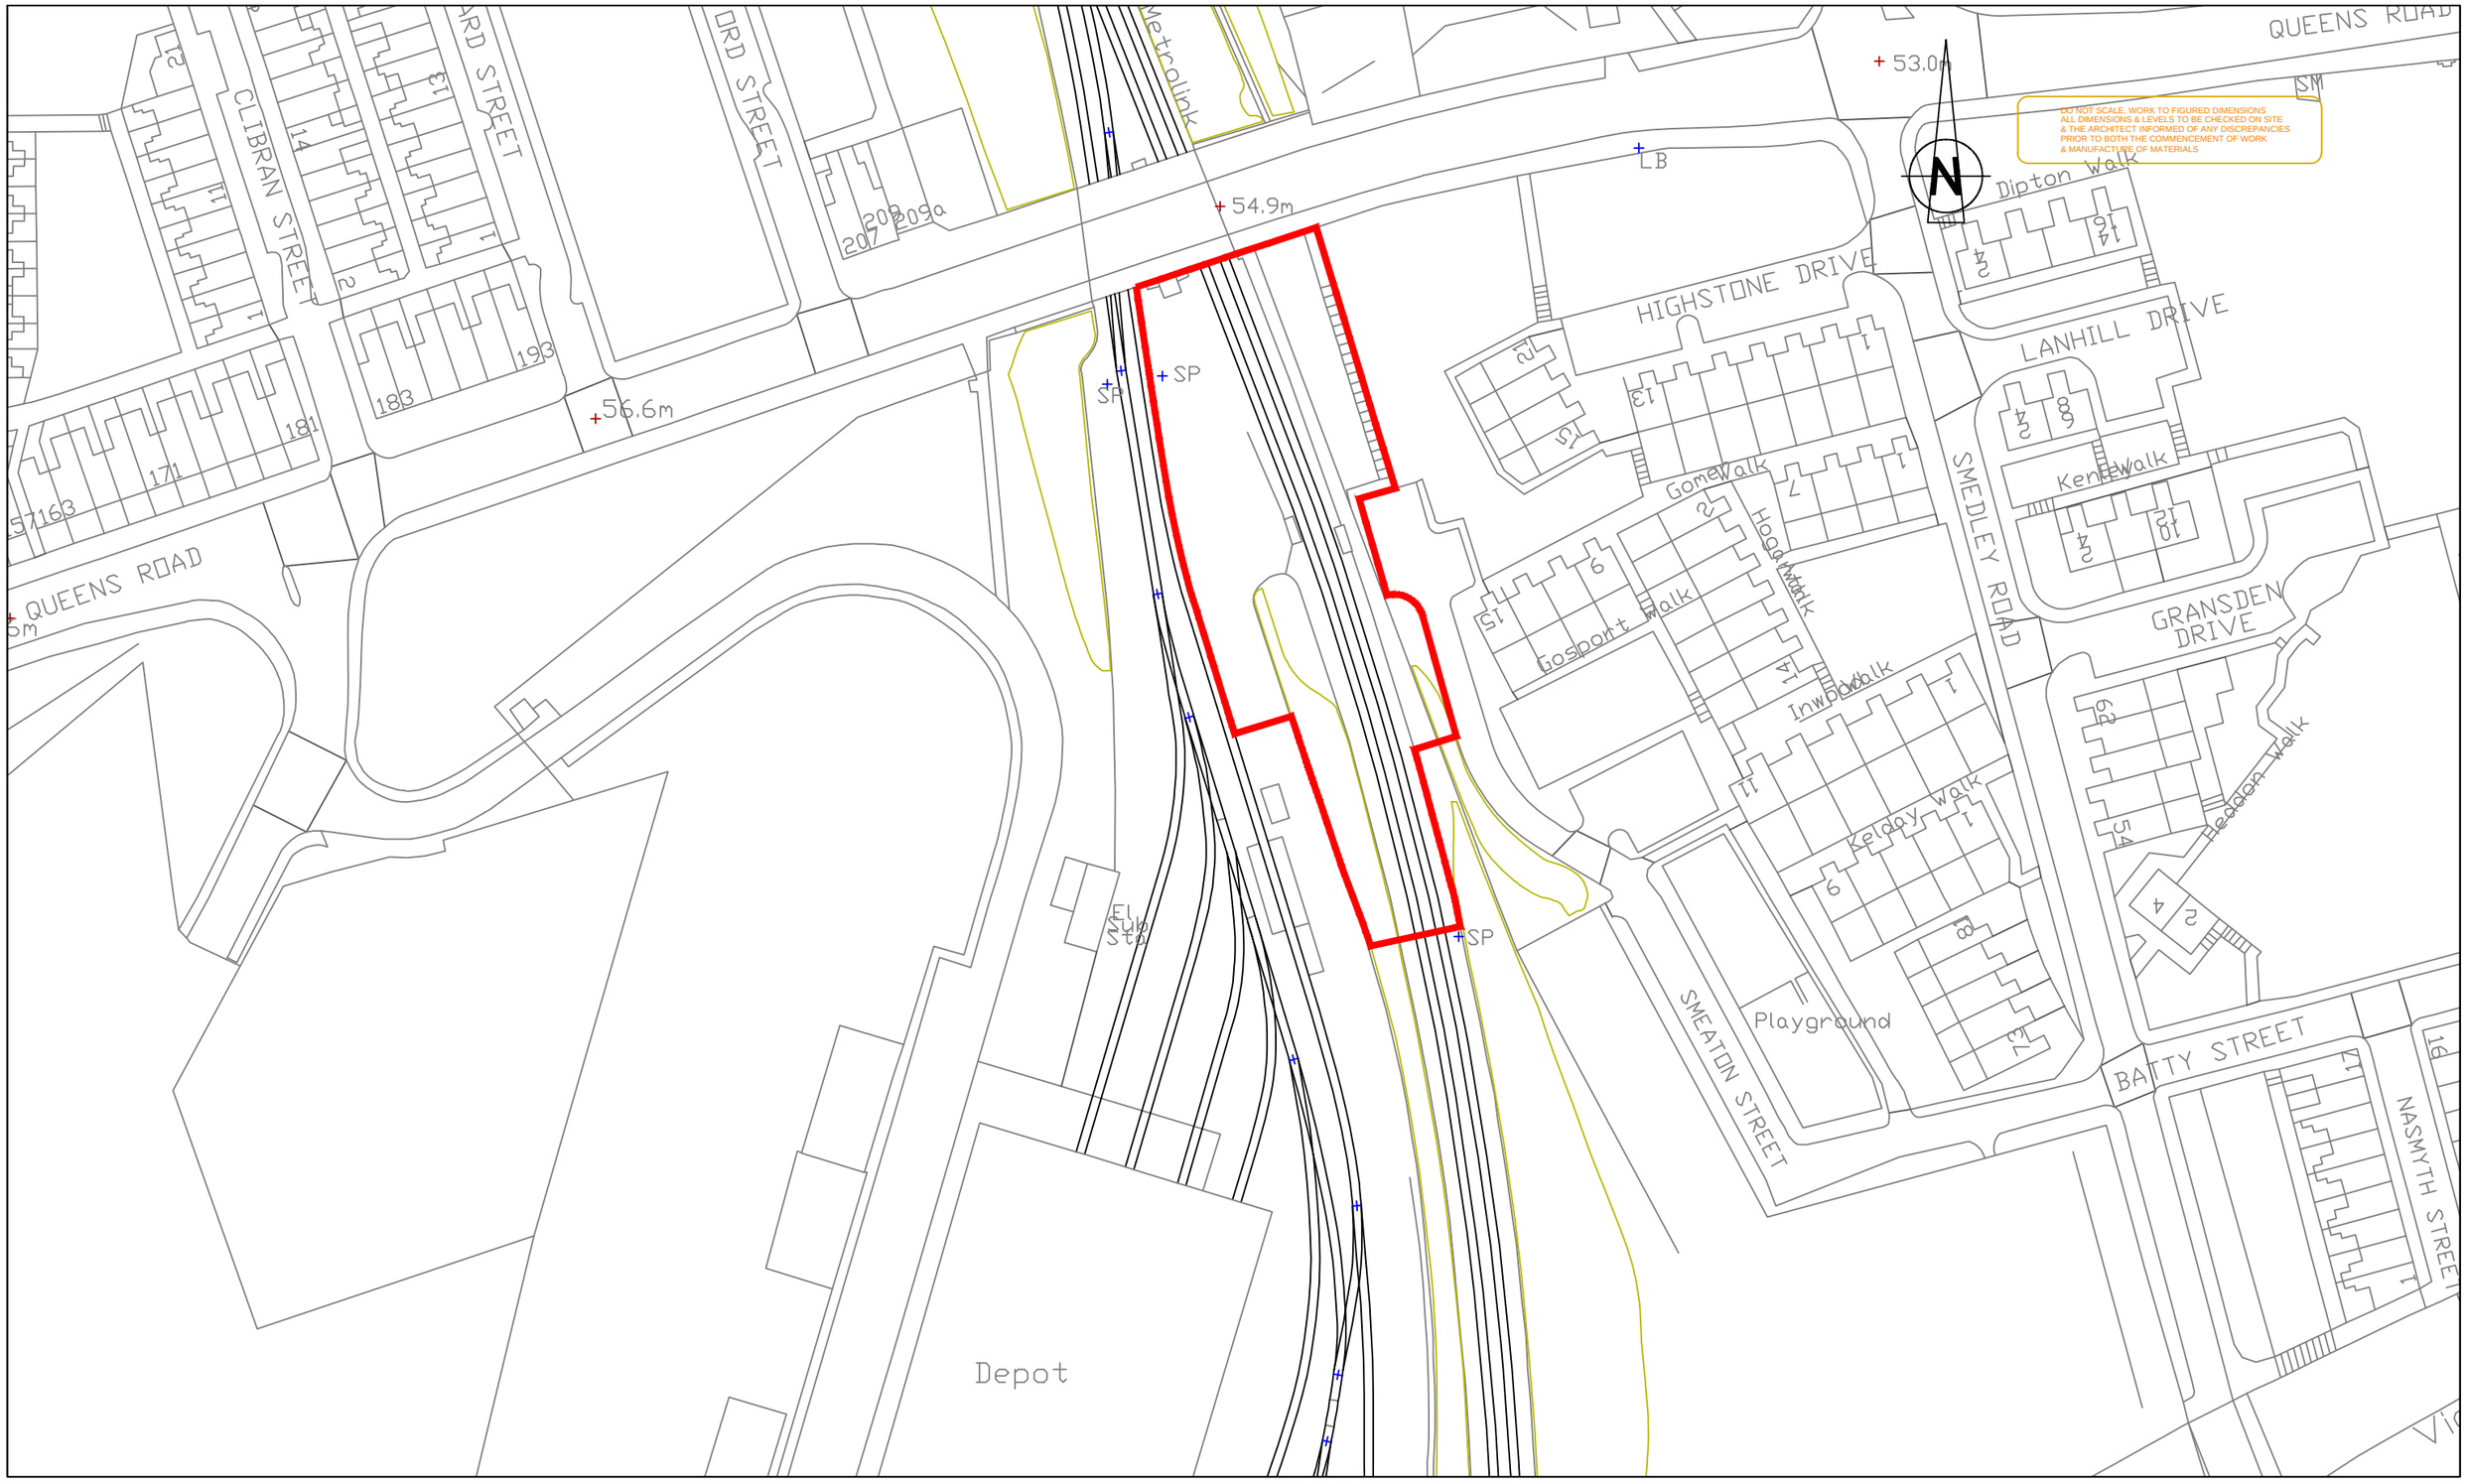

Client

Transport for Greater Manchester

2 Piccadilly Place
Manchester
M1 3BG

Tel. 0161 244 1000
Fax. 0161 244 1316

KEY

Issue	Date	Drawn	Description	Ch'k'd	App'd
A	07/12/2012	AB	Initial Issue		

Title

MANCHESTER METROLINK
BURY LINE

Queens Road Metrolink Stop
Existing Site Plan

Drawing No.

Drawn	AB
Checked	
Approved	
Scale	1:1000 @ A3

Issue	Date
A	07/12/2012