PLANNING
ACK'D
REPLIED
RECD - 2 JUN 2008
INIT
RECD
DATE
LOCATION

External Network Rail Logo Detail For Square 1 Building

Detail 1

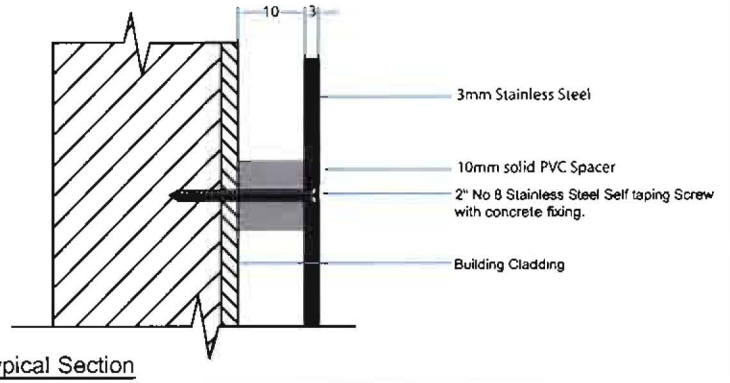

Typical Section

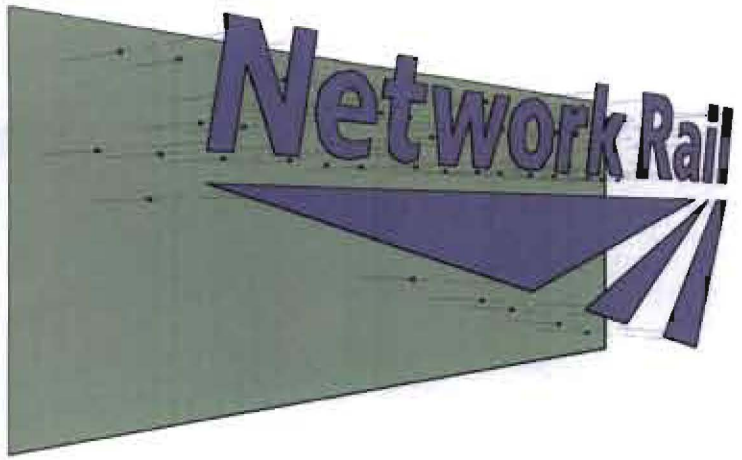

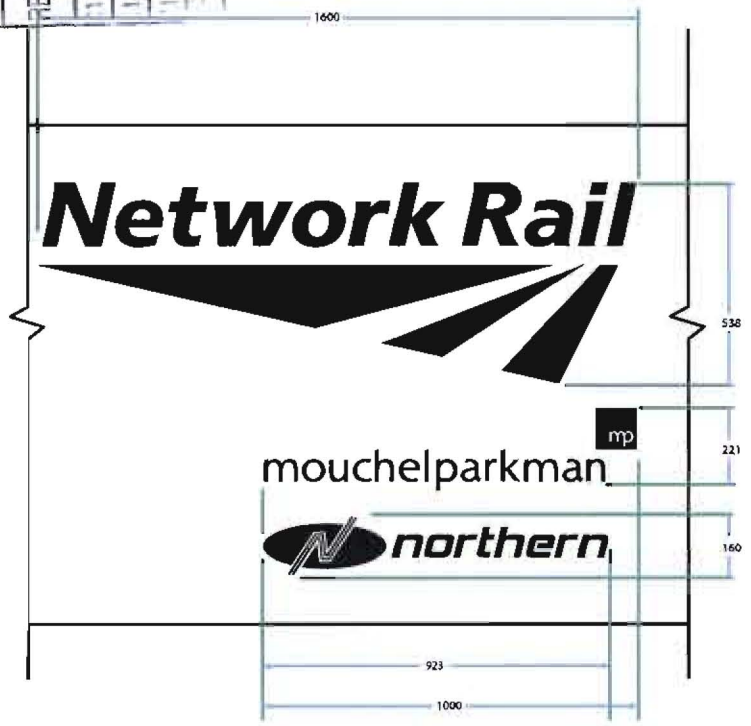

yellow mustard

Basement Flat
193 Victoria Rise
London
SW4 0PF
t +44 (0)7985 718 291
t +44 (0) tba
Email nick@yellowmustard.co.uk

Project: LANDUSUERE
Client: PM
Drawing: External Logo Detail for main entrance
Status: Square One
Building: 1550 - 01
Drawn: N.A. Murtagh
Date: 15.02.08
Scale: 1:50 & 1:2 @ A4
Approved:

This drawing is the property of Mustard. It may not be copied or disclosed to any third party for any purpose except as authorized in writing by mustard. ©
All dimensions in millimeters unless stated. Do not scale from drawing. Figured dimensions only to be used. All dimensions are to be checked on site before any work proceeds. Any errors or omissions are to be reported to the designer.