


Plans prepared for Local authority approva


All dimensions to be checked on site

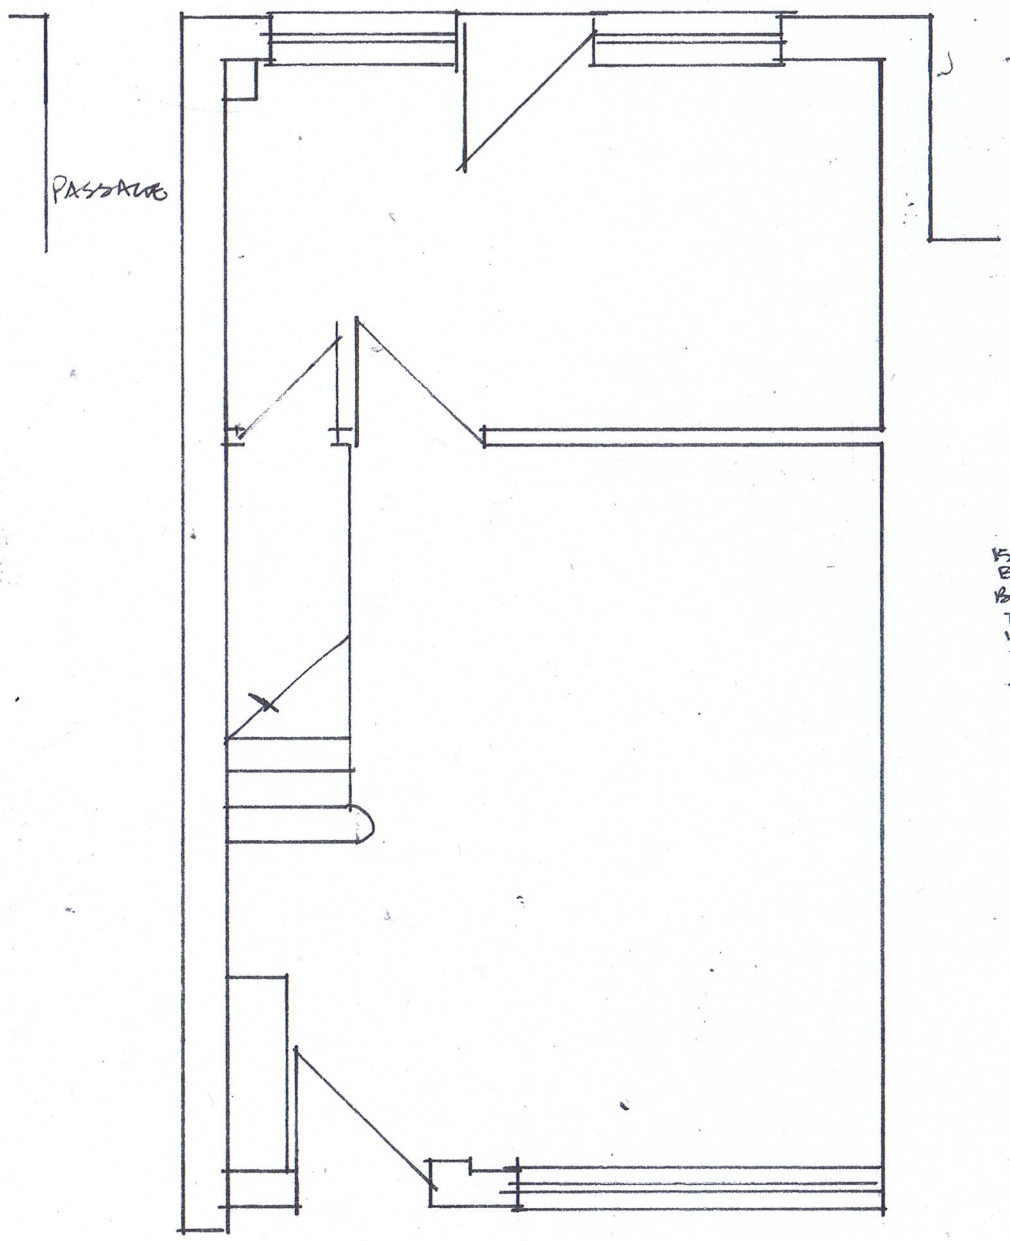

EXISTING

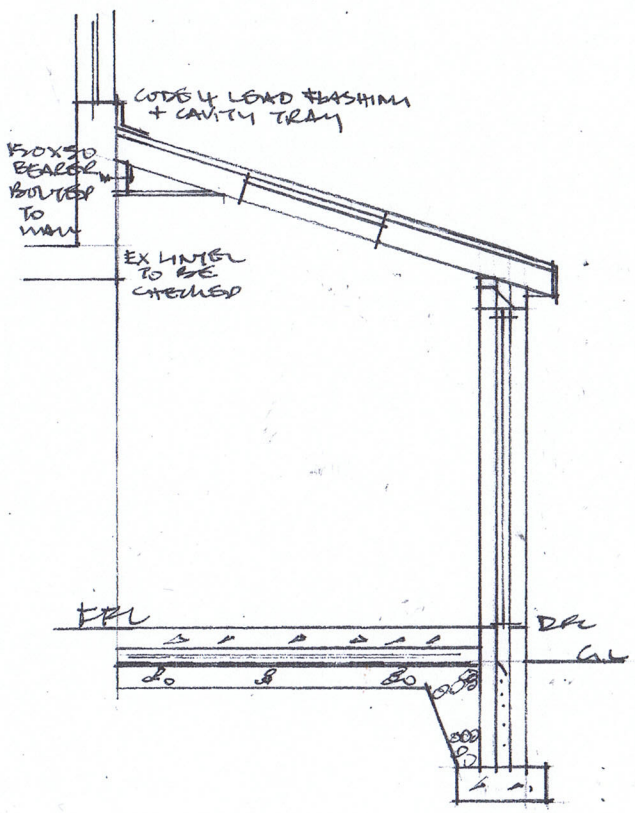

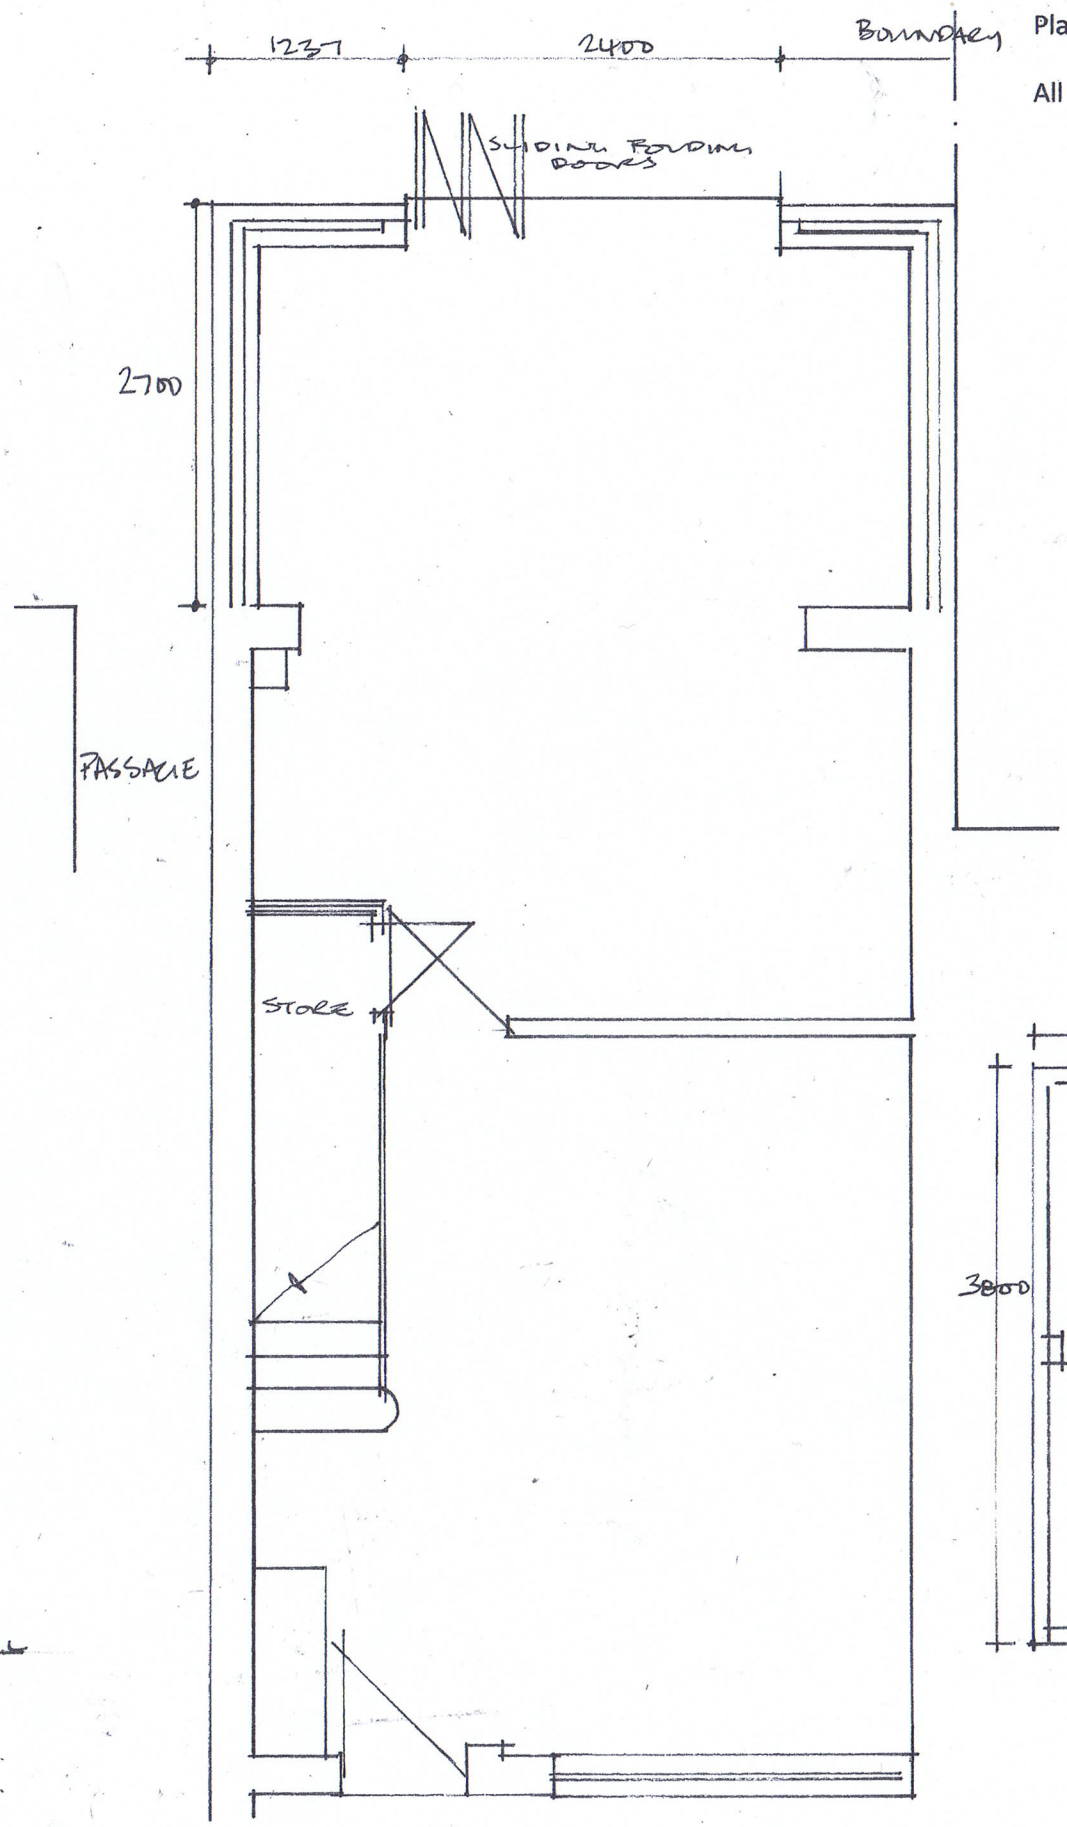

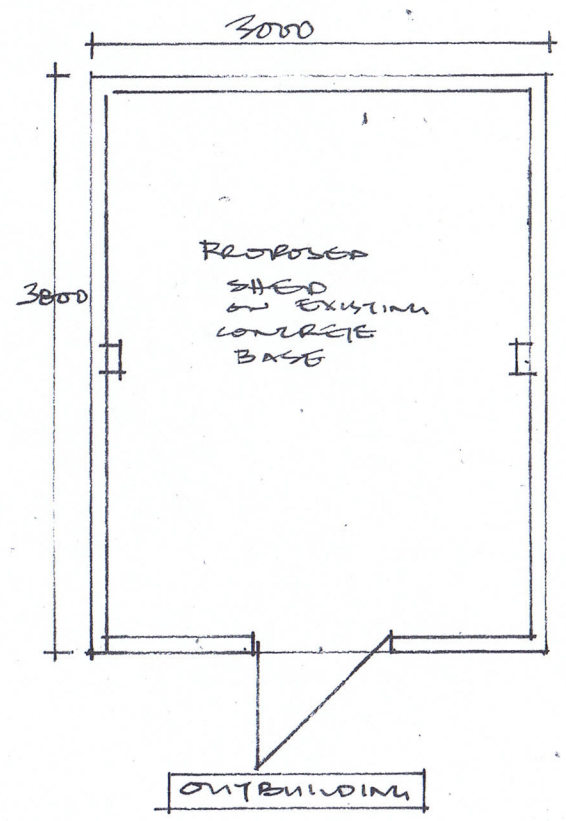

PROPOSED

Proposed Extension and outbuilding at rear of

16 Virginia Close Manchester M23 9NG

Proposed and Existing Plans

Scale 1:50@A3

Drwg No PA 032013/01