




SECTION A-A

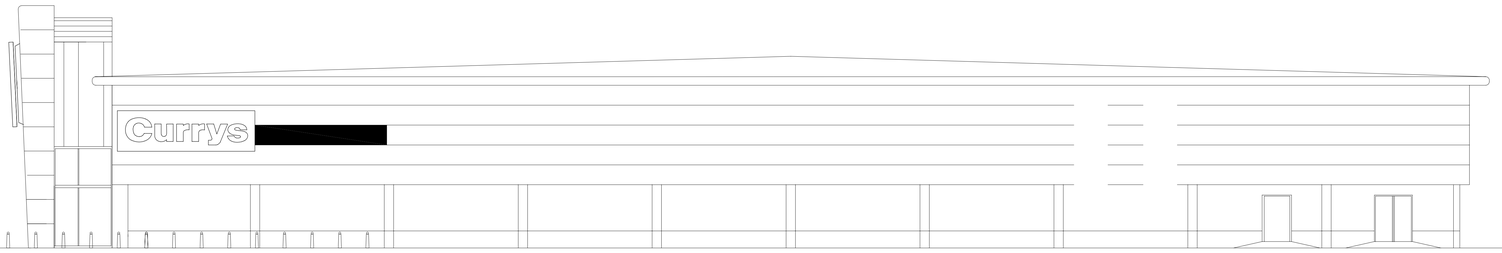


SOUTH ELEVATION

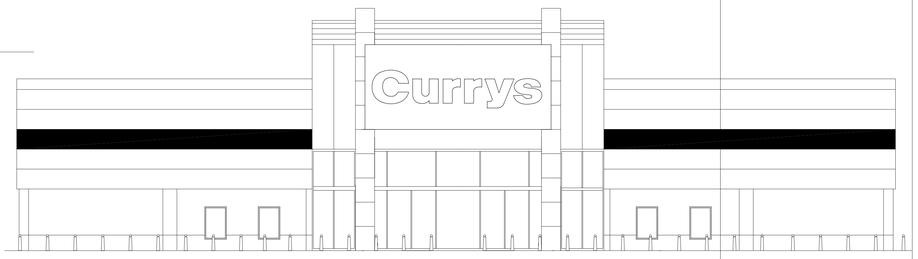

EAST ELEVATION

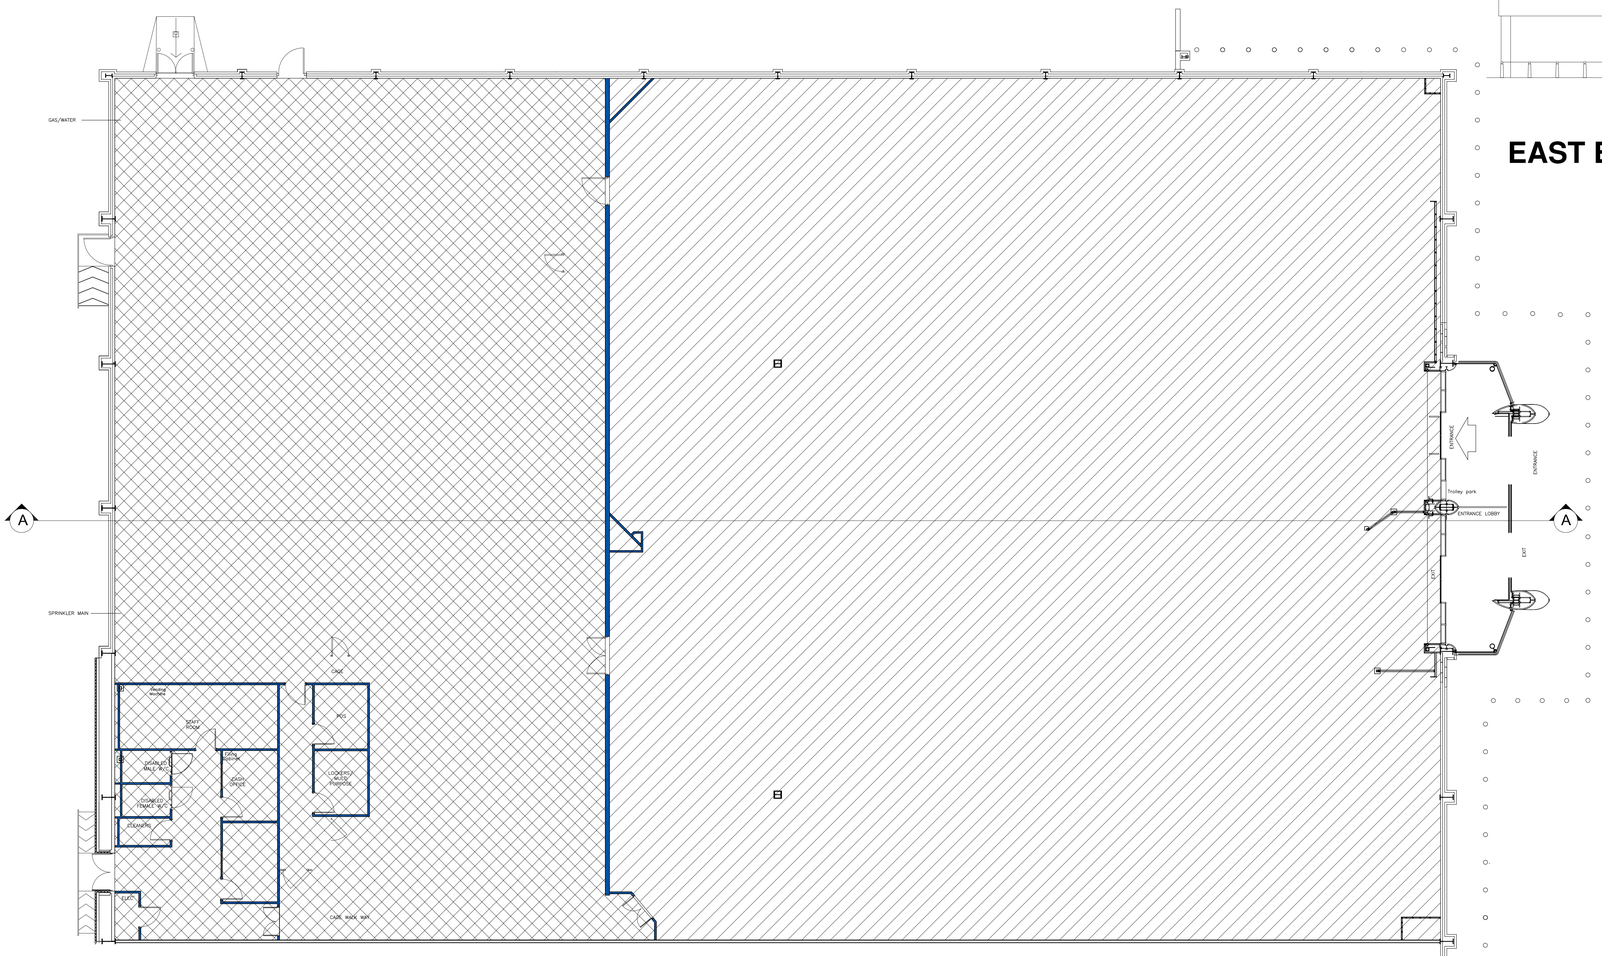

GROUND LEVEL

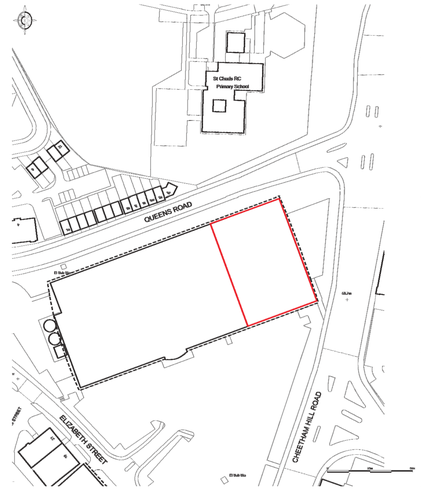

Site Location Plan (Scale 1:1250)

DRAWING SIGN OFF

OPERATIONS Signature: Chris Macneil / Mark Guest/ Adam Hockney	Date
SUPPLY CHAIN Signature: Sean Feeney / John Shaw	Date
COMMERCIAL Signature: Karen Burdett	Date
SPACE PLANNING Signature: John Barnett	Date
MERCHADISING Signature: Collin Attwood	Date
SECURITY Signature: Allison Taylor	Date
DESIGN Signature: Andy McWhan	Date
DEVELOPMENT Signature: Jim Baker	Date
STORE PLANNING Signature: Andrew Steer	Date
FORMAT DIRECTOR Signature: Bruna Meyer	Date
TRANSFORMATION DIRECTOR Signature: Andrew Milken	Date

revision	-
date	-
drawn	-

Refer dimensions on these drawings not the accurate scale. All dimensions, contractors shall verify and be responsible for all dimensions and conditions on the project and the office must be notified of any variation between the drawings and the conditions and dimensions on the drawings prior to commencement of any work. All contractors are deemed to have satisfied themselves as to all the conditions prior to tendering any work. Contractor shall allow a total for all work shown on the drawings unless specifically noted otherwise. Drawings are not to be scaled. All property rights in the drawings are reserved. The drawing is issued on condition that it is not copied, reproduced, retained or disclosed to any unauthorised person either wholly or in part without the consent in writing of the architects. Design and development requirement.

THIS DRAWING HAS BEEN SUBJECT TO DSG RISK ASSESSMENT

currys PC World

Design Department
Maylands Avenue
Hemel Hempstead
Hertfordshire HP2 7TG
tel 01727 202 000 fax 01727 203 086

site	MANCHESTER
address	UNIT C CHEETHAM HILL RETAIL PARK MANCHESTER
title	EXISTING GA GROUND FLOOR AS EXISTING
dwg no.	1612- C00
revision	-
store number	1612
project type	PLANNING
date	12/02/10
scale	1:100
gross area(ground)	sqft
sales area	sqft
stockroom area(ground)	sqft
stockroom area(mezz)	sqft
sales/stock	
designer	RIDGE
systems manufacturer	-
shopfitter	-
drawn	LI
checked	MAT
std detail	

PLANNING