Altrincham Road
Baguley

SMITH SMALLEY ARCHITECTS

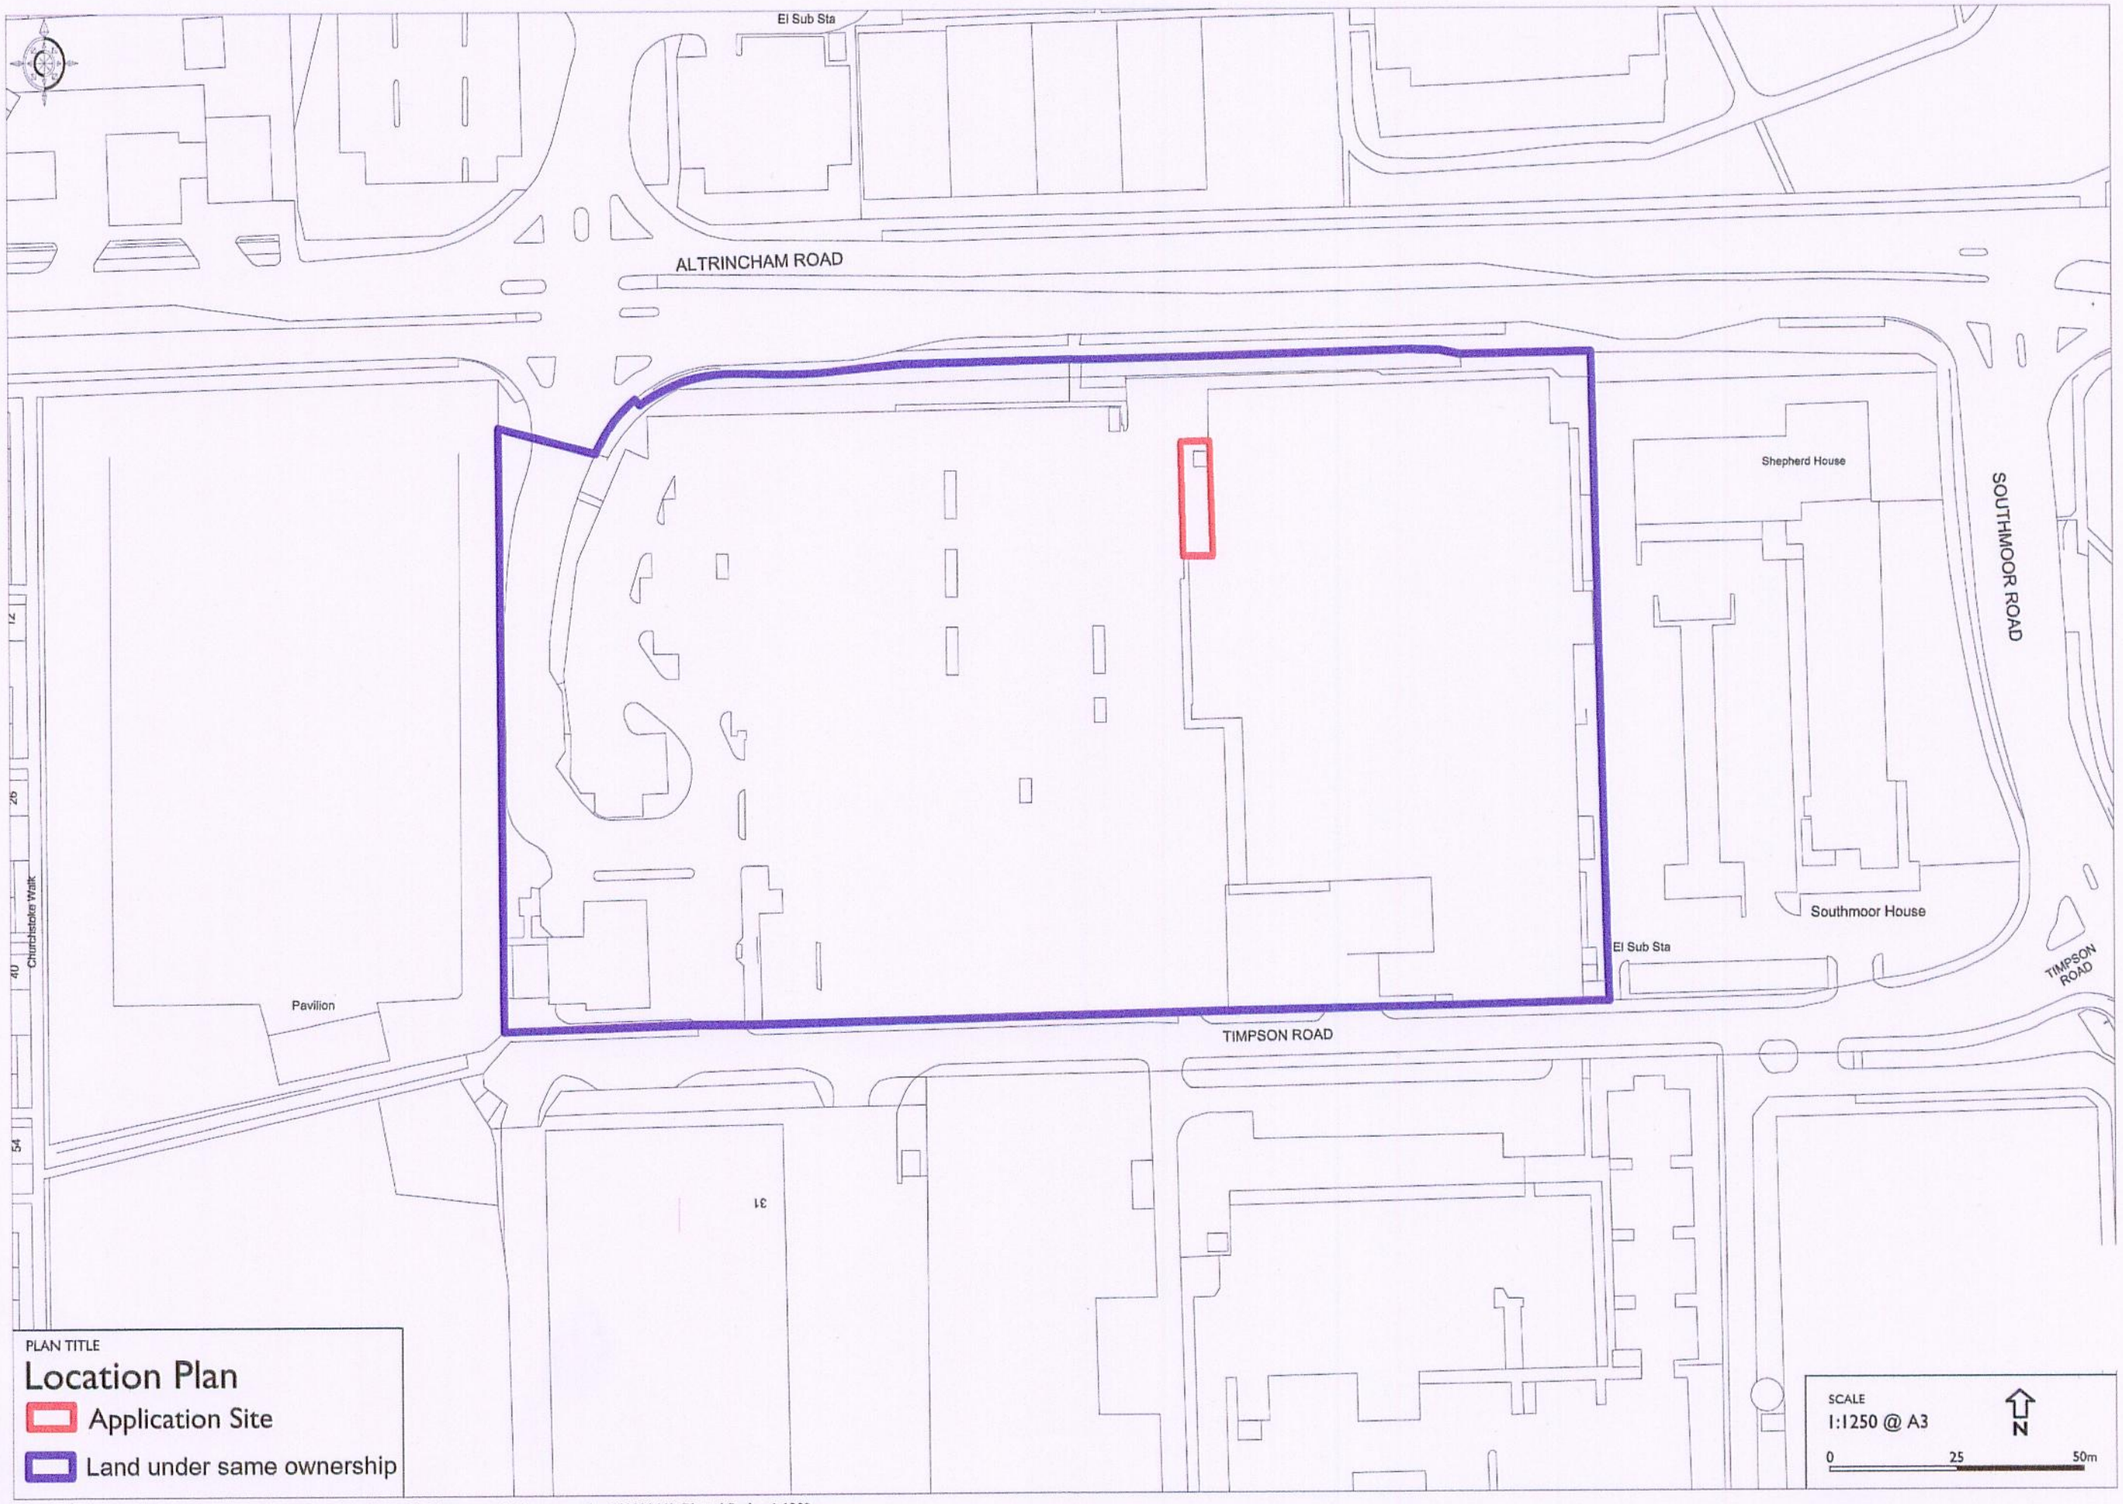

© Crown Copyright 2007. All rights reserved. Licence number 100020449. Plotted Scale - 1:1250