Mapping sourced from Ordnance Survey

Location Map

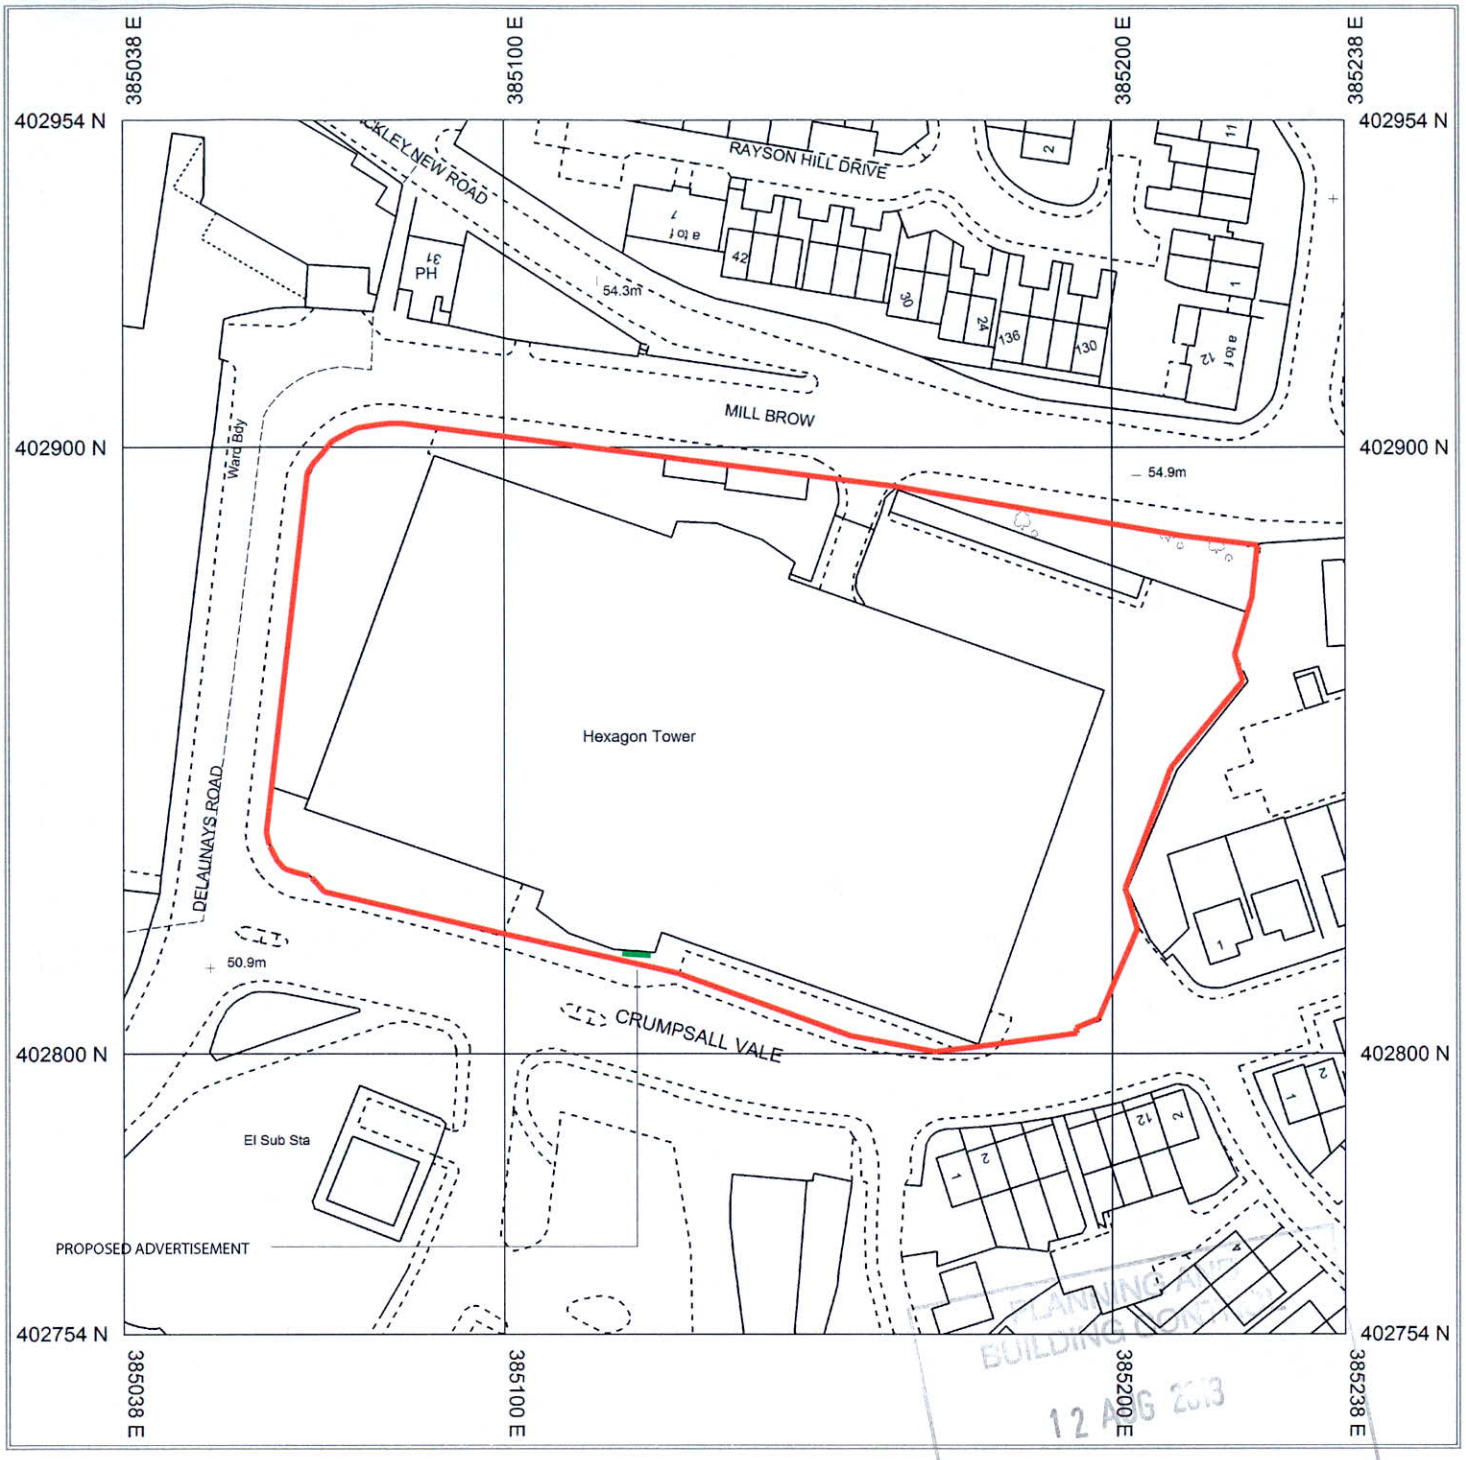

PLANNING APPLICATION
BUILDING CONTROL
12 AUG 2013

Produced 06/08/2013 from the Ordnance Survey National Geographic Database and incorporating surveyed revision available at this date. © Crown Copyright 2013

Reproduction in whole or in part is prohibited without the prior permission of Ordnance Survey

Ordnance Survey and the OS Symbol are registered trademarks of Ordnance Survey, the national mapping agency of Great Britain.

The representation of a road, track or path is no evidence of a right of way.

The representation of features as lines is no evidence of a property boundary.

Hexagon Tower
Crumpsall Vale
Manchester
M9 8GQ

0 20 40

Scale 1:1250

Supplied By: **National Map Centre Herts**

Serial number: 001114649

Plot Centre Coordinates: 385138, 402854