GENERAL NOTES

DO NOT scale off this drawing. Figure dimensions should be used; if in doubt - ask!
All dimensions to be checked prior to commencing work on site or prior to the manufacture or installation of specialist components.

Any discrepancies between architect's drawings and specifications or other drawings should be brought to the attention of the architect or supervising officer.

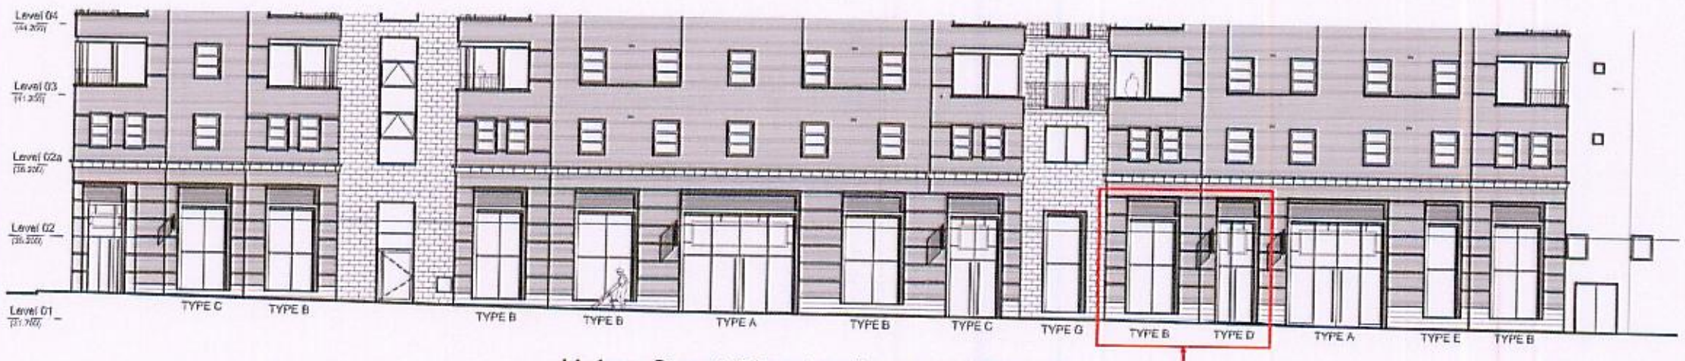

Hulme Street Planning Approved Elevation
Planning Approval ref. 063281/FO/CITY/01

Unit 7

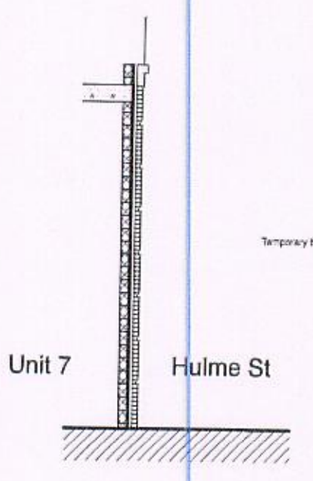

Section A
Elevation of Sign

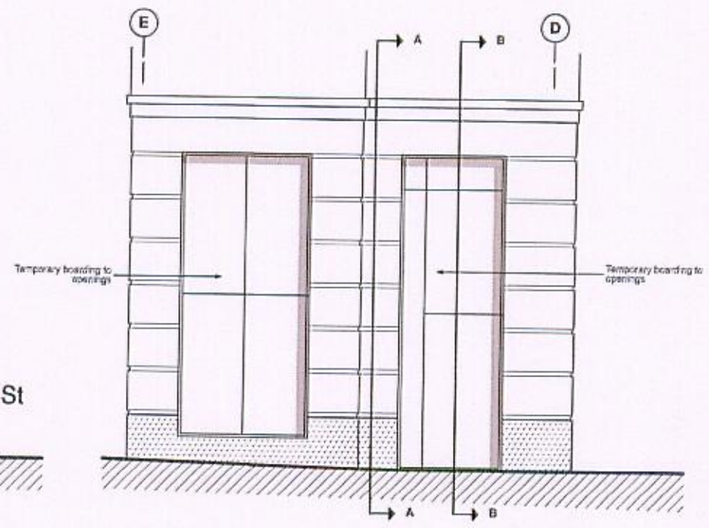

Existing Elevation on Hulme St

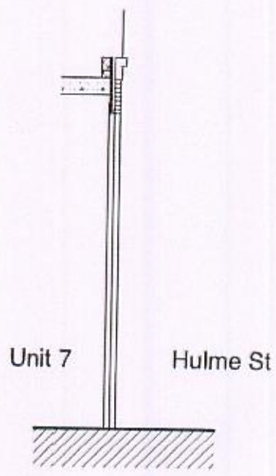

Section B
Through Door



Existing Elevation

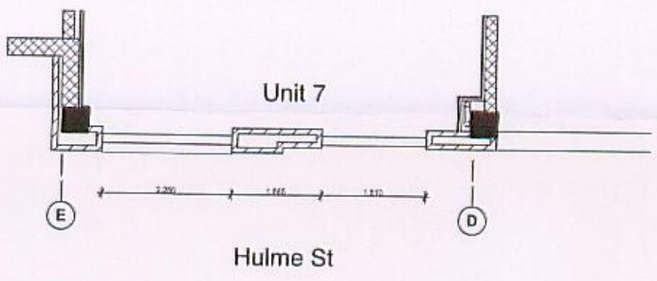

Hulme St

Existing Hulme St Shop Front Plan

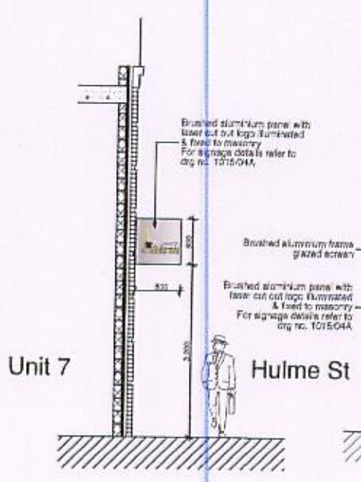

Section A
Elevation of Sign

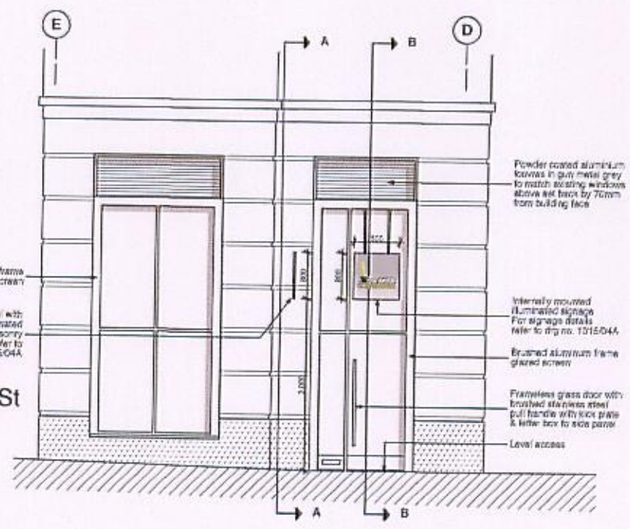

Proposed Elevation on Hulme St

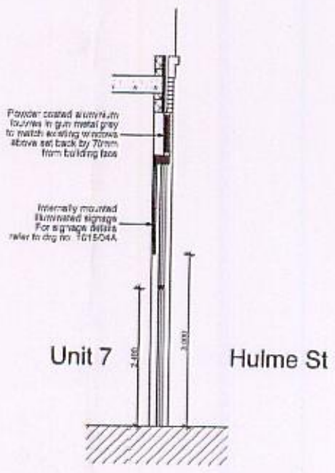

Section B
Through Door



Proposed Elevation

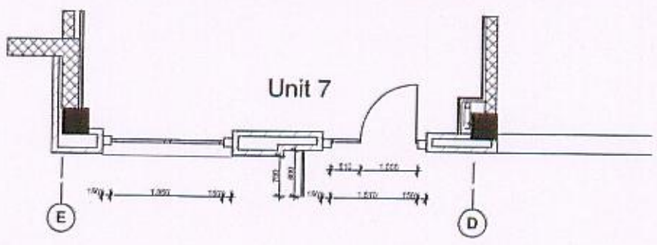

Hulme St

Proposed Hulme St Shop Front Plan

PLANNING
ACK'D
REPLIED
RECD 12 AUG 2008
M
M
M
ELEVATION
M

Rev A: 11/08/08
- Signage revised to meet LA comments 22/05/08
photorendering revised to suit.

Scheme
Fit Out of Unit 7 Hulme St
The Quadrangle
1 Lower Ormond Street
Manchester

Client
Ambers Cafe

Title
Existing & Proposed Shop Front Signage Elevations

Scale	Date	Drawn
1:100	15/05/08	TW
Job No	Dwg No	Rev
1015	02	A

EXISTING & PROPOSED SHOP FRONT & SIGNAGE ELEVATIONS 1:100 @ A2

ADC Architects Ltd
7-9 New Wakefield Street Manchester M1 5NP
tel: 0161 236 7202 email:info@adcarchitects.co.uk
fax: 0161 236 7206 web: www.adcarchitects.co.uk