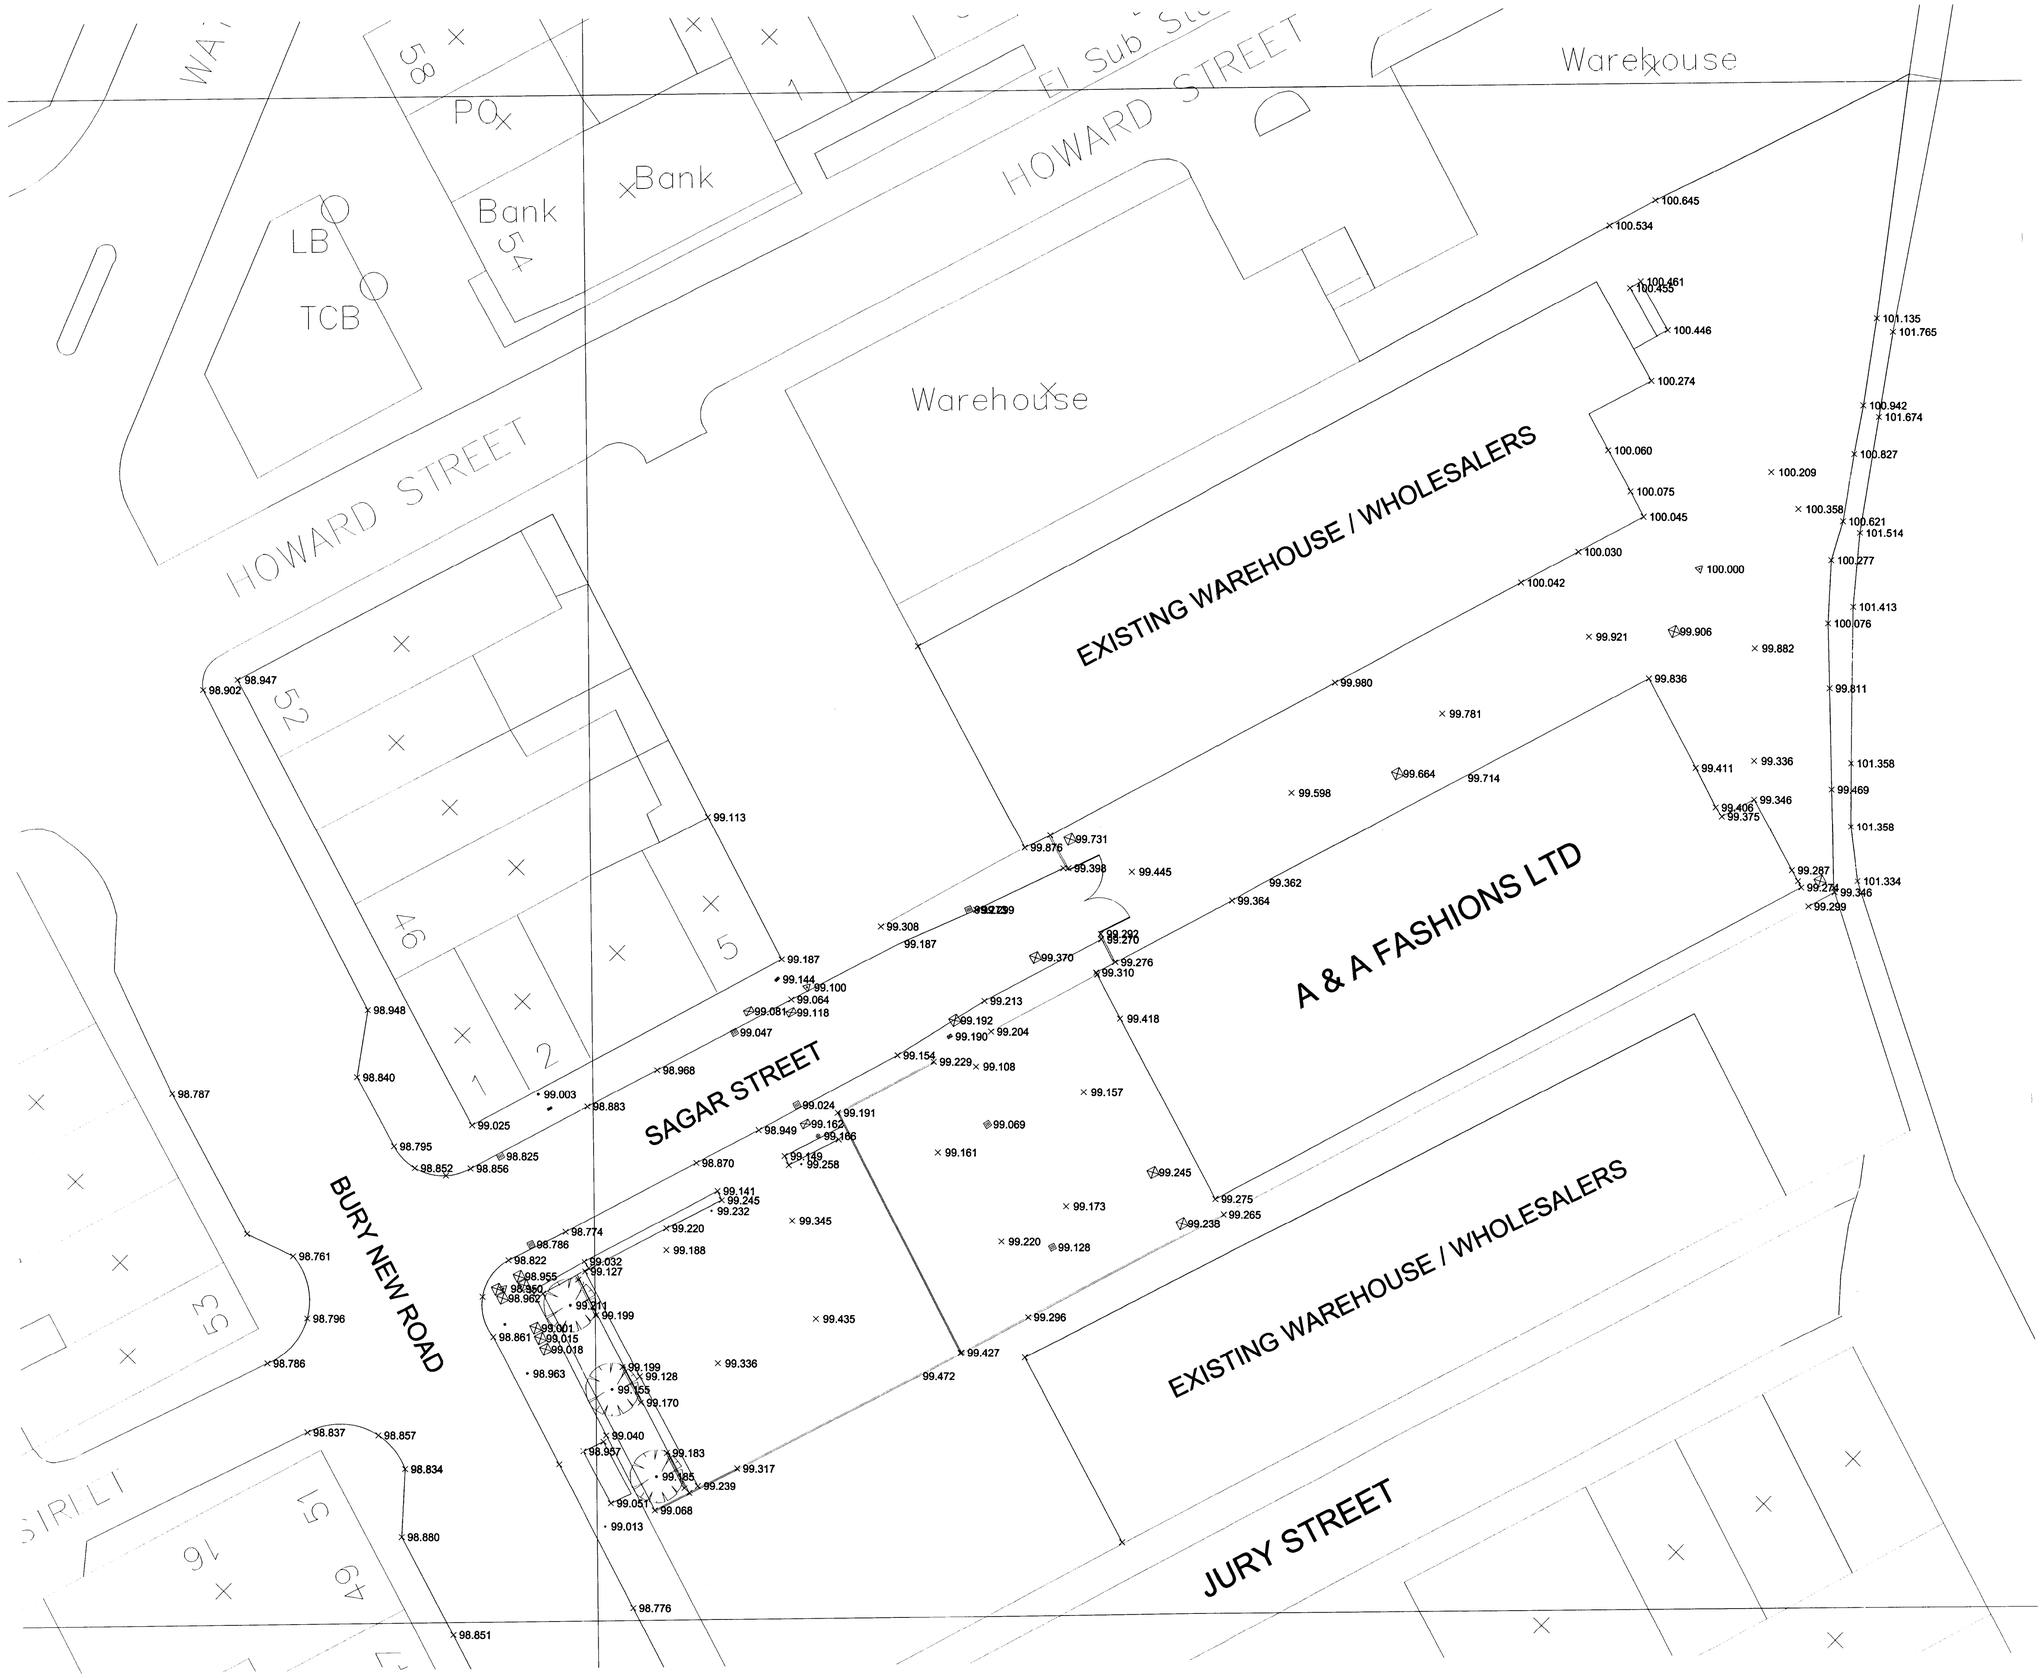


PLANNING
ACK'D
2008

A	FIRST ISSUE	CR	28.02.08
AMENDMENTS		I	DATE

EXISTING DRAWING

JOB

PROPOSED BANQUET HALL
AT A & A FASHIONS LIMITED
2 SAGAR STREET
OFF BURY NEW ROAD
MANCHESTER
M8 8EU

CLIENT

MR HASSAN CHOUDHURY

SUBJECT

EXISTING SITE SURVEY

DRAWN	C.RAYNOR	DATE	28/02/08
CHECKED		SCALE	1:200
APPROVED			

HOWARD & SEDDON A.R.I.B.A.
CHARTERED ARCHITECTS
64 WASHWAY ROAD.
SALE. CHESHIRE M33 7RE.
TEL No. 0161 - 973 8296
FAX No. 0161 - 962 3485
e-mail : hsriba@netcomuk.co.uk

JOB No.	DRG No.	AMENDMENT
9051	01	A