Do not scale off this drawing. All dimensions to be checked on site prior to manufacture and construction. This drawing is the property of Tyler Design Partnership and should not be reproduced without permission. All discrepancies to be brought to the attention of the designer immediately. This drawing to be read in conjunction with the specification / bill of quantities and related drawings.

Notes:

Drawing to be read in conjunction with AS02, AS03

ATKINSON STREET

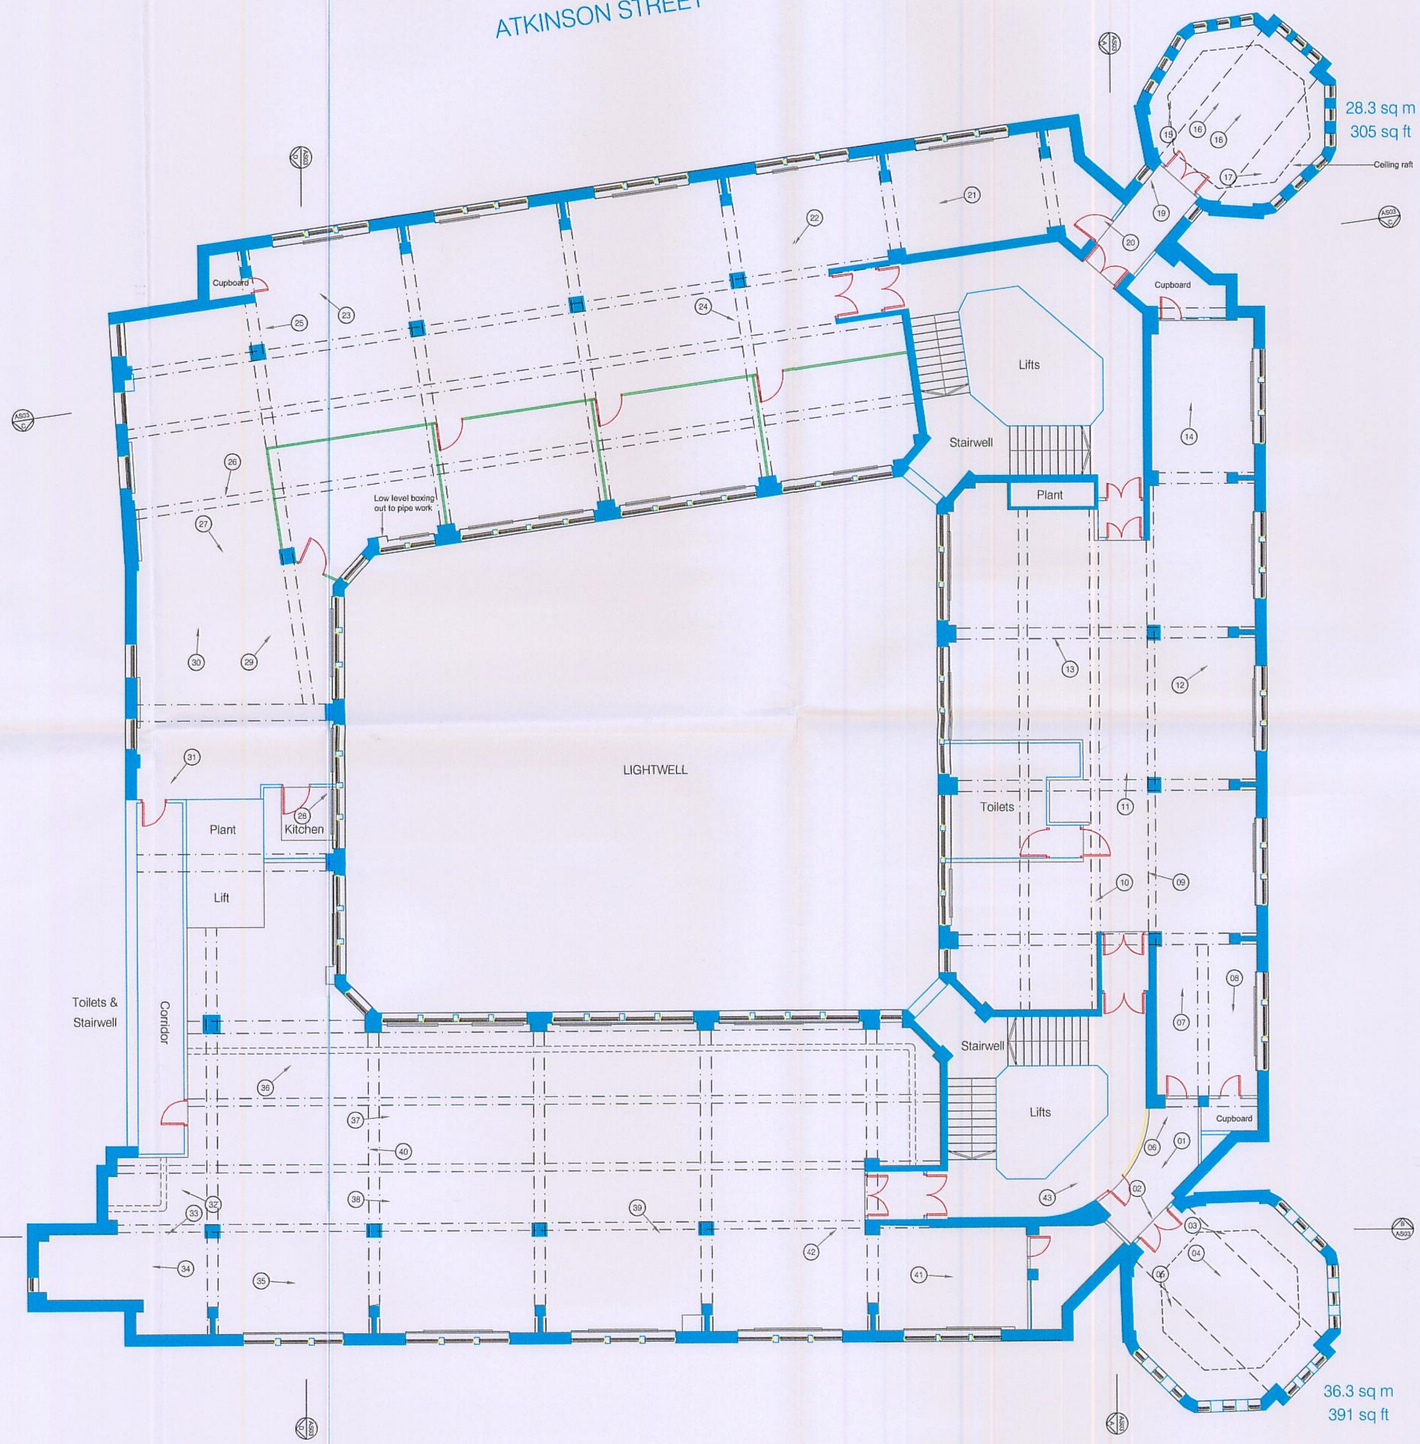

QUAY STREET

LITTLE QUAY STREET

PLANNING
ACKD
REPLIED
RECD - 7 AUG 2008

- 00.00.00 -

tylerdesign

Unit G2B, Flint Glass Works, 64 Jersey Street, Ancoats Urban Village, Manchester, M4 6JW tel/fax: 0161 605 0843/0846

3 Hills Cottages, Skipool Road, Thornton-Cleveleys, FY5 5JZ tel/fax: 01253 863 186 email: office@tylerdesign.co.uk

Client
BJL

Project
12th Floor Sunlight House, Quay Street

Title
Photo survey locations

date	scale
July 08	1:100
job no.	dwg no.
BL01	AS05
drawn	checked
TD	TD