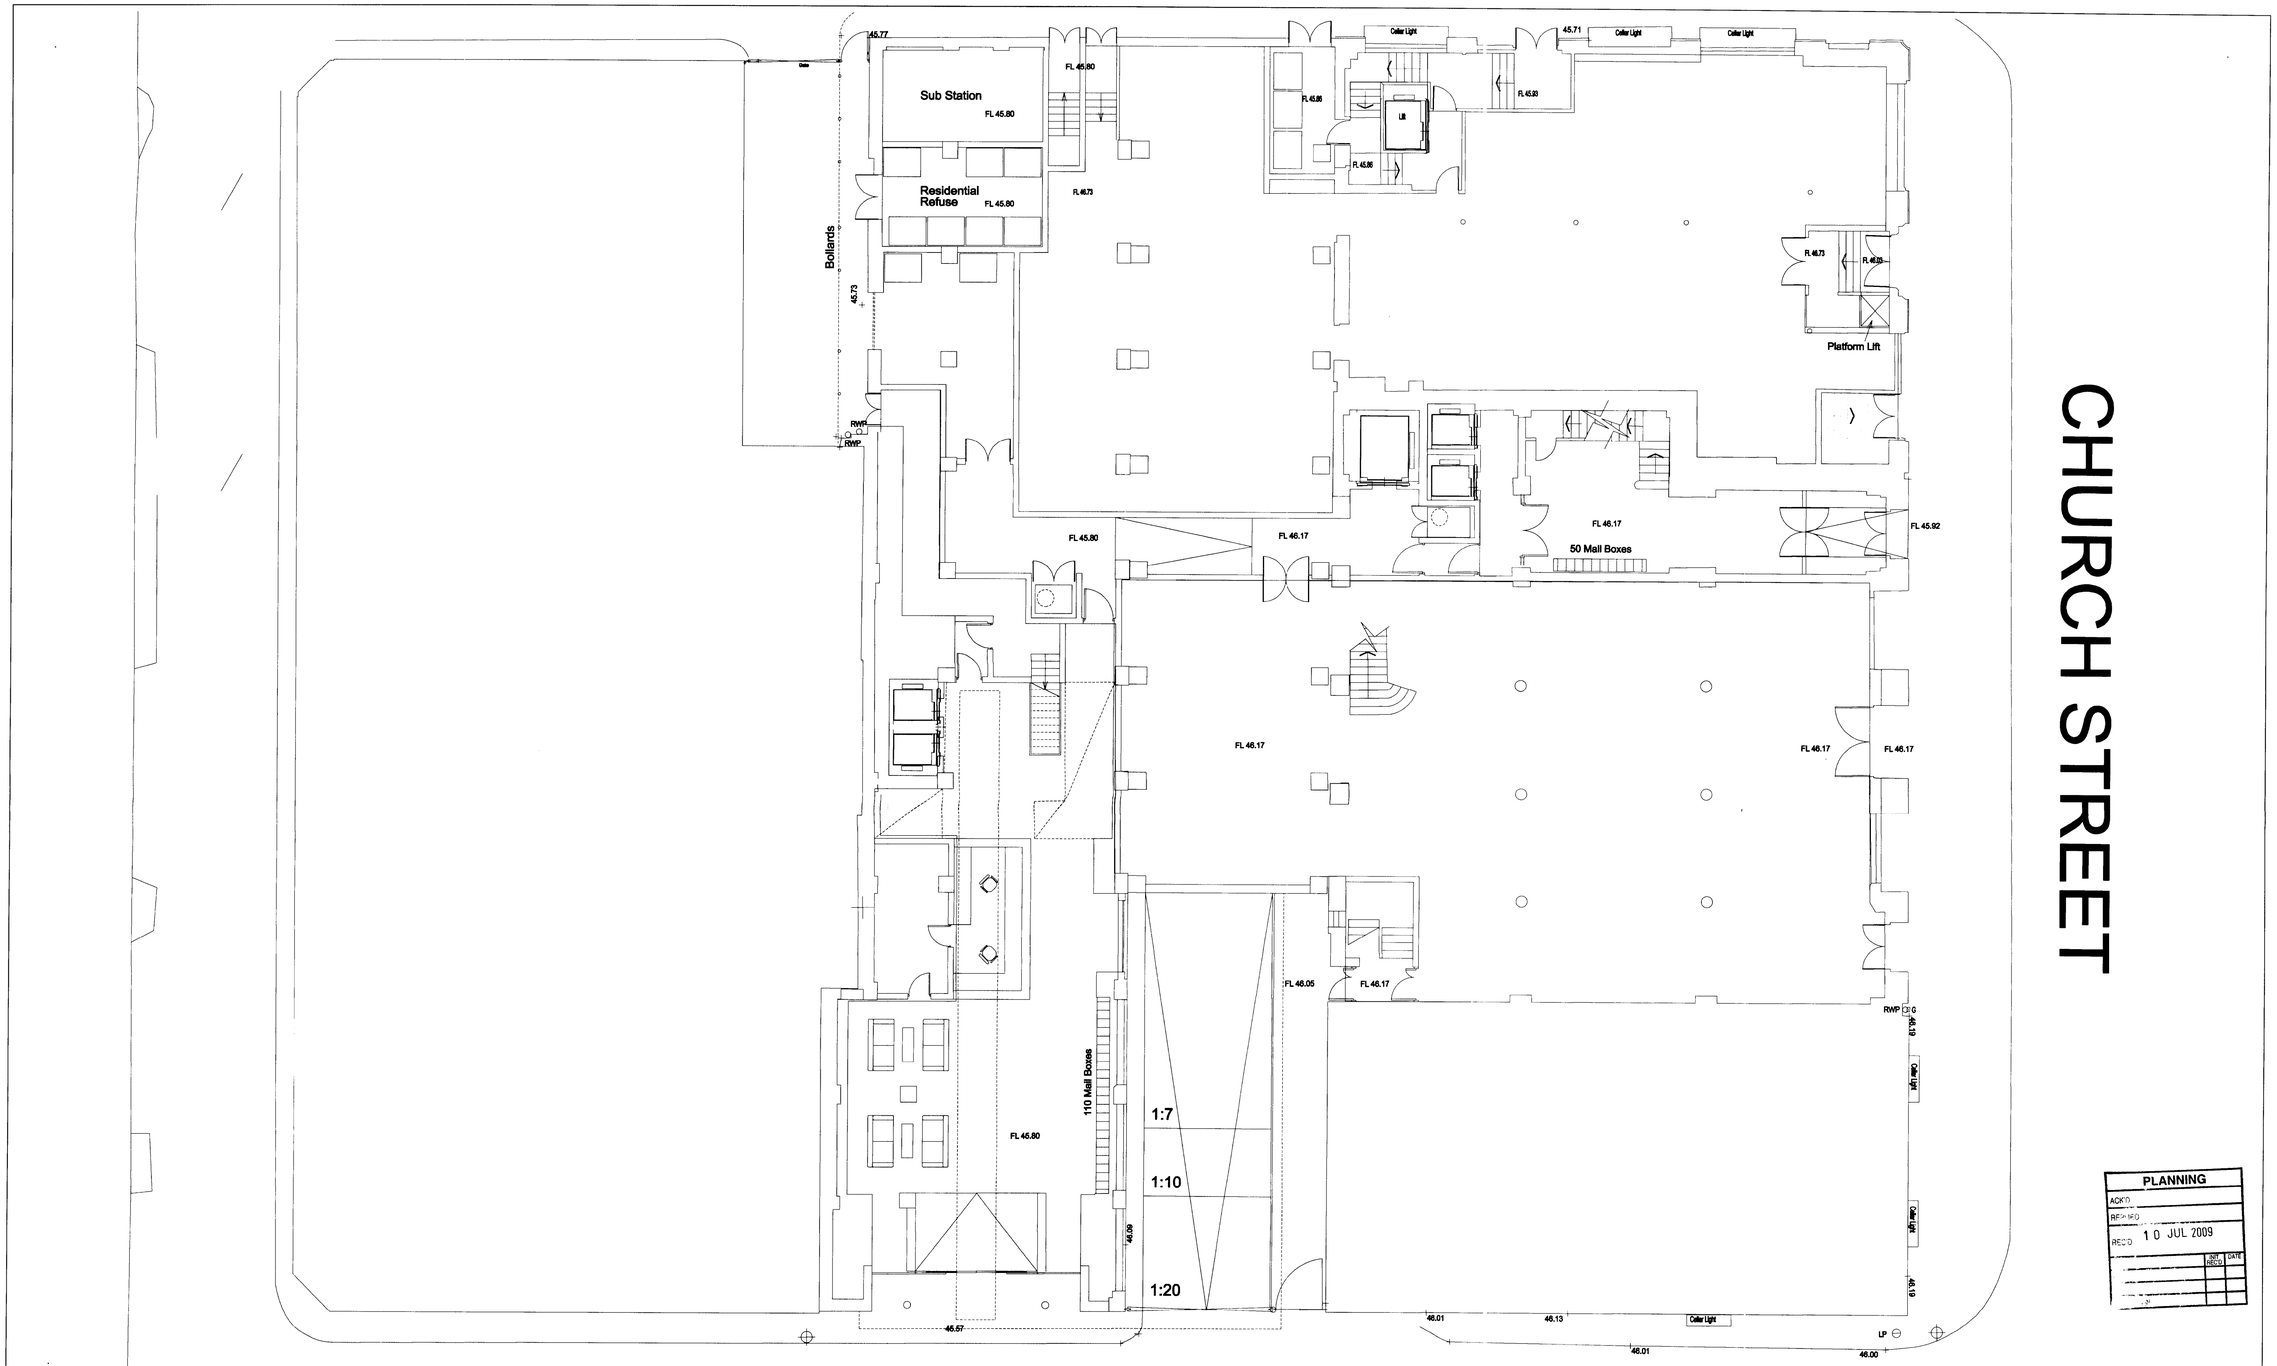

PLANNING
ACKD
REVISED
RECD 10 JUL 2009
INIT | DATE

All dimensions must be checked on site and not scaled from this drawing. © Conran & Partners Limited

Rev	Date	Reason	By
	. .		
	. .		
	. .		
	. .		
	. .		
	. .		

Rev	Date	Reason	By
	. .		
	. .		
	. .		
	. .		
	. .		
	. .		

Notes

Project: PALL MALL HOUSE
Client: CAPITAL CLIMB
Drawing title: EXISTING GROUND FLOOR PLAN
Scale 1: 100 @ A1
1:200 @ A3 Date 05/12/08 Drawn by PT
Project number 6589 Drawing number EX-P-00
Status: EXISTING

CONRAN&PARTNERS
22 Shad Thames, London SE1 2YU
Telephone 020 7403 8899
Facsimile 020 7407 5502
ISDN 020 7407 0183
Email cp@conranandpartners.com