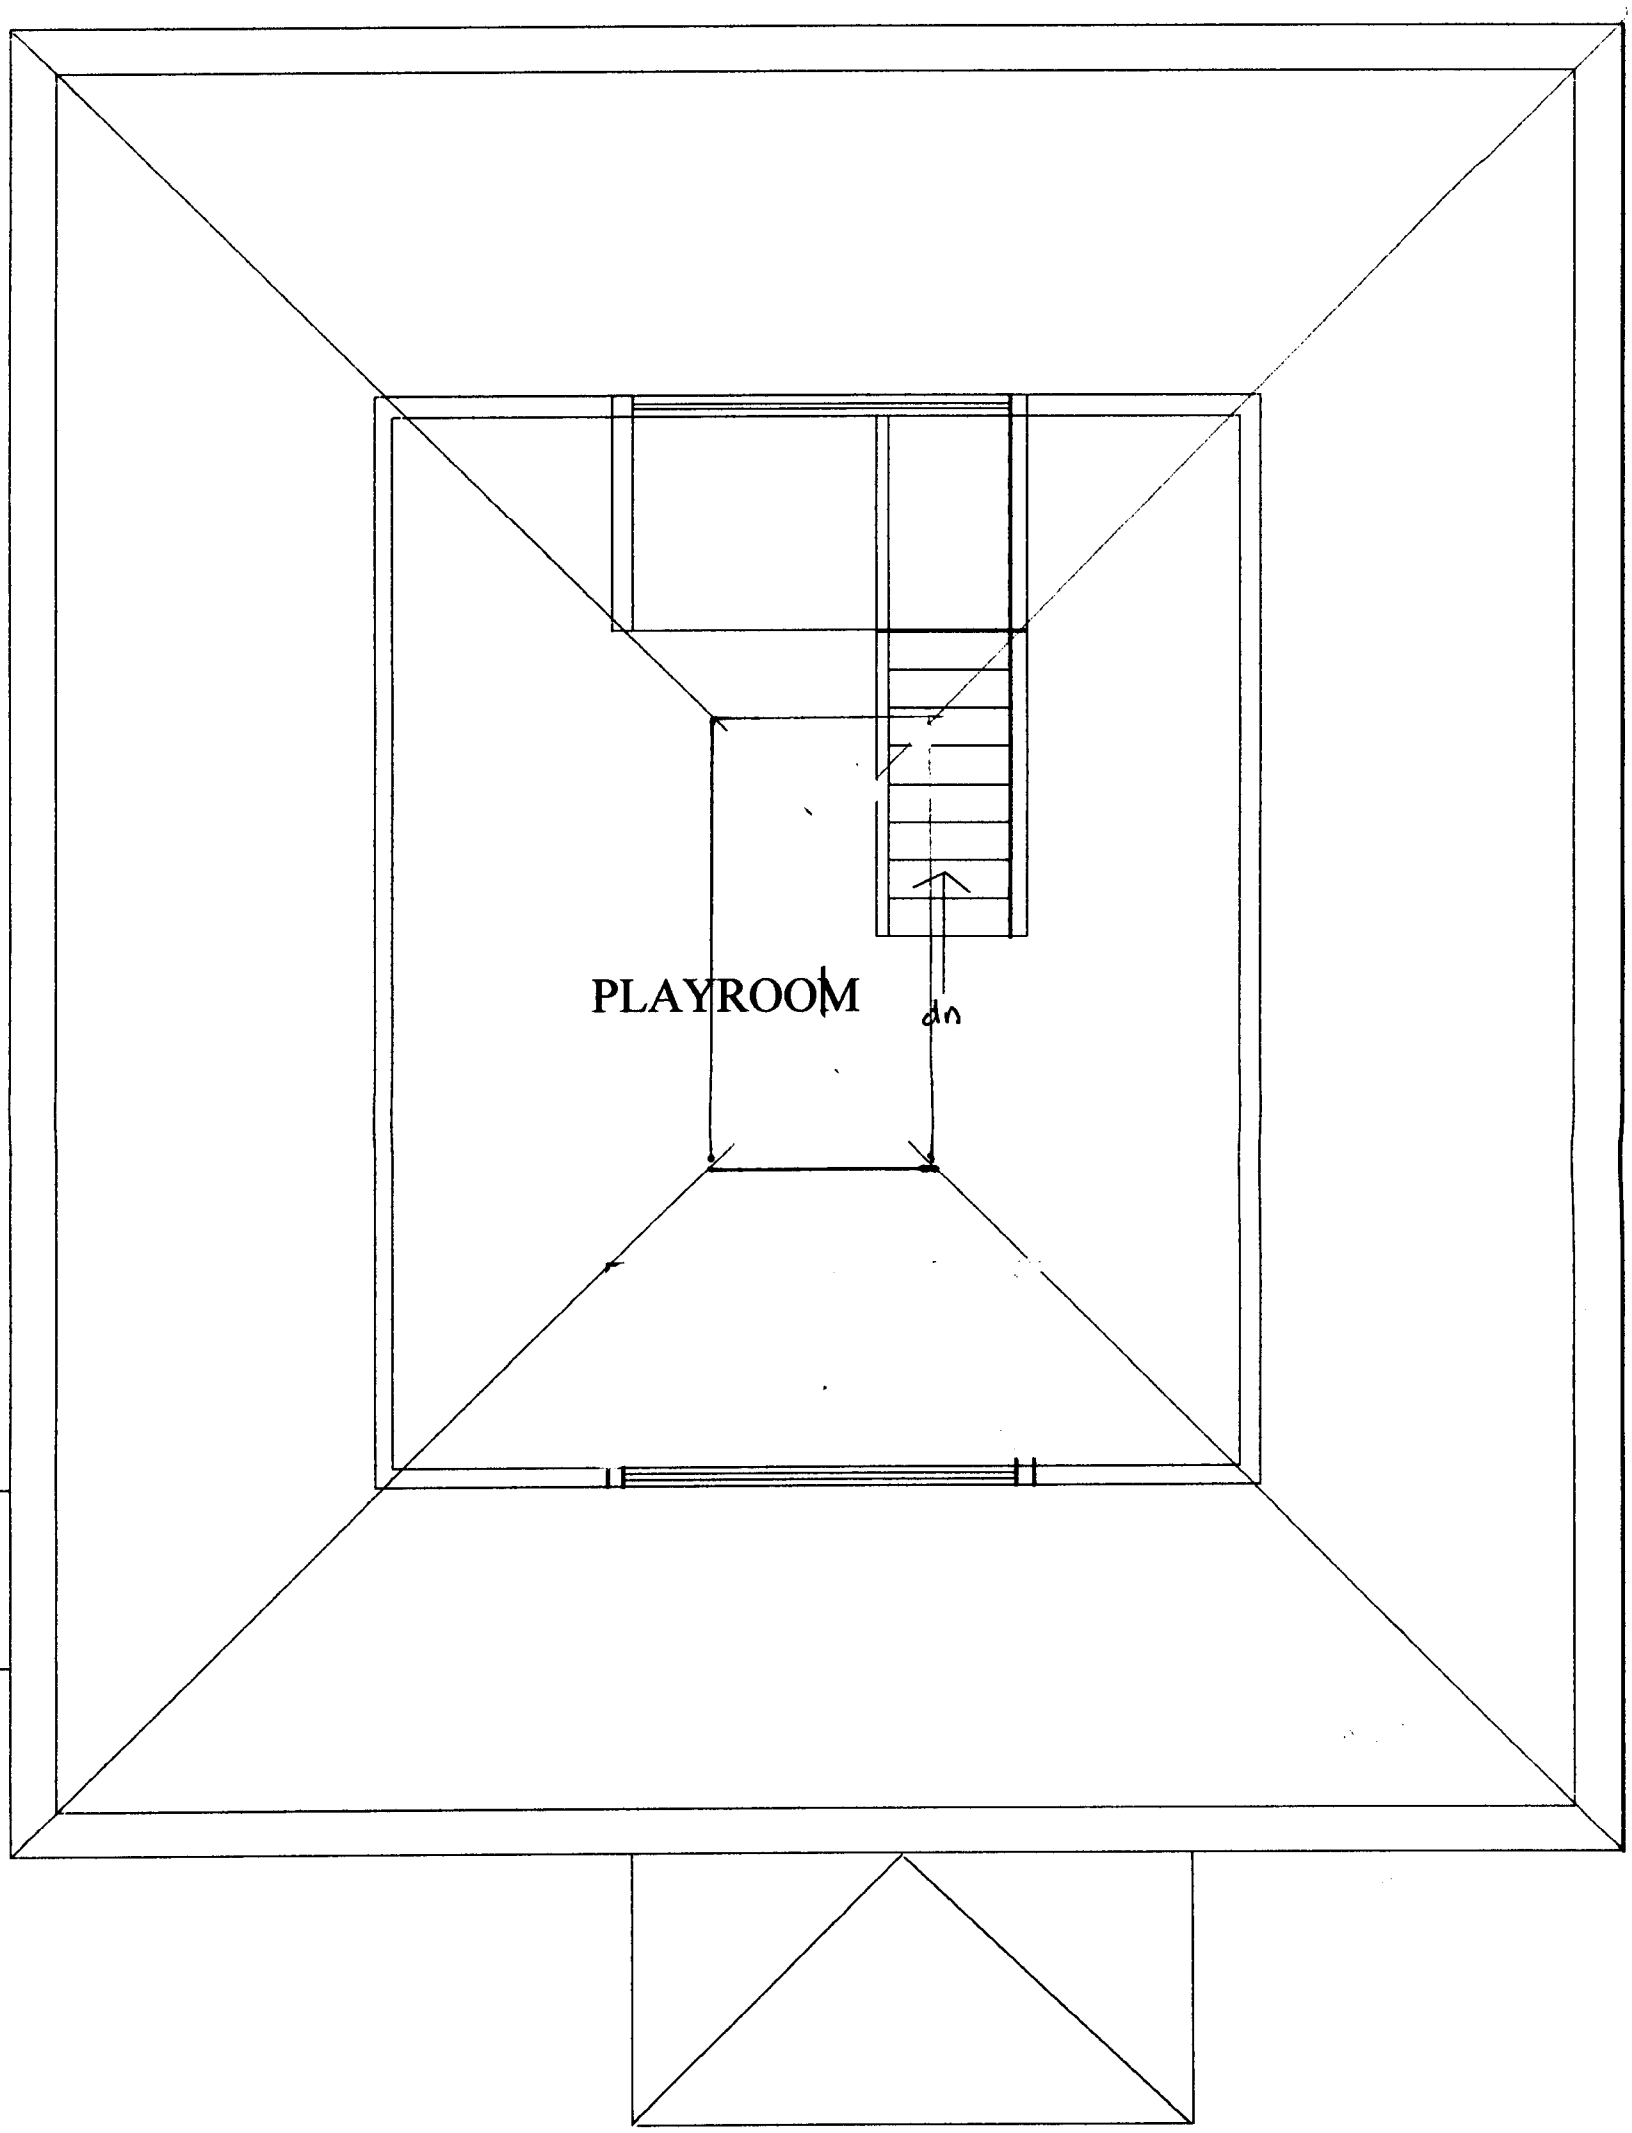

ATTIC

PLANNING
21 APR 2008
DATE
DWG 05A
AMD - APR '08
42 ABRAHAM RD
CHORLTON
scale - 1:50