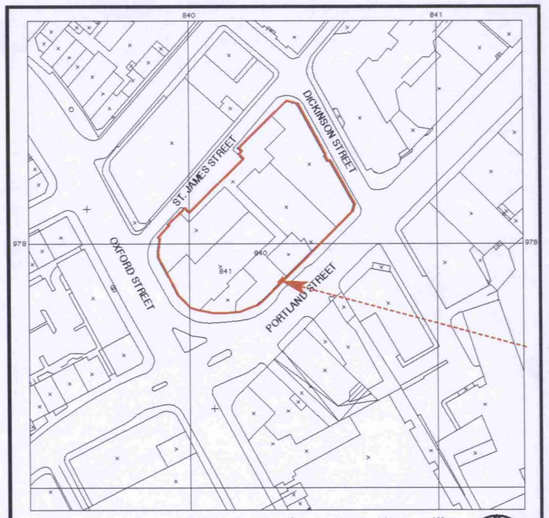

O/S MAP
SCALE 1:1250@A1

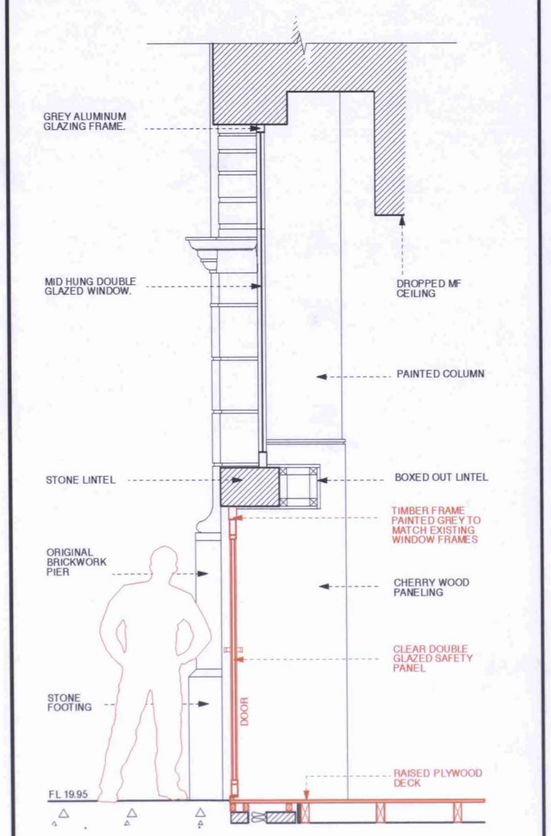

PROPOSED SECTION A-A
SCALE 1:20@A1



PORTLAND STREET PROPOSED TEMPORARY ELEVATION
SCALE 1:100@A1

NOTE:
THIS DRAWING HAS BEEN PREPARED FROM EXISTING UNCHECKED SURVEY INFORMATION PROVIDED BY THE CLIENT.

EXISTING PHOTOS





BRICKWORK AND GLAZING TO BE TEMPORARILY REMOVED.

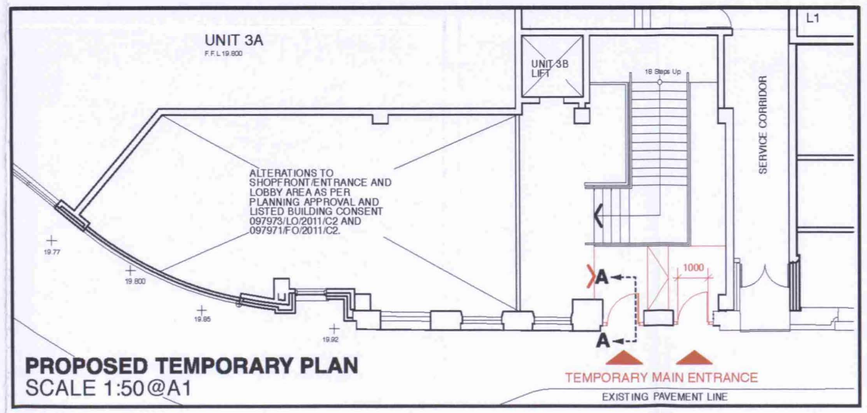

PROPOSED TEMPORARY PLAN
SCALE 1:50@A1

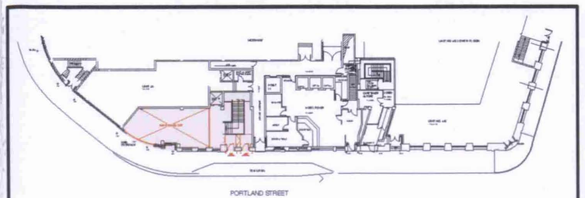

PROPOSED BLOCK PLAN
SCALE 1:50@A1

NOTE
1. EXISTING MAIN ENTRANCE TO BE TEMPORARILY CLOSED AND HOARDED OFF TO ALLOW THE REFURBISHMENT WORKS AS APPROVED IN PREVIOUS PLANNING APPLICATIONS 097971/FO/2011/C2 AND 097973/LO/2011/C2.
2. CAREFULLY REMOVE 2 NO. MODERN ALUMINIUM FRAMED DOUBLE GLAZED WINDOWS AND RETAIN FOR REUSE.
3. REDUCE (MODERN) 2 BRICK STALL RISER WITHIN WINDOW REVEAL TO ALLOW FLUSH THRESHOLD.
4. FIT (TEMPORARY) NEW PAINTED GLAZED DOORS WITH FRAMES TO MATCH EXISTING WINDOWS.
5. REMOVE DOORS AND REPLACE (MODERN) 2 BRICKS STALL RISER AND EXISTING WINDOWS AT COMPLETION OF OTHER WORKS TO RETURN TO EXISTING SITUATION.

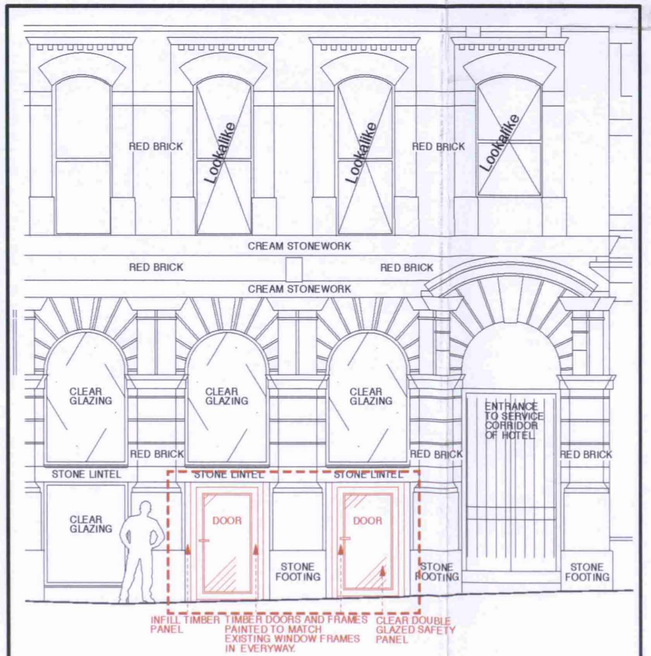

PROPOSED ENLARGED TEMPORARY ELEVATION
SCALE 1:50@A1

GENTING CASINOS
UNITED KINGDOM

PLANNING AND BUILDING CONTROL
24 APR 2012

Revision	Date	Description

design at source

T+44(0)1386 760 044 F+44(0)1386 760 055 e-mail info@designatsource.com
Design At Source Ltd 2-4 High Street, Evesham, Worcestershire, WR11 4HJ

client:	Genting UK
job title:	Genting Casino, Portland Street, Manchester
drawing Title:	Proposed Temporary Entrance

job no:	1424	scale:	Various
drwg. no:	P04	date:	April 2012
revision:		drawn by:	MAR
		checked by:	SET

© Copyright
This drawing is the property of Design At Source Ltd. Copyright is reserved by them and the drawing is issued on the condition that it is not copied either wholly, or in part, without the consent in writing of Design At Source Ltd.
Figured dimensions to take preference over those scaled.
All dimensions to be checked on site before commencement of any work or shop drawings.
This drawing is to be read in conjunction with the specification when existing.

Design At Source Limited. Registered in England No. 4168514. VAT No. 775 5336 01.
Registered address: 2 Chapel Court, Holly Walk, Leamington Spa, Warwickshire CV32 4YS

GENTING UK
PROPOSED TEMPORARY ENTRANCE

PORTLAND STREET, MANCHESTER