

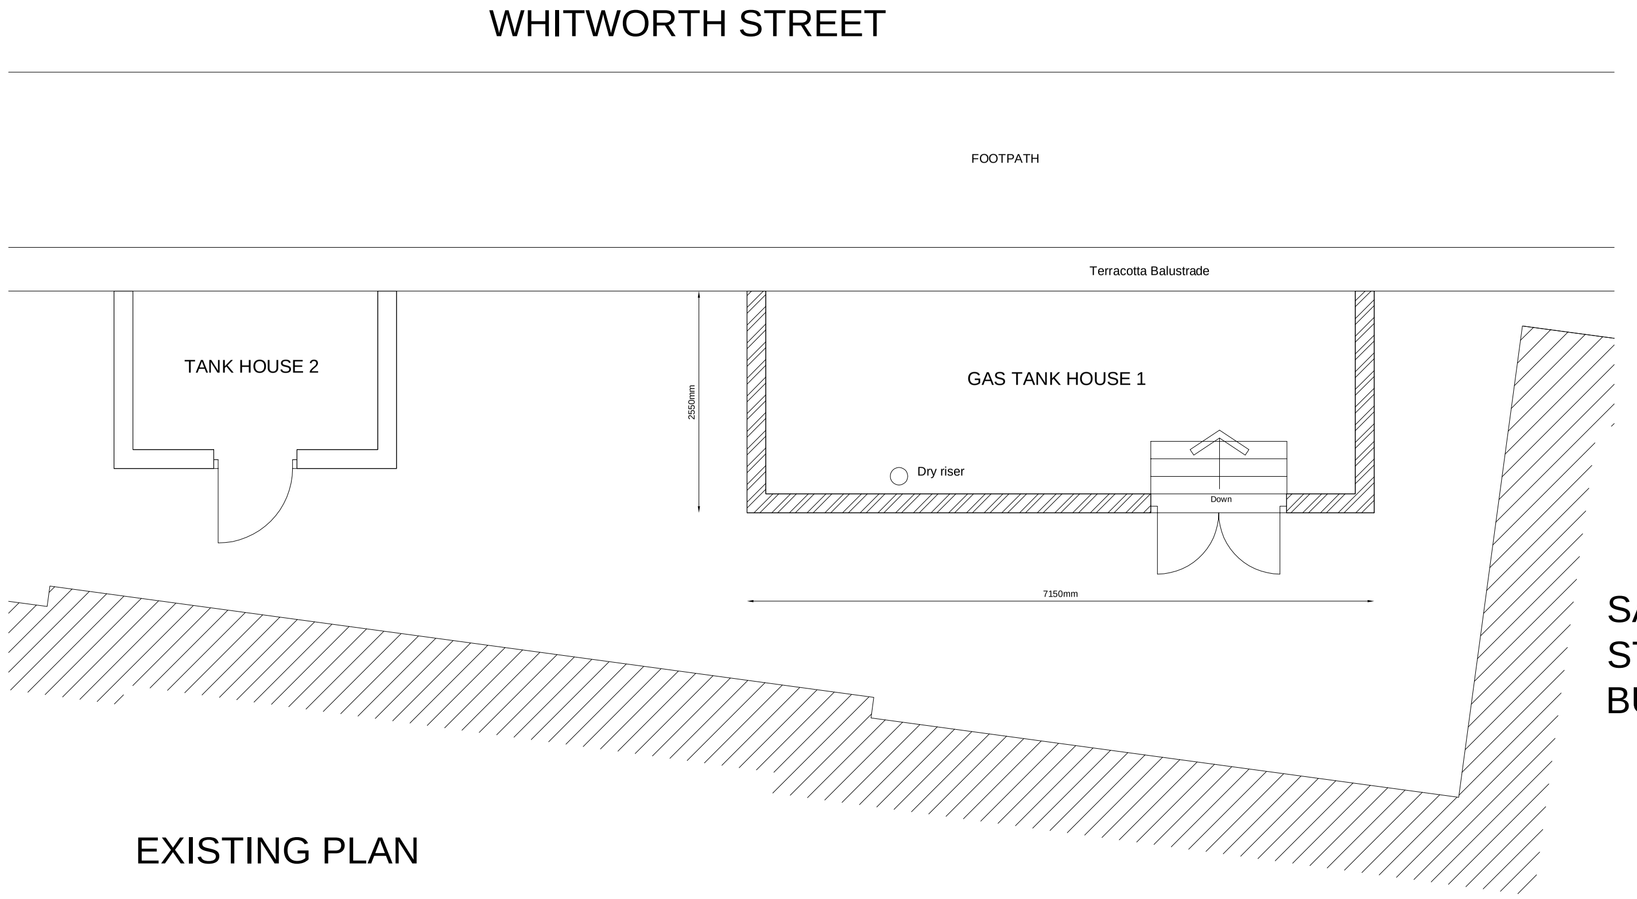


EXISTING PLAN


SACKVILLE STREET BUILDING

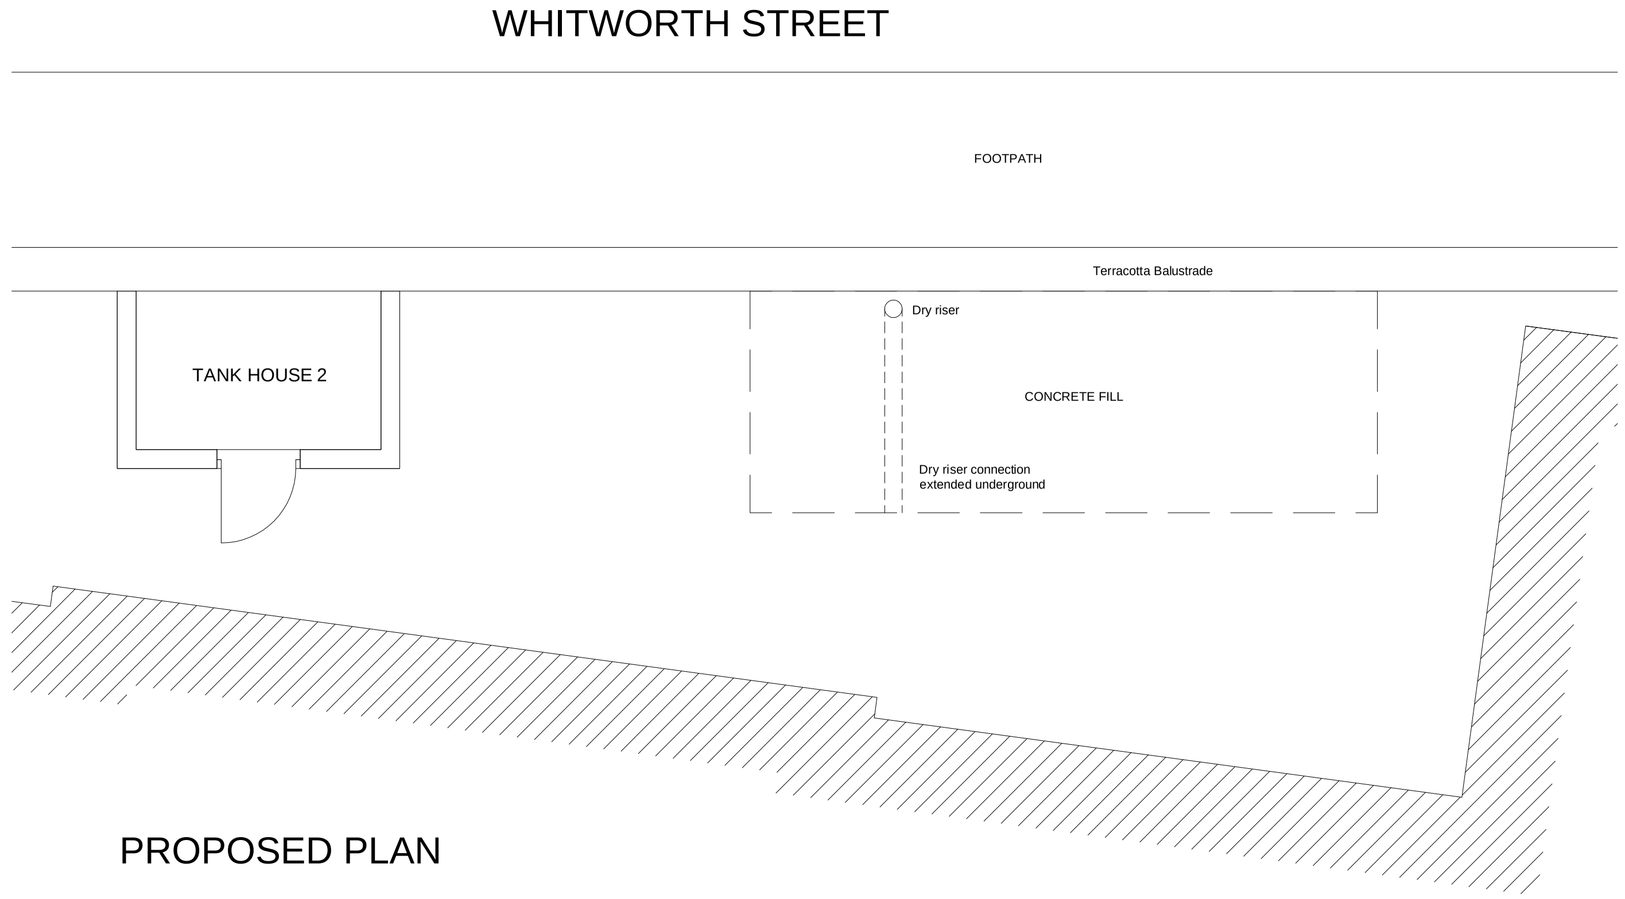


PROPOSED PLAN

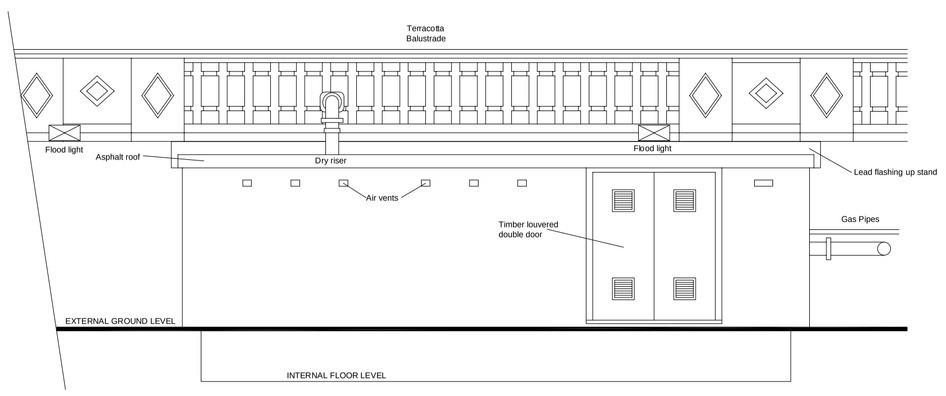


EXISTING FRONT ELEVATION
GAS TANK HOUSE 1

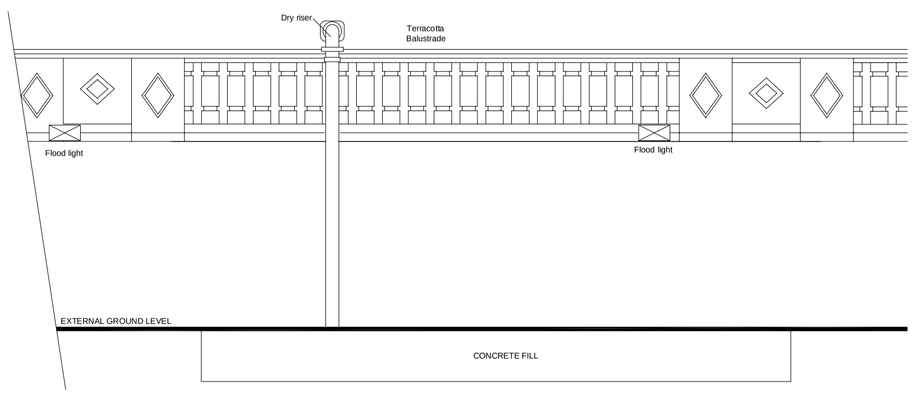

PROPOSED FRONT ELEVATION
GAS TANK HOUSE 1

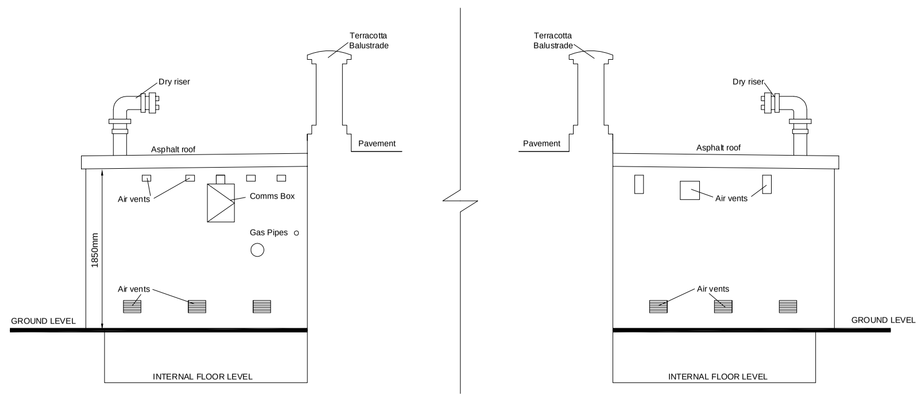

EXISTING SIDE ELEVATIONS
GAS TANK HOUSE 1

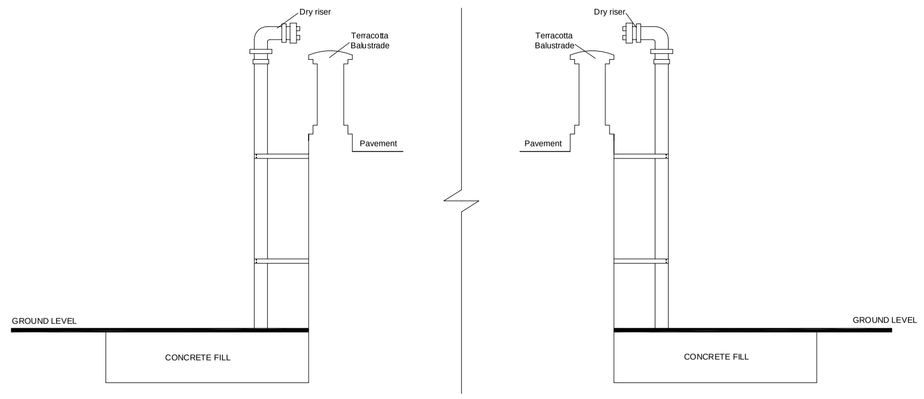

PROPOSED SIDE ELEVATIONS
GAS TANK HOUSE 1

sdaconsulting
construction consultants
SDA CONSULTING LLP
EDWARD HOUSE
DEVA CENTRE
TRINITY WAY
SALFORD
MANCHESTER
M3 7BE
TEL: 0161 819 5252
FAX: 0161 834 6733

JOB TITLE
SACKVILLE STREET GAS TANK HOUSE DEMOLITION

CLIENT
UNIVERSITY OF MANCHESTER

DRAWING REF.
EXISTING AND PROPOSED PLANS AND ELEVATIONS

SCALE	DATE	DRAWN	CHECKED
1:50 A1	MAR 2013	AL	RB

REV. SUFFIX

DRAWING NO. 1463.P02