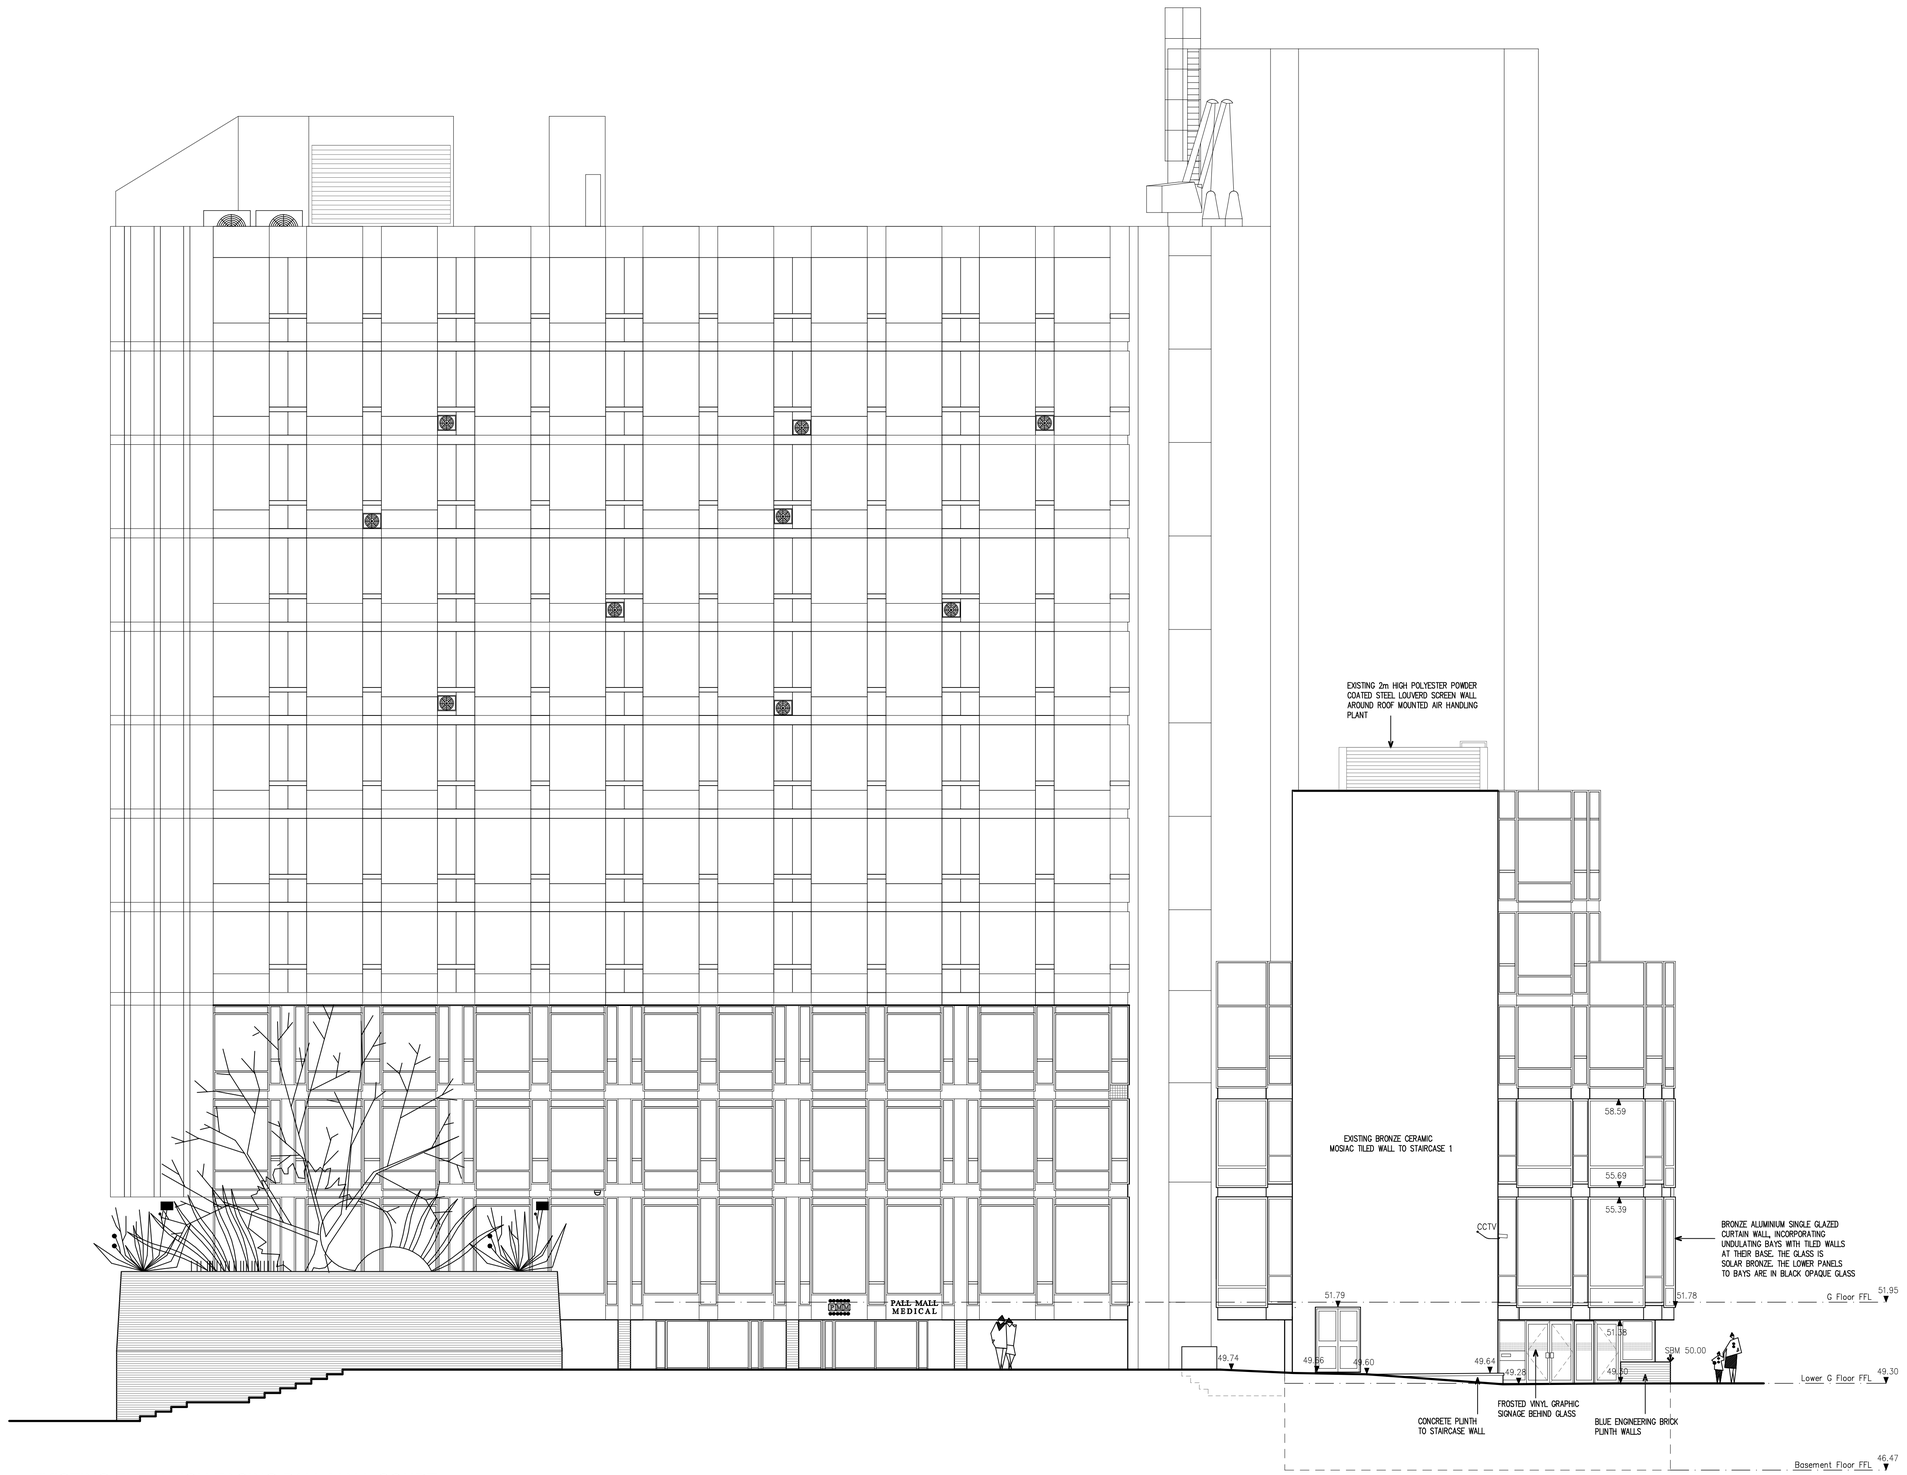

EXISTING ELEVATION FACING PALL MALL COURT

All dimensions noted on this drawing must be checked and verified on site. Figured dimensions are to be read in preference to scaling drawing entities. Unless otherwise indicated, all dimensions noted are in millimeters.

©Copyright of this drawing is reserved to MAKERFIELD DESIGN PARTNERSHIP

Note:
The information contained on this drawing is based on survey drawings supplied by Workman LLP of Manchester. These have been revised and corrected, using information contained in survey drawings prepared by surveyors Plowman Craven.

Revision C: (22/03/2013)
1. Drawing updated and finalised for a planning application.
Revision B: (11/03/2013)
1. Drawing updated and finalised for review/approval of client
Revision A: (19/02/2013)
1. Elevations of roof plant over 5th floor roof added drawing updated.

MAKERFIELD DESIGN PARTNERSHIP

CHARTERED ARCHITECTS ● PLANNING CONSULTANTS
KENT STREET, WIGAN WN1 3BD Tel./Fax: 01942 512222 email: mdp@makerfield.com

Project:
PROPOSED INTERNAL ALTERATIONS TO FORM AN EXTENSION TO PALL MALL MEDICAL CENTRE at: UNIT 1, PALL MALL COURT, 61-67 KING STREET, MANCHESTER M2 4PD

Client:
J Y KINSHA LLP

Drawing:
EXISTING ELEVATION FACING PALL MALL COURT

Scale: 1:100 (A1 Sheet)	Date: Nov.'2012	Drawn by:
Drawing No: 12.23/PL/05	Revisions: C	