


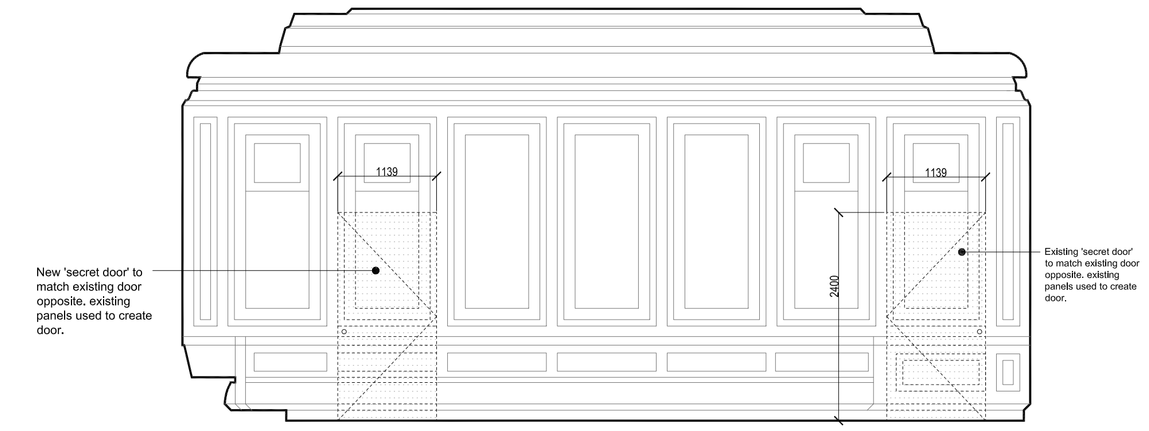


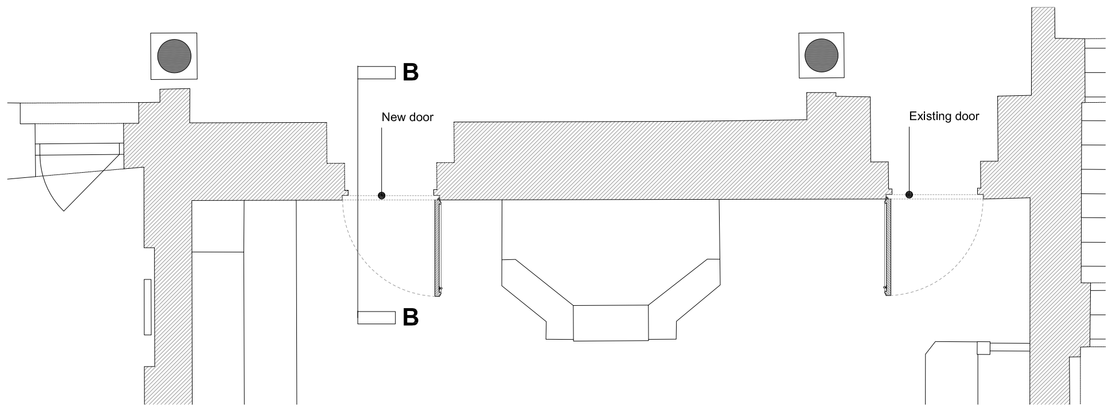


B1.10 Dining / Function Room (1:50 @ A1)

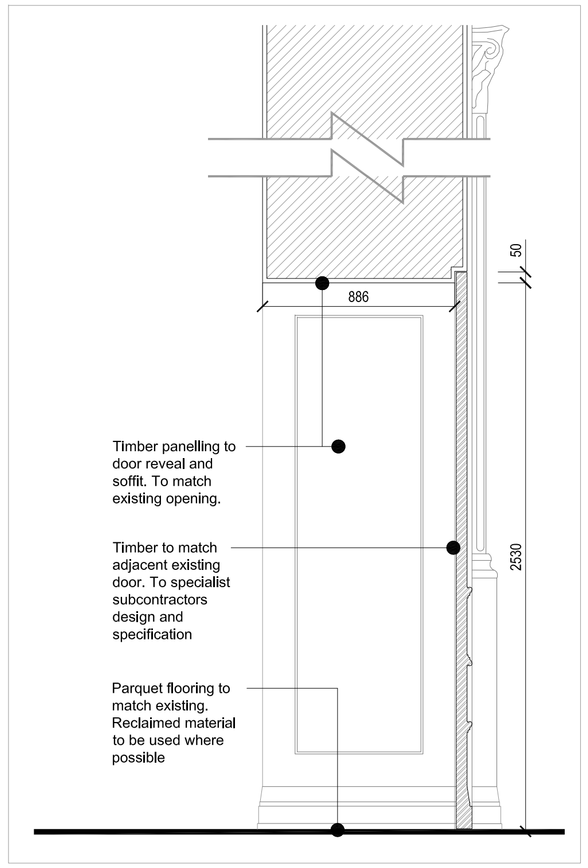


Section A-A (1:20 @ A1)

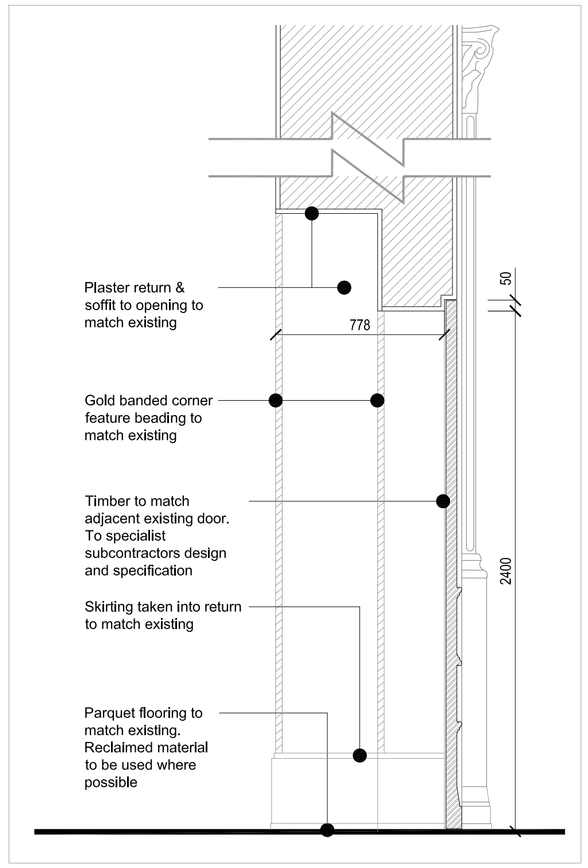


Section B-B (1:20 @ A1)

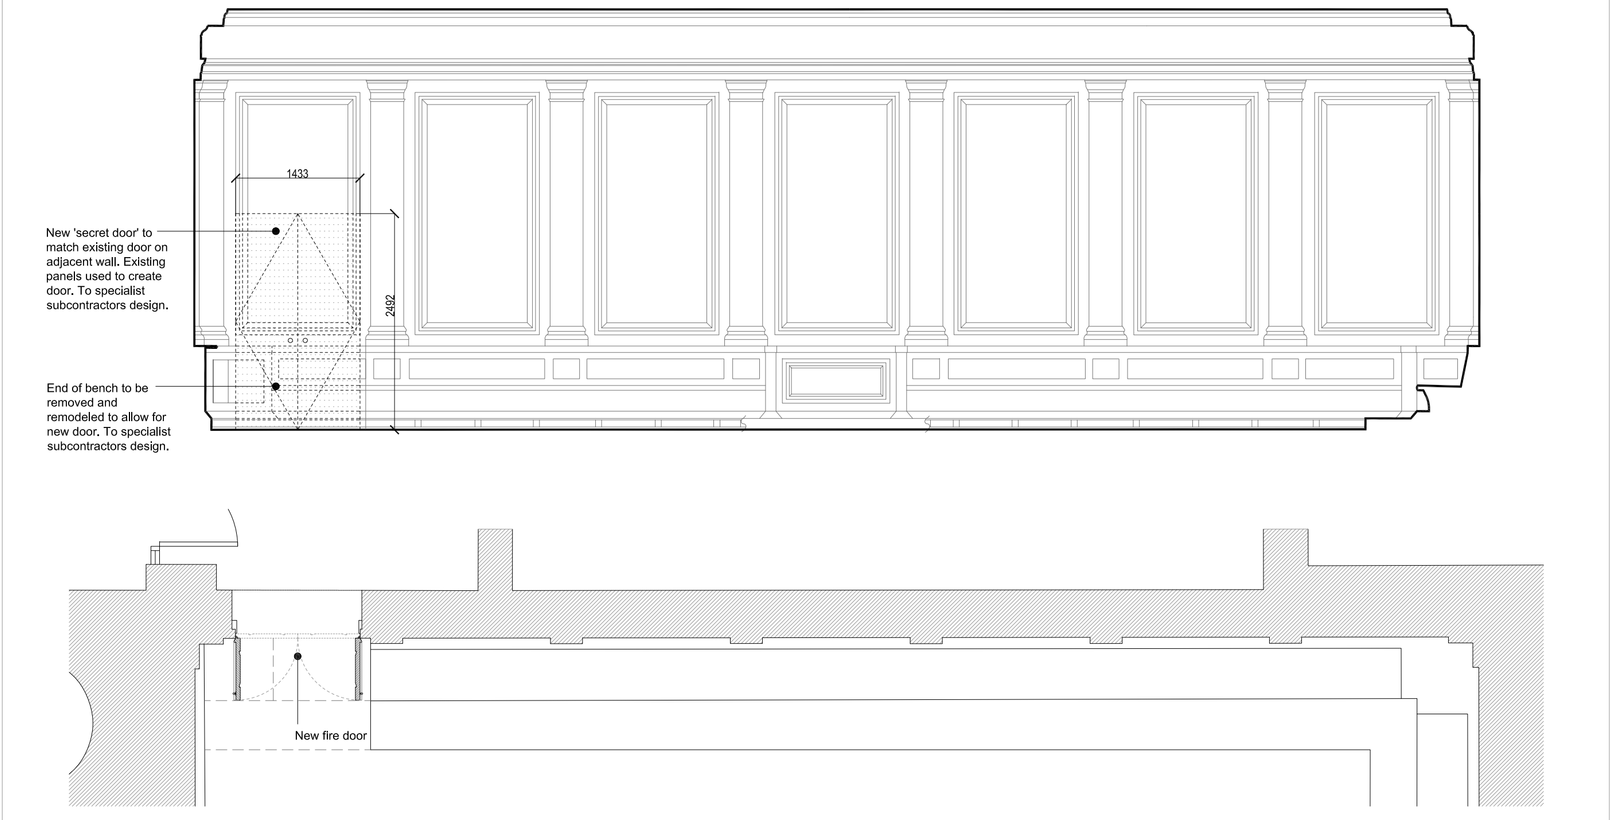


2.08 Function Room (1:50 @ A1)

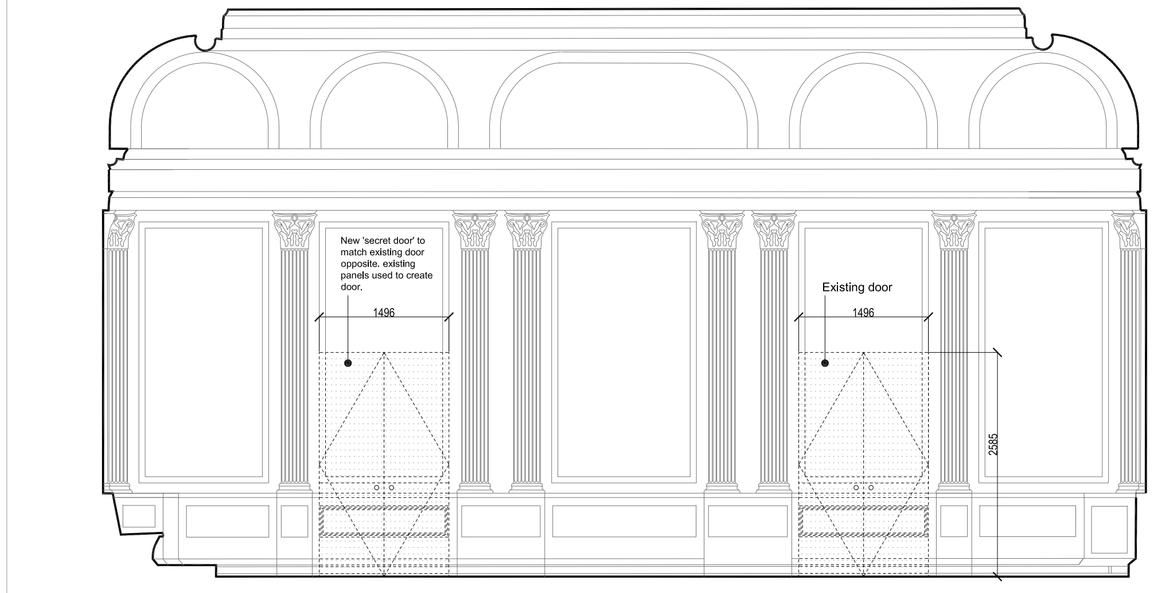

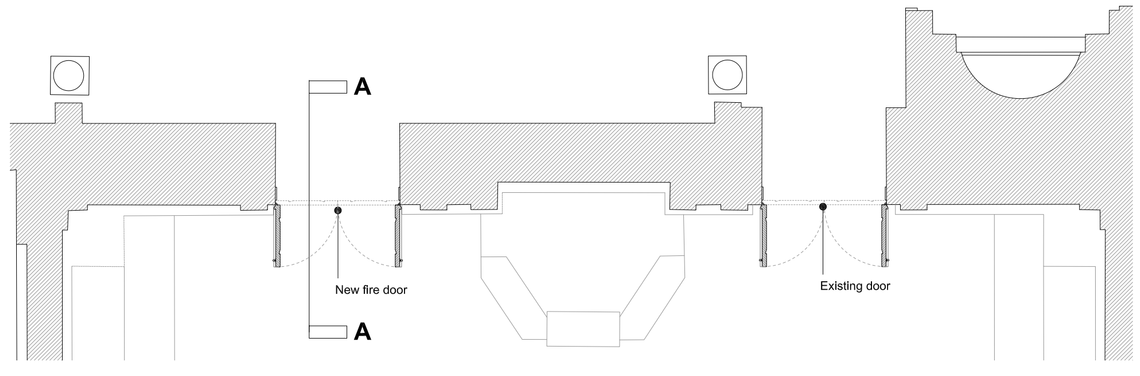

0.10 Dining Room 2 (1:50 @ A1)

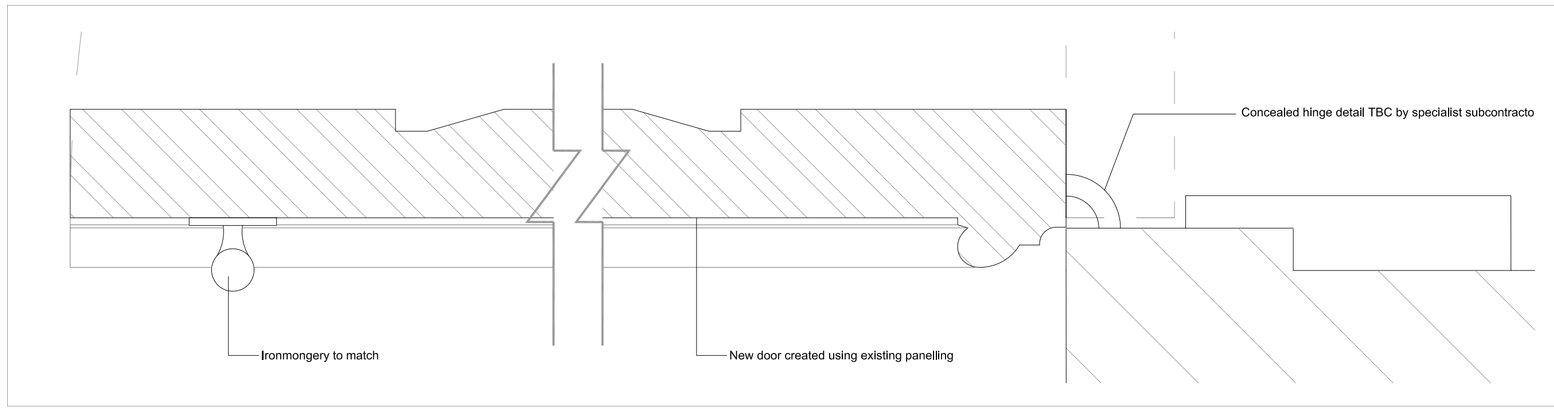

Typical plan detail (1:2 @ A1)

Note:

Existing timber mouldings to be surveyed and replicated/repaired where required by specialist joinery subcontractor.

rev	description	date	dr by	ap by
original by				
PC		25.04.13		DM

Aedas
Architecture

Aedas Architects Ltd
Parsonage Chambers
3 The Parsonage
Manchester M3 2HW
United Kingdom

T +44(0)161 8287900
F +44(0)161 8287930
E manchester@aedas.com
aedas.com

client
Vision Developments

project
Freemasons Hall
Bridge Street, Manchester

drawing
Timber panel door details

project number	scale	
2011.00700.001	As Shown	@A1
drawing number	rev	issue status
PL(00)72		PLANNING

This drawing is to be read in conjunction with all related drawings. All dimensions must be checked and verified on site before commencing any work or producing shop drawings. The originator should be notified immediately of any discrepancy. This drawing is copyright and remains the property of Aedas.