
NOTES
DO NOT SCALE FROM THE DRAWING, ALL DIMENSIONS TO BE CHECKED ON SITE PRIOR TO CONSTRUCTION OR MANUFACTURE.


NOTE:
NO WORKS ARE TO BE UNDERTAKEN TO THE EXISTING FRONT ELEVATION OF THE PROPERTY.

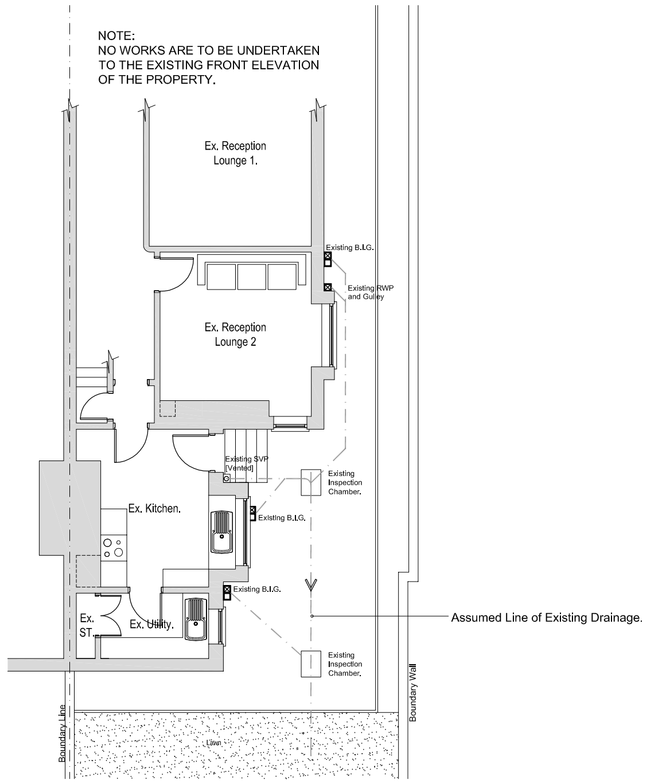


Existing Ground Floor Plan




Existing Side Elevation.

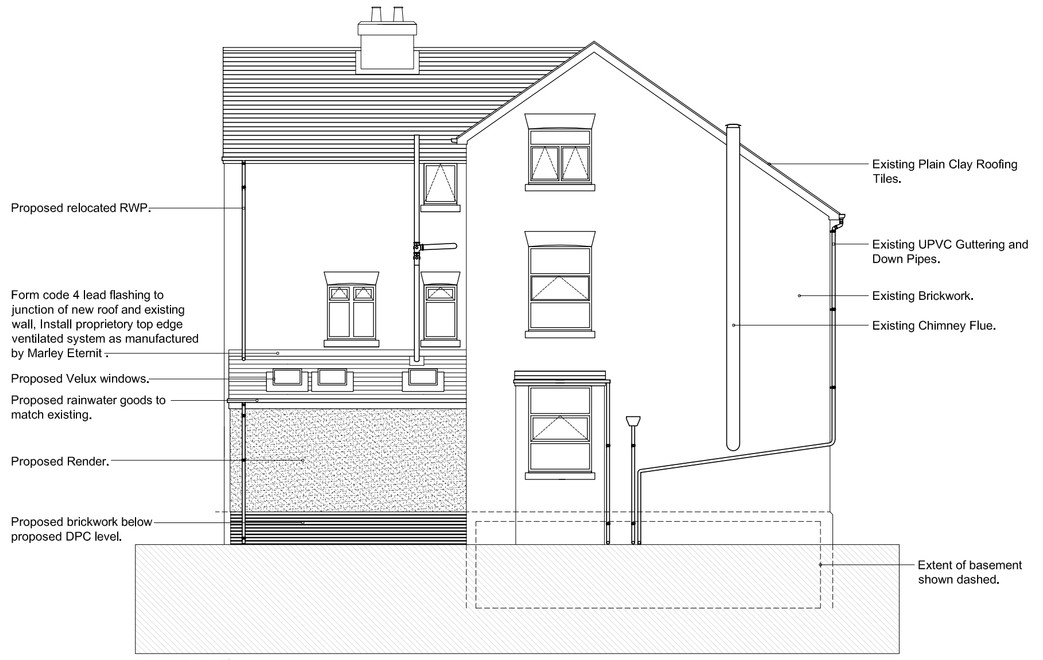


Proposed Side Elevation.

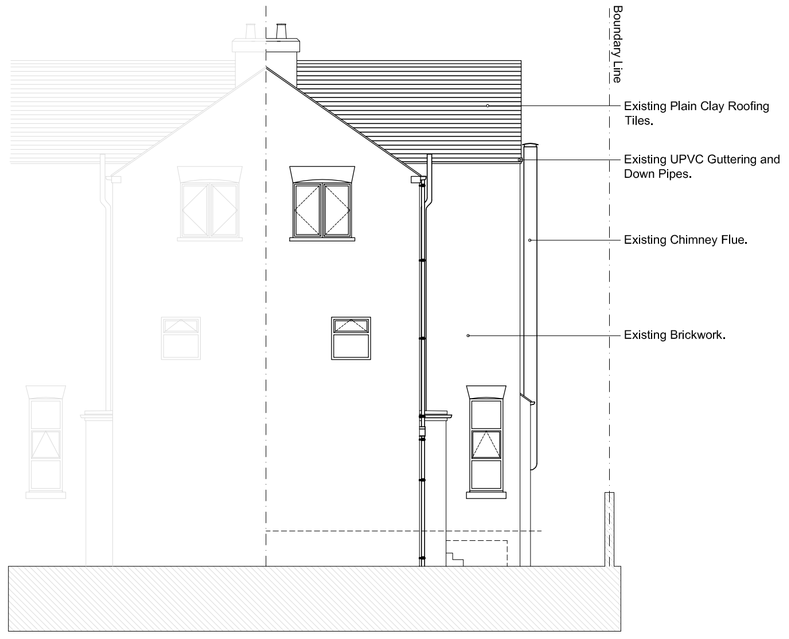

Existing Rear Elevation.

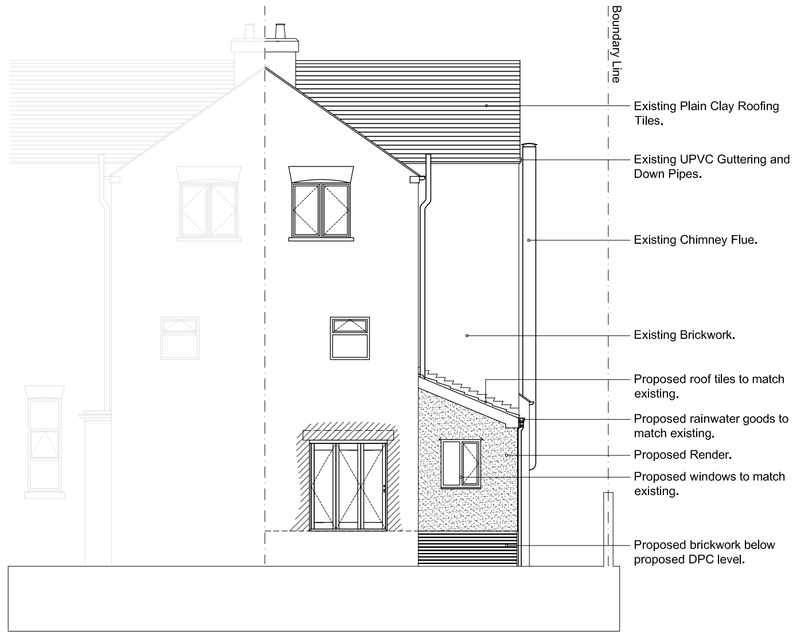

Proposed Rear Elevation.

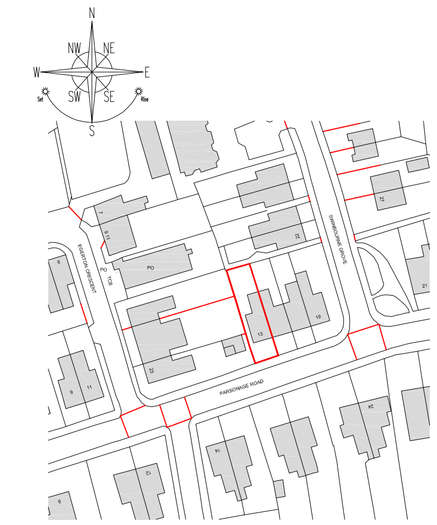


ORDNANCE SURVEY, (C) CROWN COPYRIGHT 2010, ALL RIGHTS RESERVED. LICENCE NUMBER 100020449


Scale 0 10 20 30 40 50 metre

Location Plan Scale 1:1250

NOTE:
NO WORKS ARE TO BE UNDERTAKEN TO THE EXISTING FRONT ELEVATION OF THE PROPERTY.

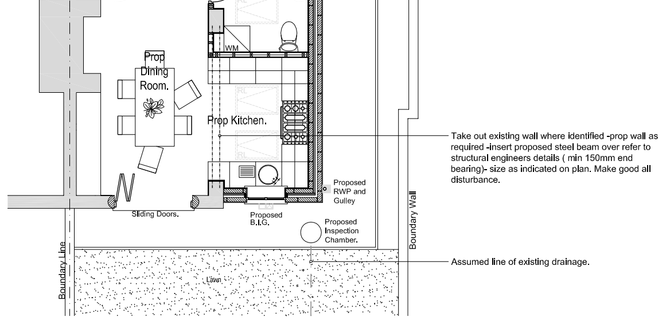

Proposed Ground Floor Plan

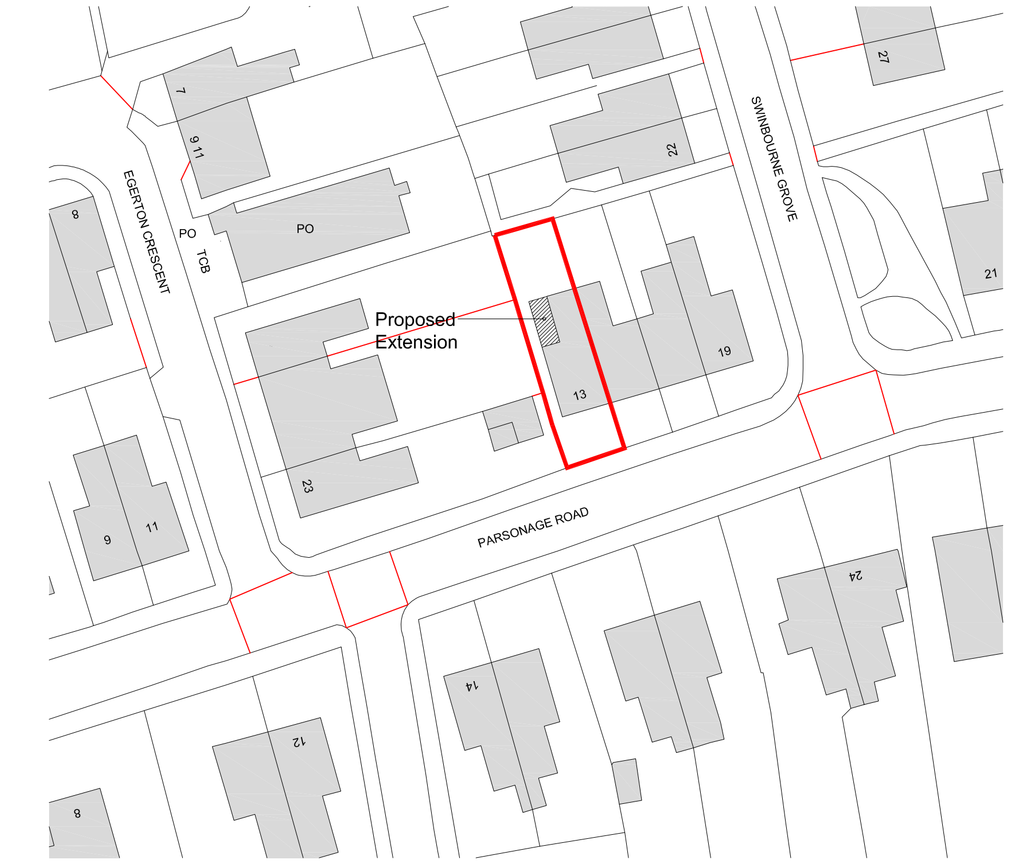


ORDNANCE SURVEY, (C) CROWN COPYRIGHT 2010. ALL RIGHTS RESERVED.
LICENCE NUMBER 100020449

Scale 0 10 20 30 40 50 metre


Location Plan Scale 1:500

NOTE:
NO WORKS ARE TO BE UNDERTAKEN TO THE EXISTING FRONT ELEVATION OF THE PROPERTY.

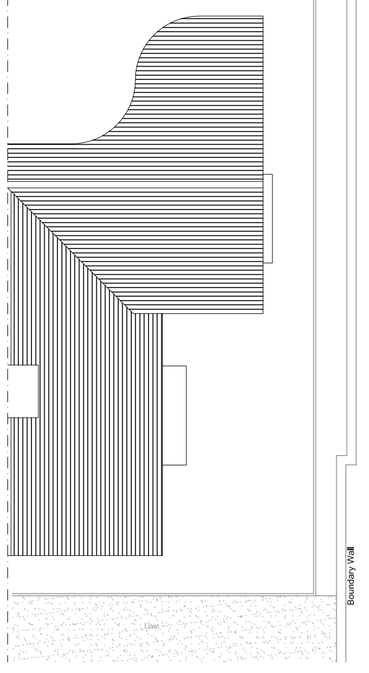

Existing Roof Plan

NOTE:
NO WORKS ARE TO BE UNDERTAKEN TO THE EXISTING FRONT ELEVATION OF THE PROPERTY.

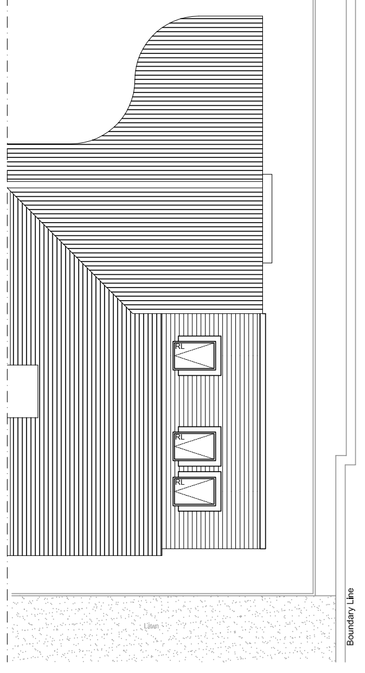

Proposed Roof Plan

REV	DATE		INIT	CHECK
*	*	*	*	*

PROJECT
Proposed Single Storey Kitchen Extension,
At The Rear Of 13 Parsonage Road,
Withington, Manchester, M20 4PW.

DRAWING TITLE
Existing/Proposed Plans and Elevations.

STATUS
Planning Approval/Client Approval

DRAWN	CHECKED	DRAWING NO.	REV.
*	*	0013_AS[0]01	*

SCALE @A1 1:100

DATE 19th April 2010