PLANNING
- 5 AUG 2008
DATE
ACTION

Wall set 150mm
From Boundary



Proposed front Elevation

Boundary



Existing Front Elevation


Scale 1:100




Drawing No DV002 Proposed and Existing Front Elevations Scale 1:100

Revised Dwg.

PLANNING
TCD - 5 AUG 2008

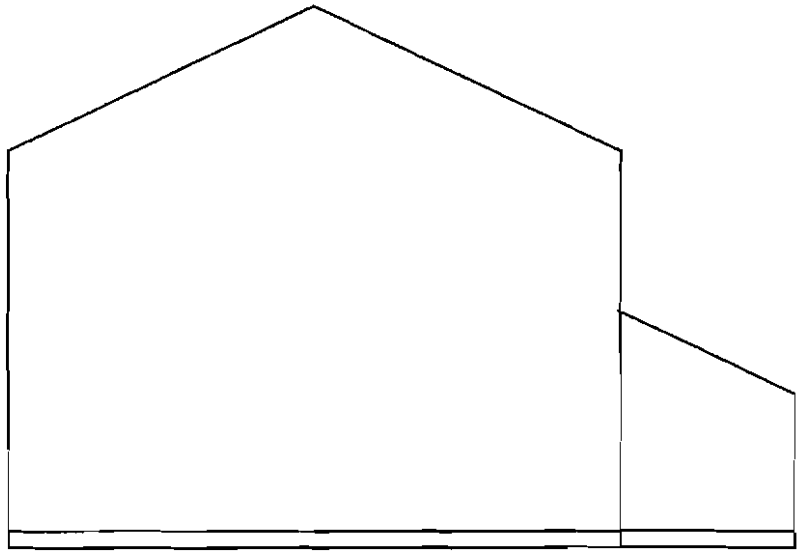

Existing North Elevation
Taken at Party Wall

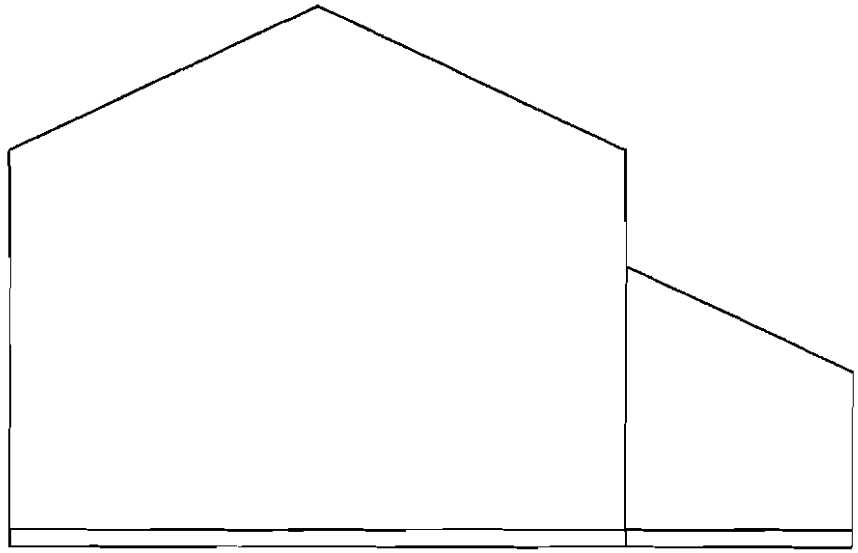


Proposed North Elevation
Taken at Party Wall



Scale 1:100

Drawing No DV003 Existing and Proposed Elevations Scale 1:100

Revised Dwg.

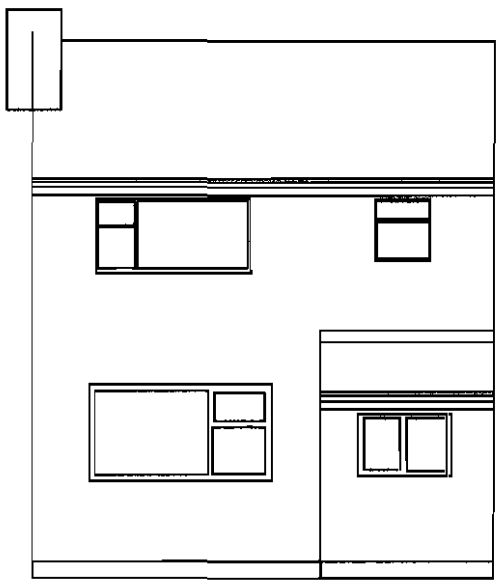

Existing Rear Elevation

Boundary



Proposed Rear Elevation

Set Back 150mm off Boundary

Scale 1:100

5000

Drawing No DV004 Existing and Proposed Rear (west) Elevations Scale 1:100

Revised Dwg.