

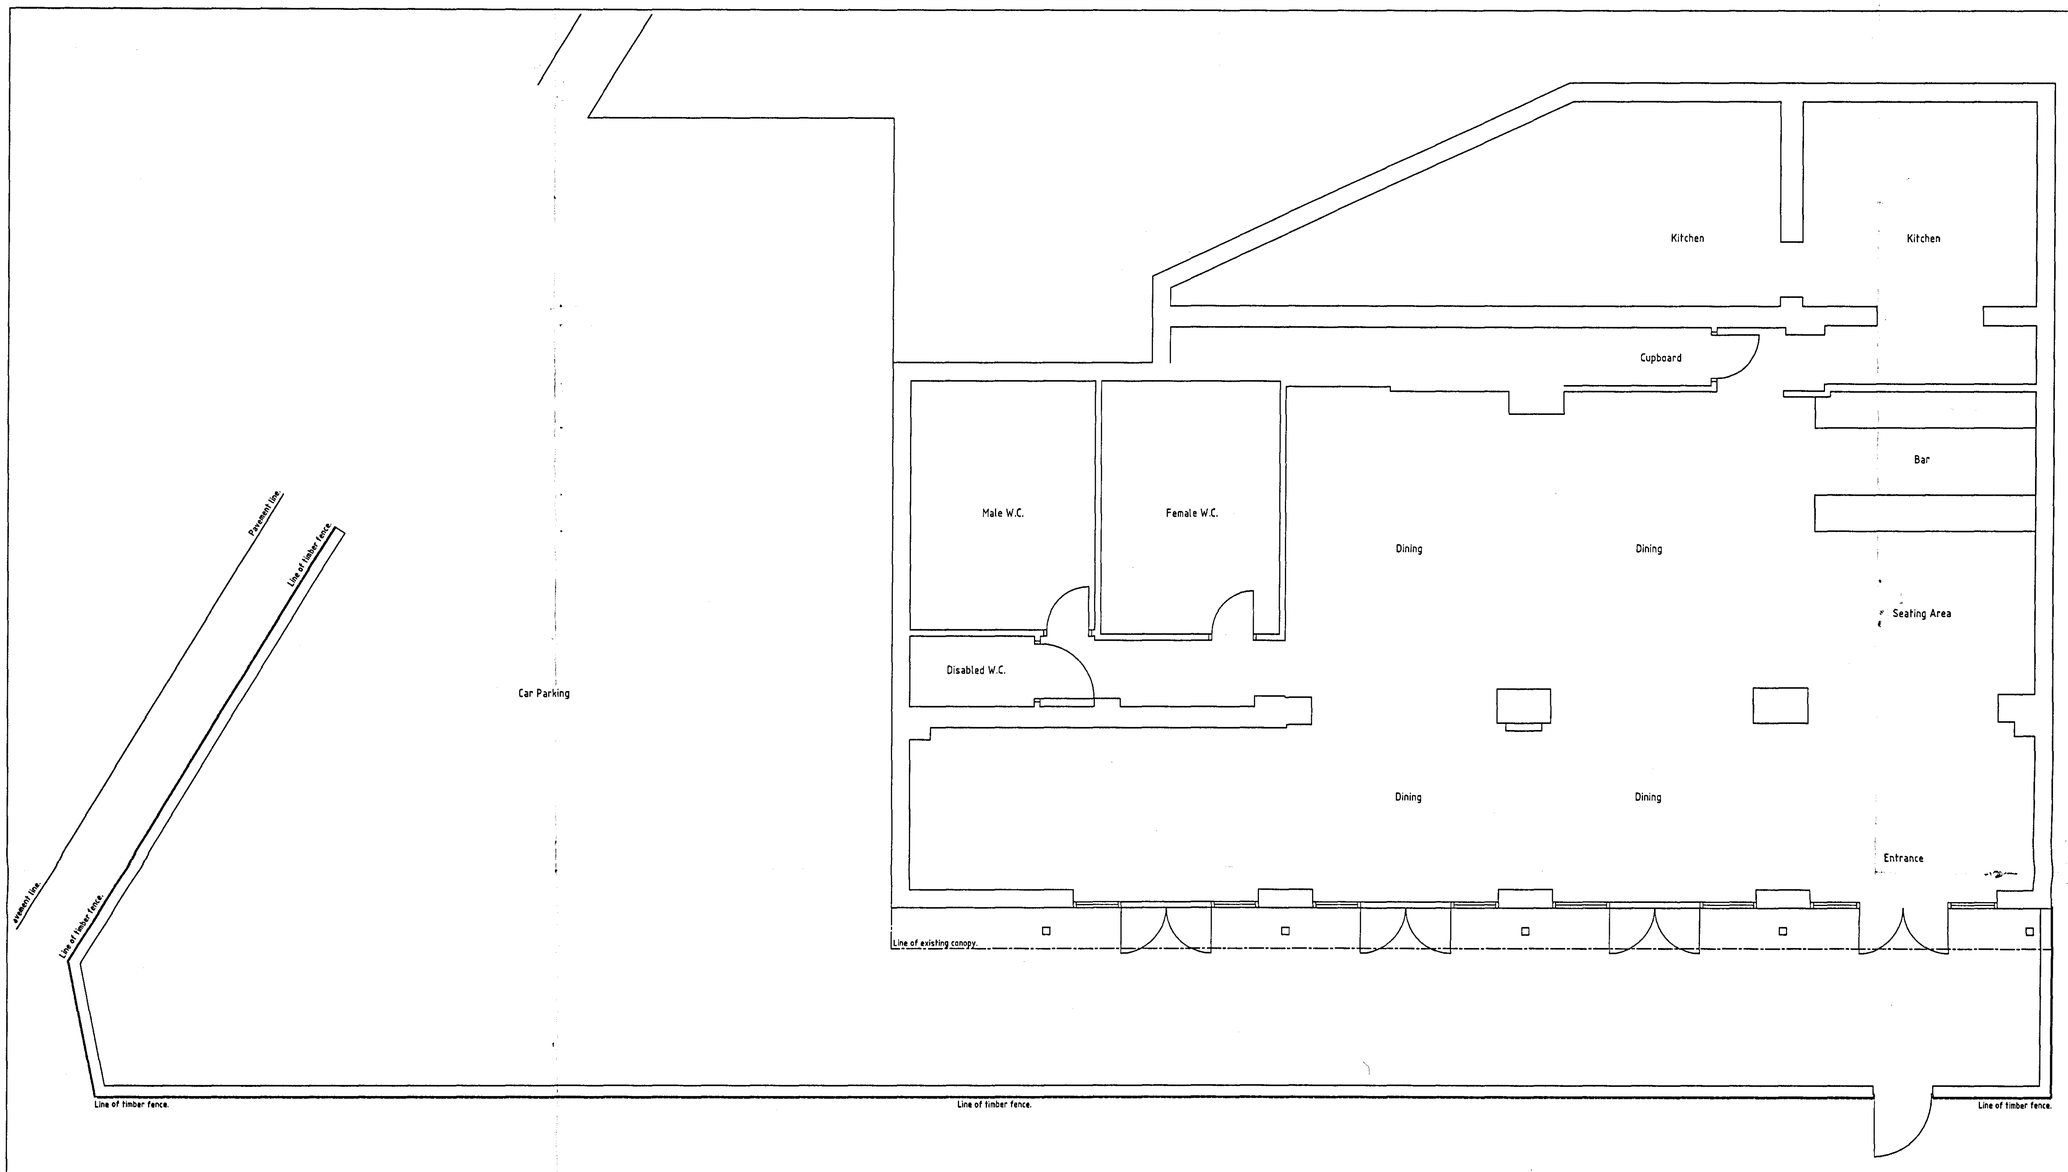



Existing Ground Floor & Site Plan

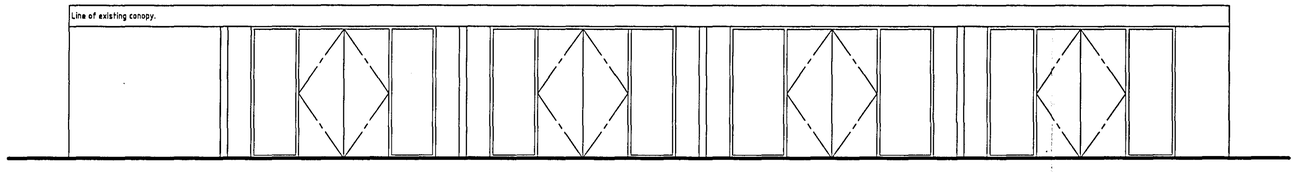

Existing Front Elevation

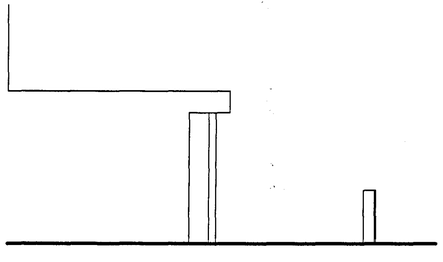

Existing Side Elevation

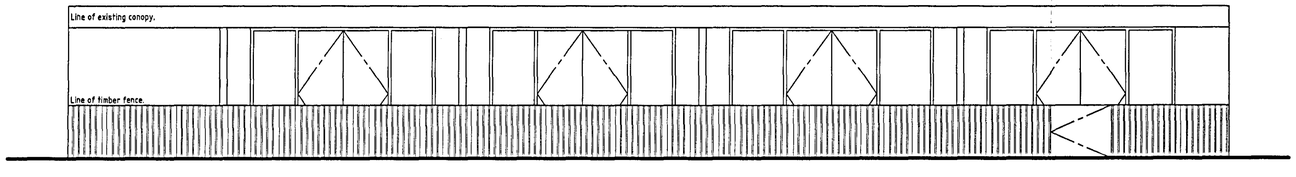

Existing Front Elevation - From Pavement

PLANNING AND BUILDING CONTROL
- 6 JUN 2013

DEREK BUCKLEY
ARCHITECTURAL SERVICES
07525 143 171
15, Greaves Street, Mossley, Ashton-u-Lyne, OL5 0QH.
derek.buckley@ymail.com

REV.	DATE	AMENDMENT

CLIENT: DAMAS 'The Art Of Meze' Restaurant.

PROJECT: Conopy Covering External Eating Area Incorporating Smoking Shelter.

LOCATION: 380, Barlow Moor Road, Chorlton, Manchester, M21 8AZ.

DRAWING TITLE: Existing Details.

PROJECT No.:	100 / 2013.	DRWG No.:	13/DB/001
DATE:	16.04.13.		
SCALE:	1:50 @ (A1)		
DRAWN:	D.Buckley		
REVISION:			