

FRONT ENTRANCE ELEVATION (1:100)

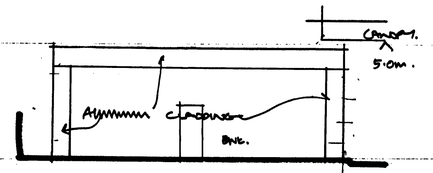

SIDE ELEVATION (WASH BAYS) 1:100

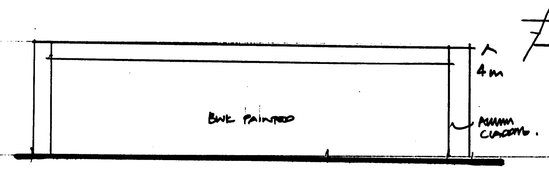

REAR BUILDING ELEVATION 1:100

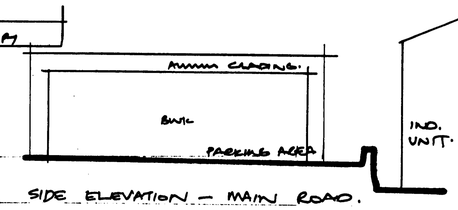

SIDE ELEVATION — MAIN ROAD.

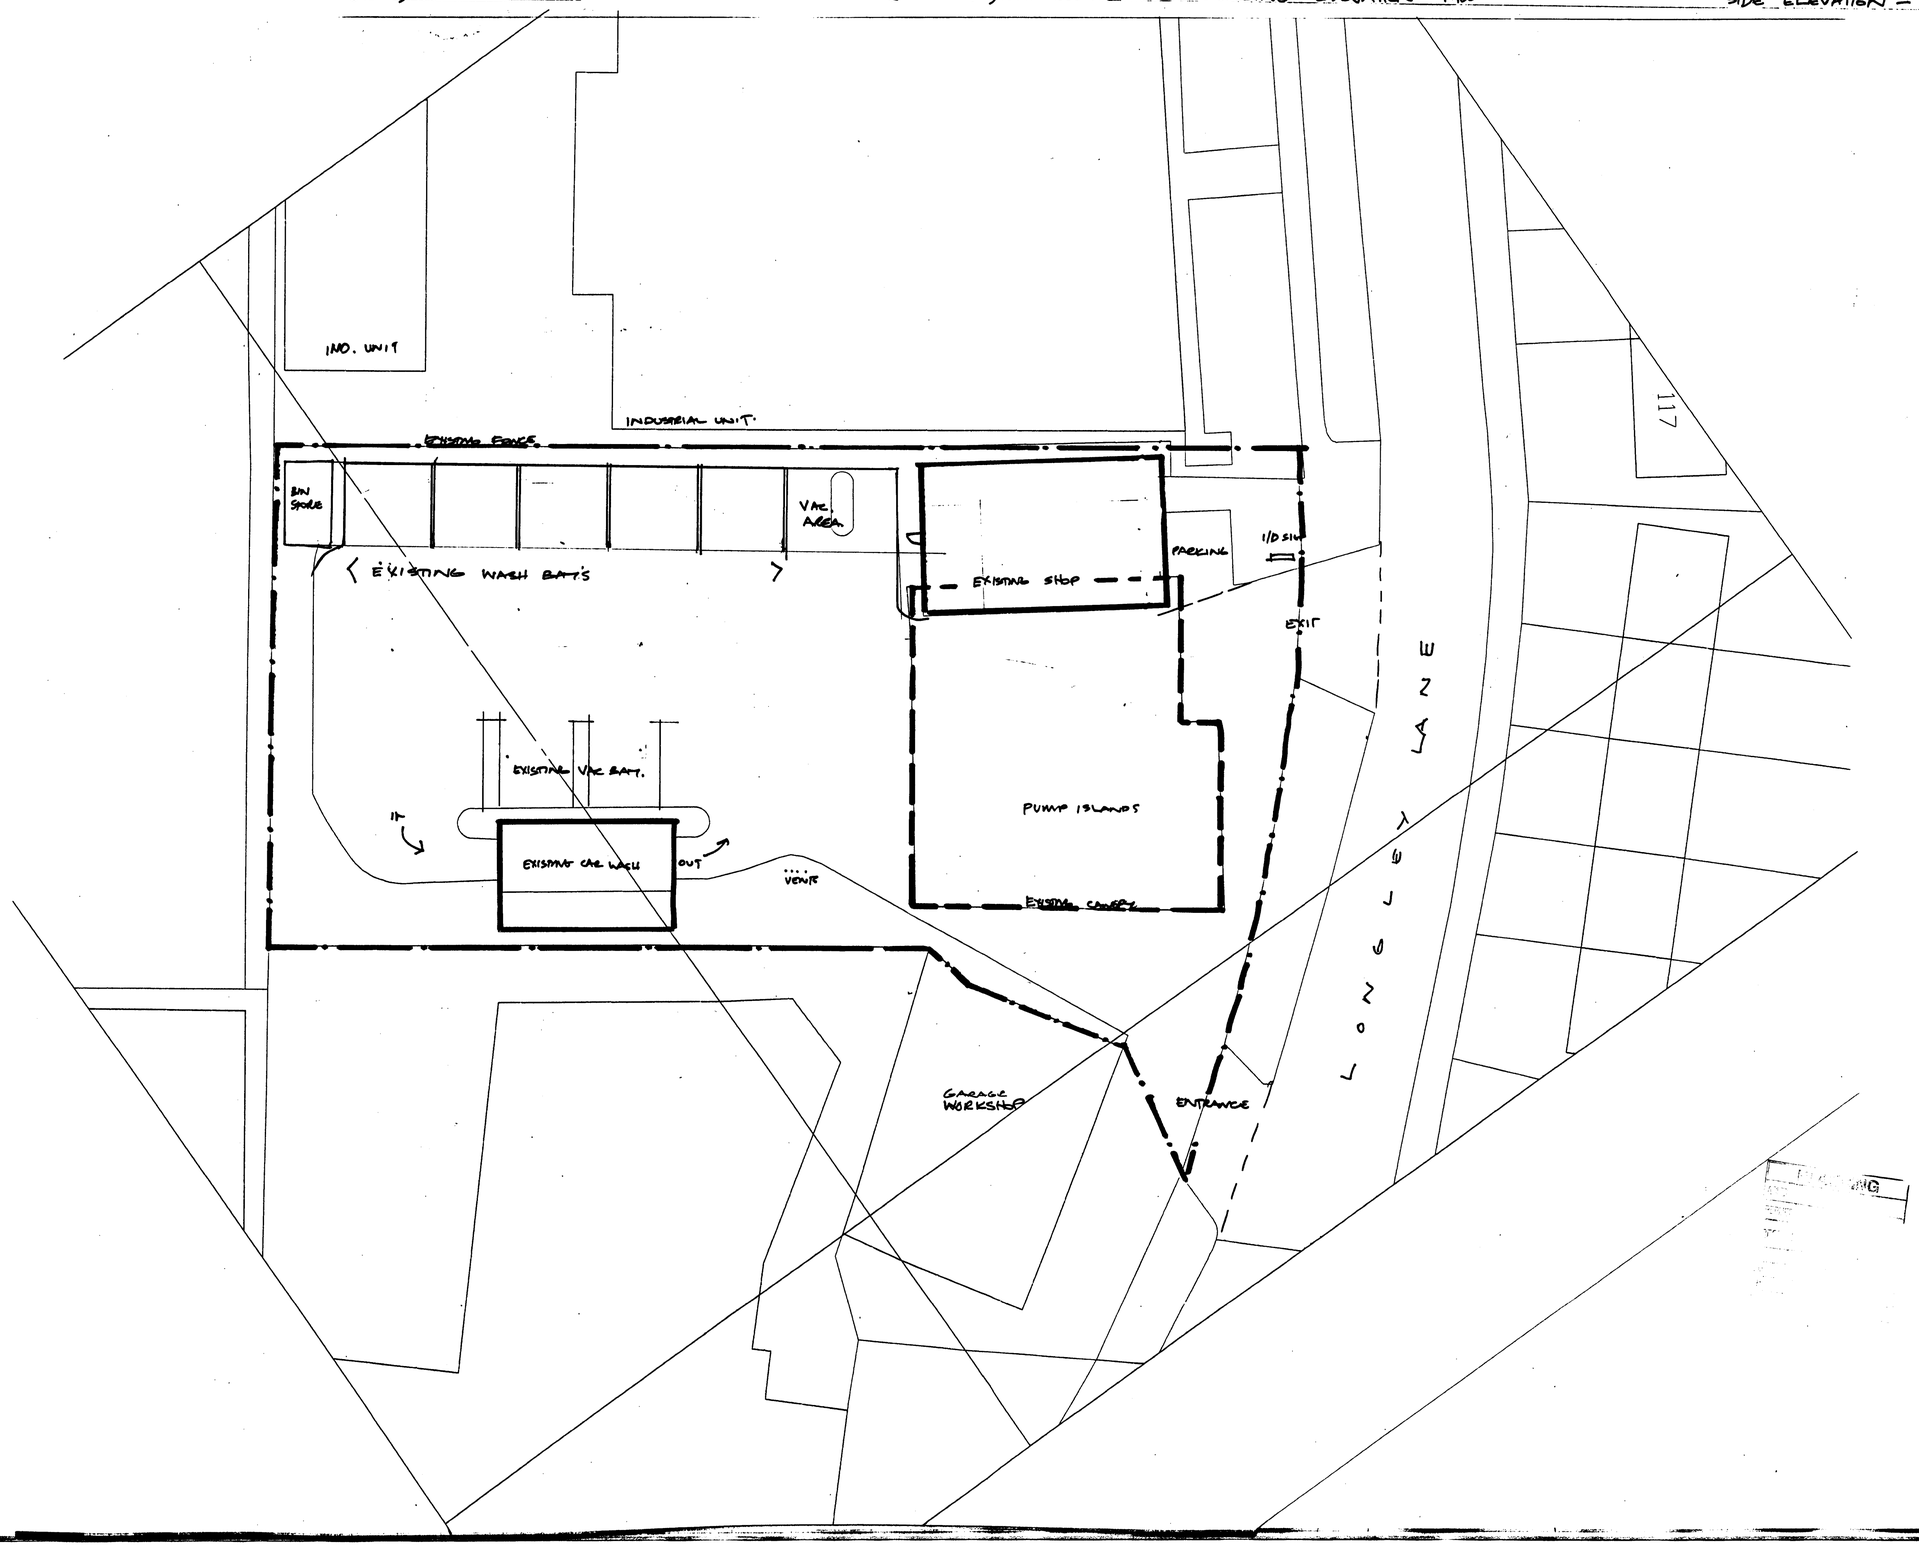

Building Design Consultants

Architectural Design Services

46 High Street
Skipton
North Yorkshire
BD23 1JR
Tel: 01756 700364
Car: 07850 178115
Fax: 01756 701119

ROYLE GREEN S/STN
NORTHENDON
–

EXISTING SITE
–

EURO GARAGES LTD

APL 2008 1:200

1098 1