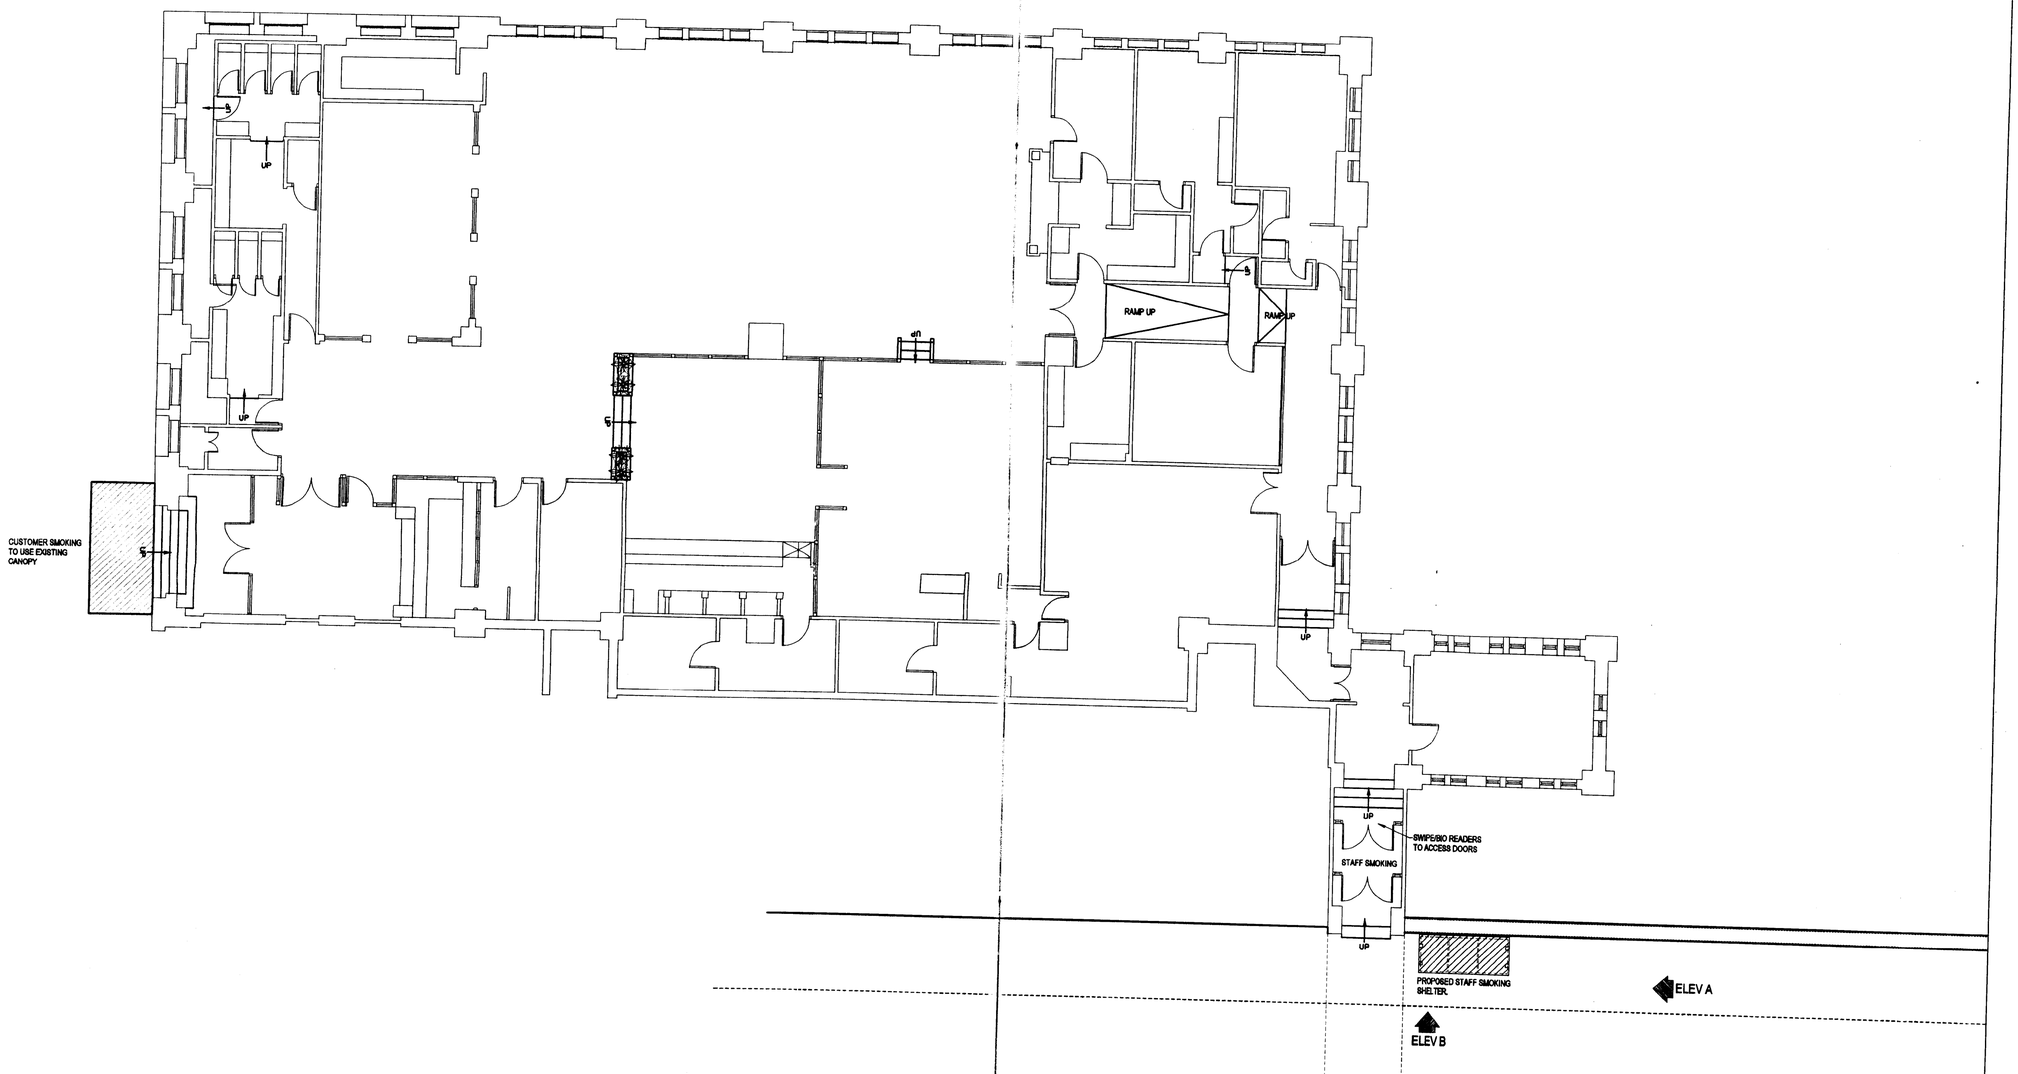

NOTES:

1. DO NOT SCALE
2. DRAWINGS TO BE READ IN CONJUNCTION WITH ALL SERVICES AND STRUCTURAL ENGINEERS DRAWINGS & SPECIFICATIONS.
3. © COPYRIGHT. DRAWINGS NOT TO BE REPRODUCED OR USED WITHOUT PRIOR WRITTEN CONSENT.

FINAL DESIGN

REF	DATE	REVISION	DRAWN	CHECKED
FD	19/7/07	FINAL DESIGN	GT	HS
A	03/6/07	Staff smoking shelter added.	mat	HS

DRAWING
PROPOSED SMOKING SHELTER

PROJECT
EXCALIBUR BUILDING MANCHESTER

CLIENT
RANK GAMING DIVISION

SCALE	DATE	DRAWN BY	CHECKED BY
1:100@A1	NOV 06	OP	HS

DRG NO
261026/5003-1

REV
FD

FILE REFERENCE:
O:\Data\Jobs\Team102\261026\Drawings\Ridge CAD\Final Design 1st Capture\DOC_5003-1.dwg
XREF FILE REFERENCE:

RIDGE
THE COWYARDS
BLENHEIM PARK
OXFORD ROAD
WOODSTOCK, OX20 1QR
TEL: 01993 815000
FAX: 01993 815001
www.ridge.co.uk
Also at Reading, Bristol, London and Leicester