
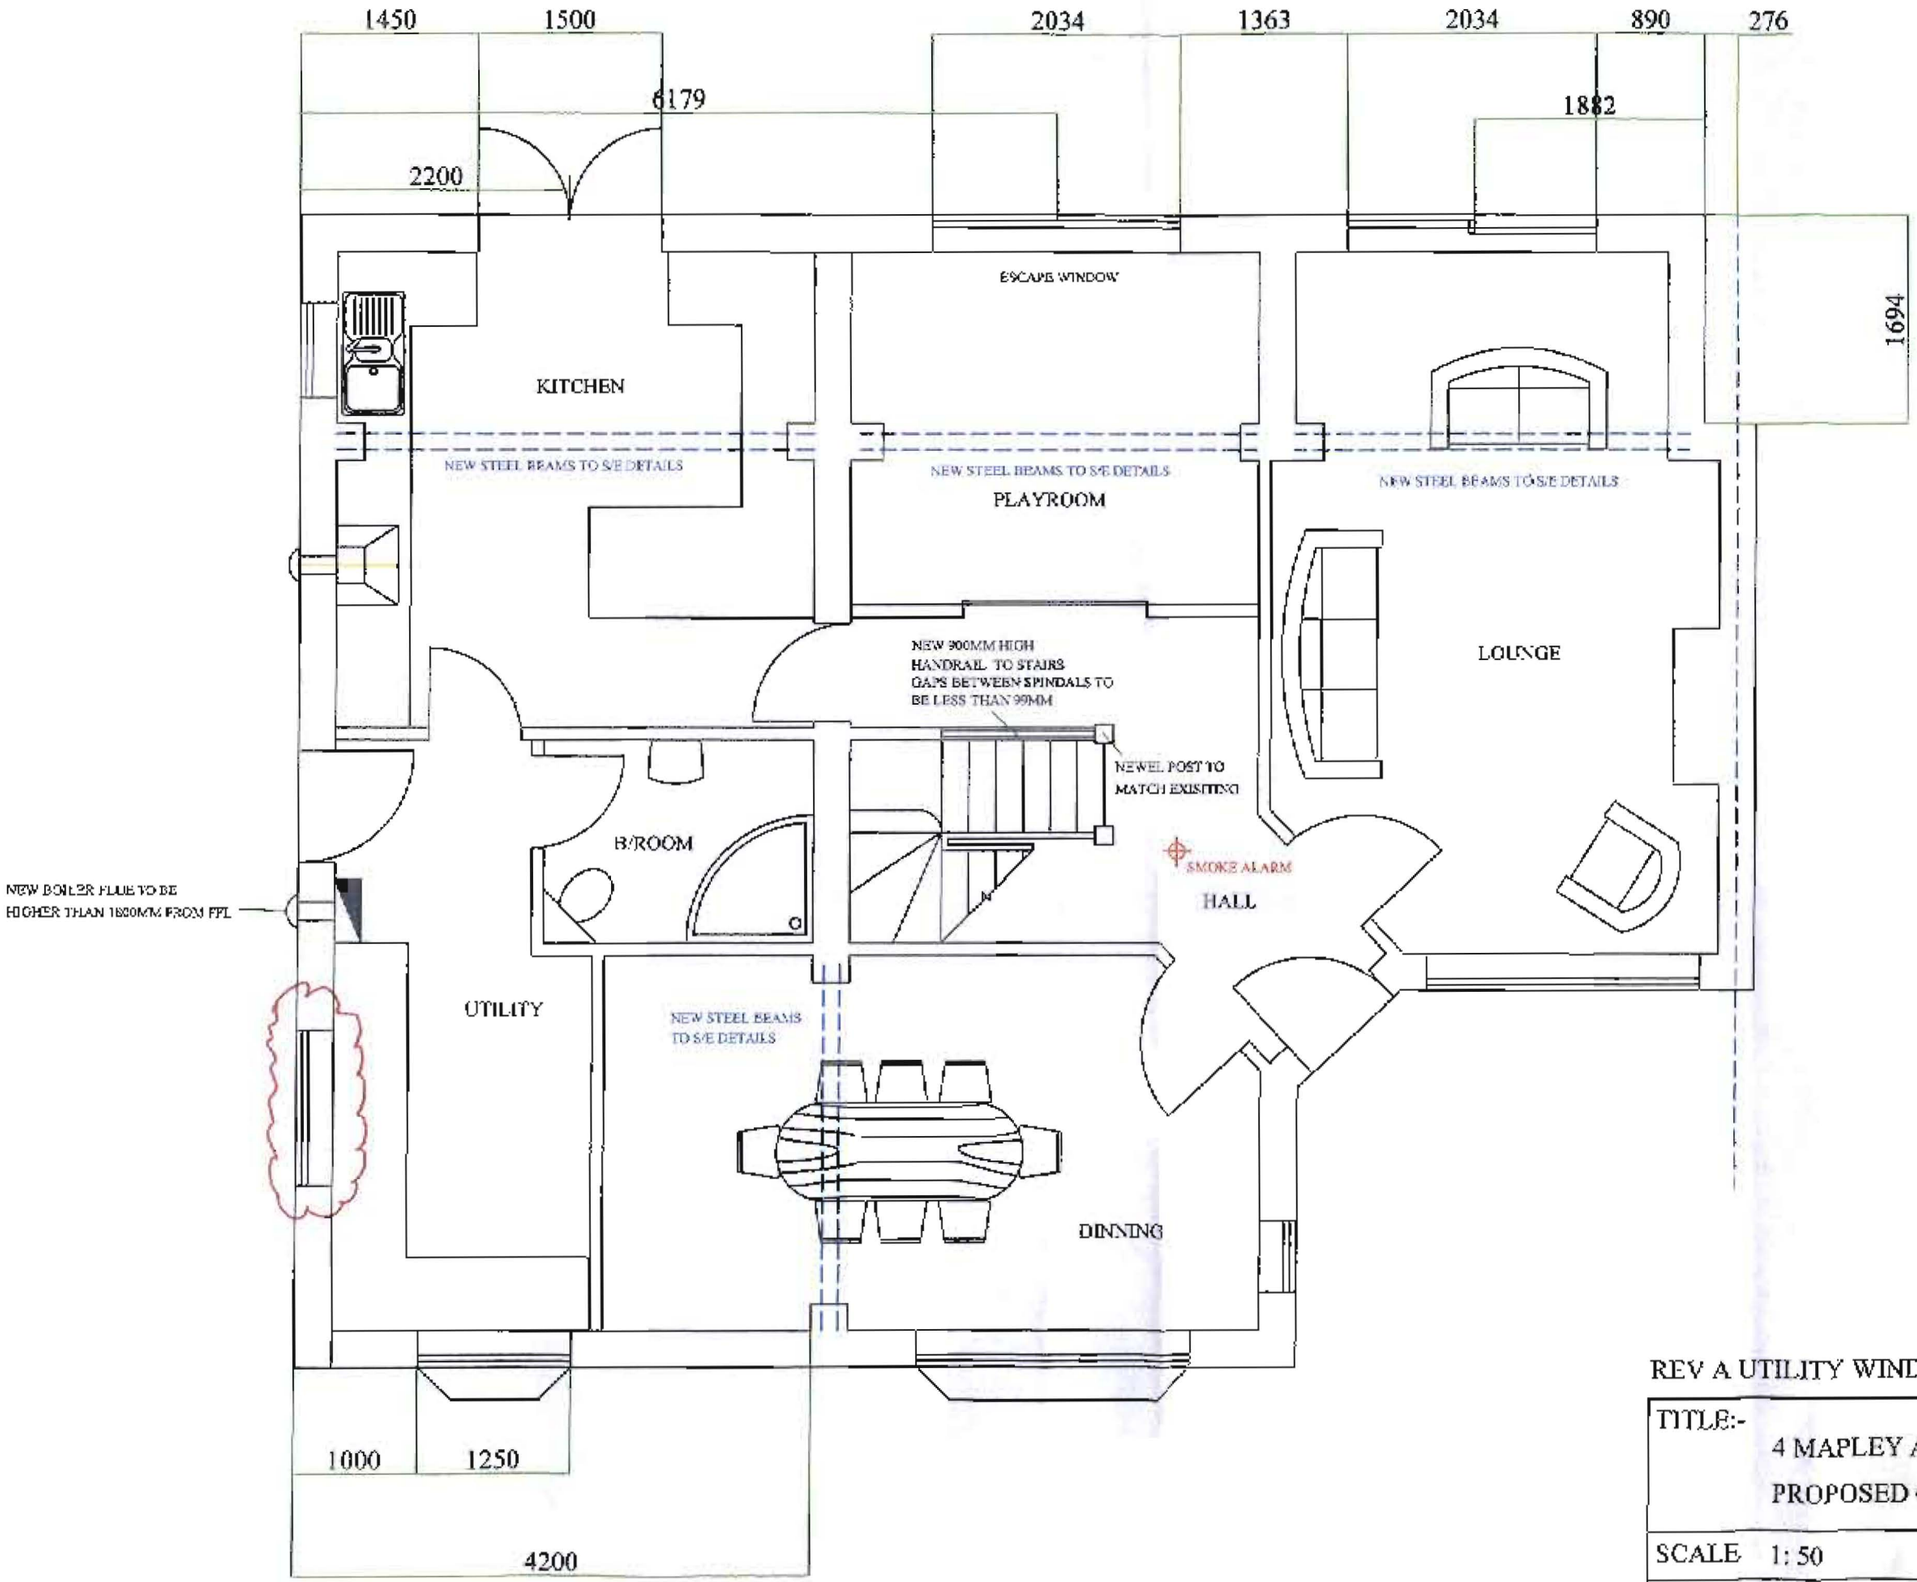


REV A UTILITY WINDOW ADDED

TITLE:-	4 MAPLEY AVENUE, NORTHENDEN PROPOSED GROUND FLOOR	
SCALE	1: 50	DRG.NO.
DATE	MARCH 2008	032008/3A

PLANNING
ACK'D
REPLIED
RECD 27 JUN 2008
M
M
M
FOR ACTION

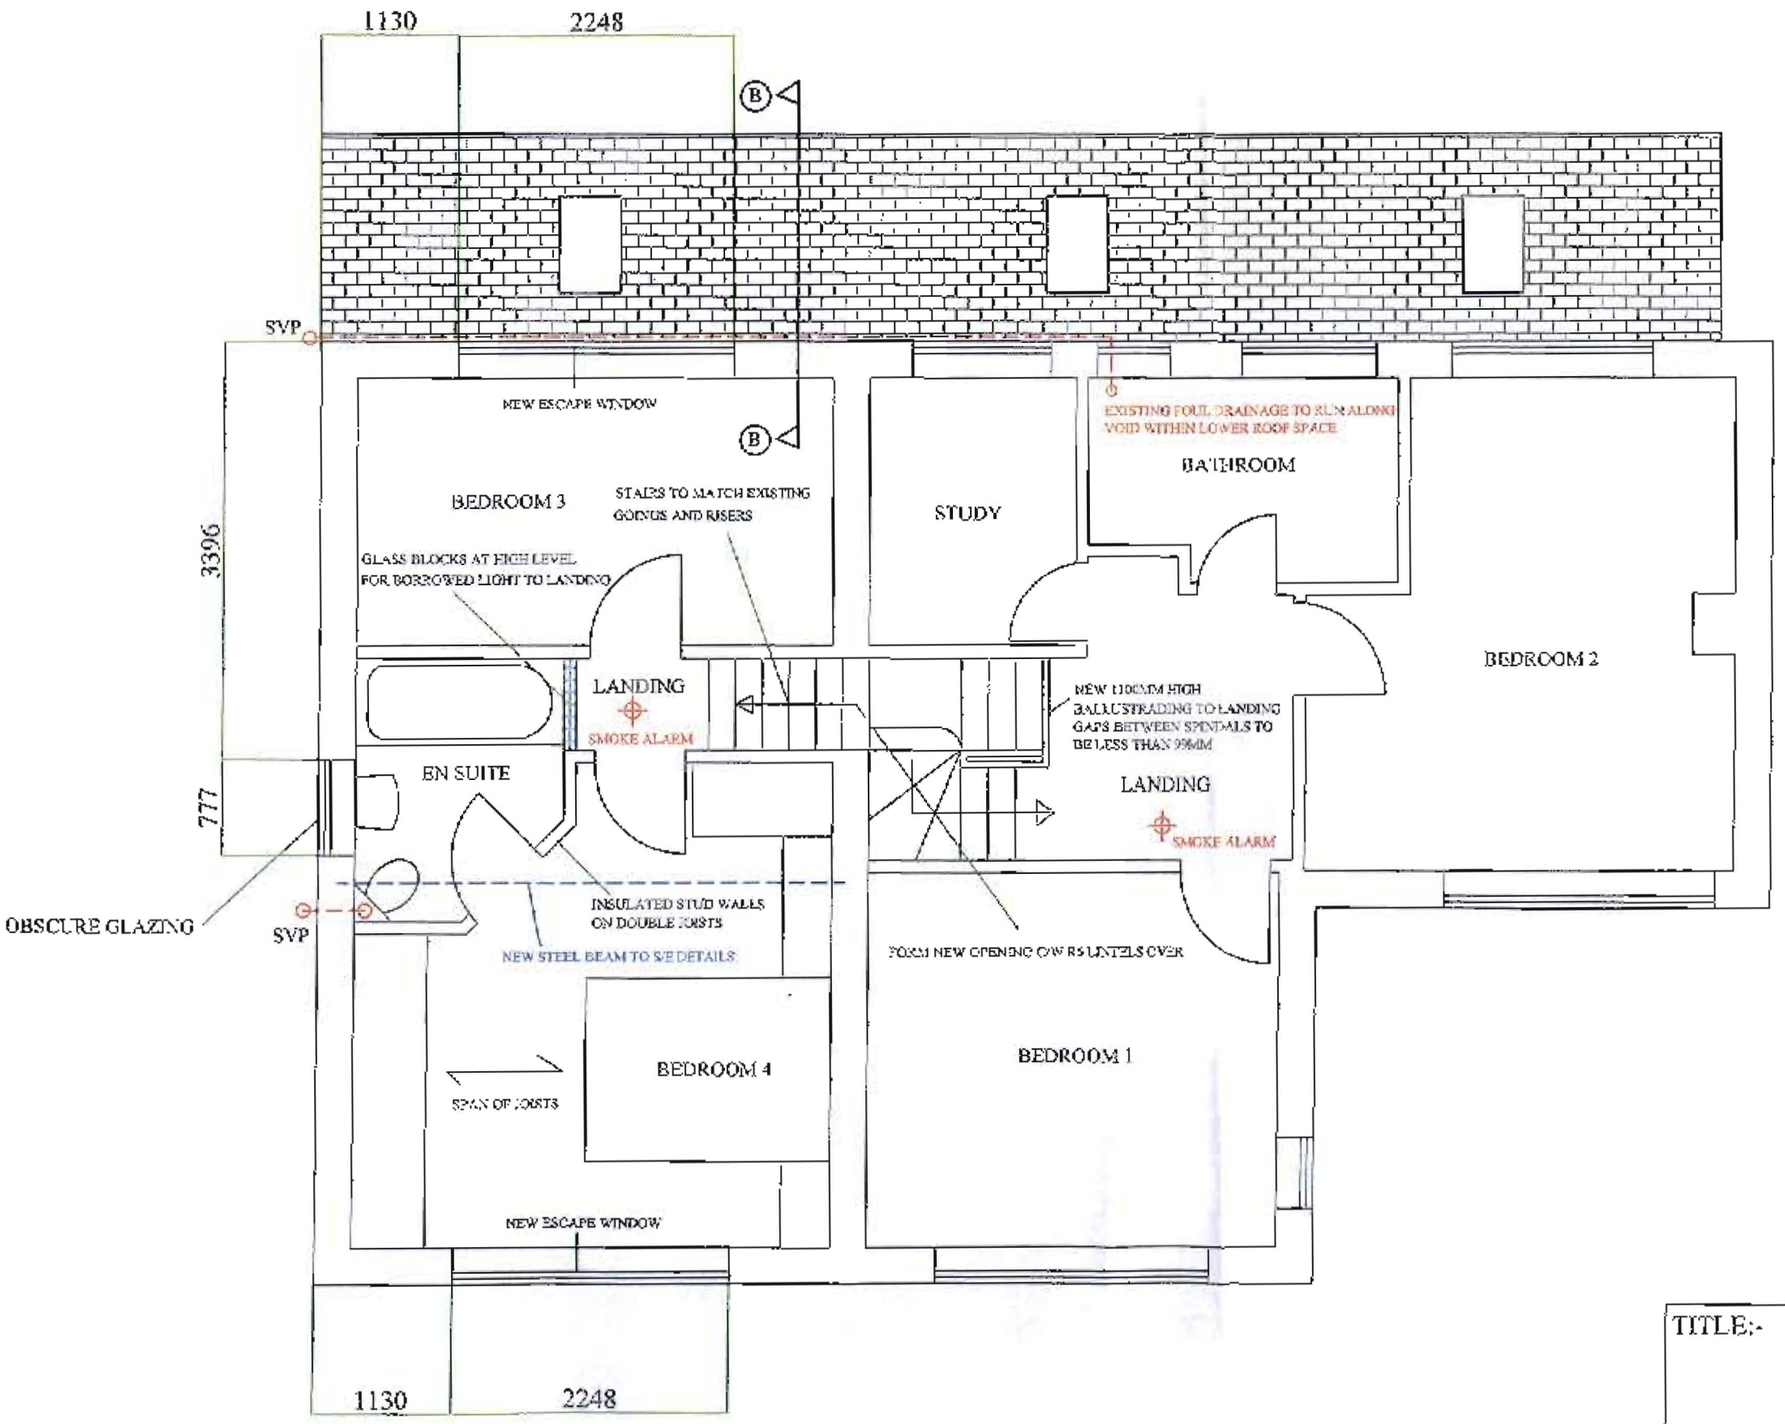

PLANNING
RECD 27 JUN 2008

TITLE:- 4 MAPLEY AVENUE, NORTHENDEN PROPOSED FIRST FLOOR	
SCALE 1: 50	DRG.NO. 032008/4
DATE MARCH 2008	