Client:
MANCHESTER CITY COUNCIL
CORPORATE TECHNICAL SERVICES

Project:
CLAYTON PARK

Drawing Title:
PROVISION of FENCING TO OUTBUILDINGS AND YARD.

Drawn:	BA	NOT TO SCALE	
Checked:		Date:	10.03
Project No:		Drawing No: 002	Rev No:

PROPOSED 2.5m HIGH FENCE TO REAR & SIDE ELEVATIONS of YARD AREA.

BRICK STORE

YARD AREA

OUTBUILDINGS

PITCHED SLATE ROOF

FLAT ROOF AREA.

PITCHED SLATE ROOF

PITCHED SLATE ROOF TO CLAYTON HALL

PROPOSED 2m HIGH FENCE c/w DOUBLE GATE

RECEIVED
20 MAR 2015

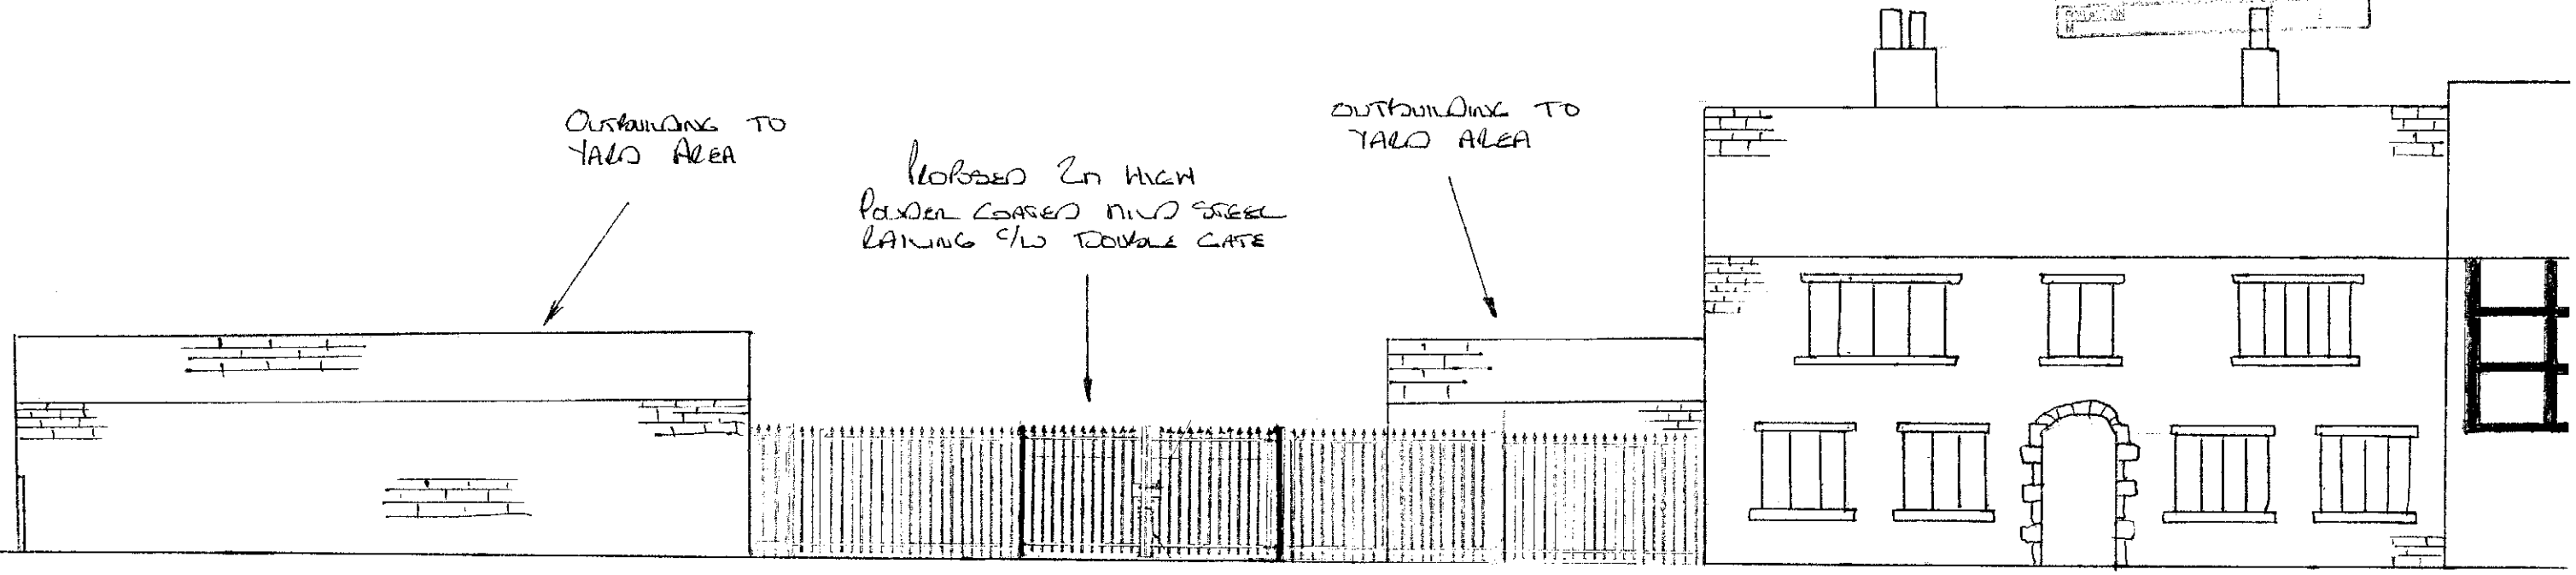

CLAYTON HALL

Client:
MANCHESTER CITY COUNCIL
CORPORATE TECHNICAL SERVICES

Project:
CLAYTON PARK

Drawing Title:
PROVISION OF FENCING TO OUTBUILDINGS AND YARD.

Drawn:	BA	Scale:	NTS
Checked:		Date:	19.0

Project No:

Drawing No:
CC

Rev