References: 0645.dwg

NOTES
DO NOT SCALE FROM DRAWING

There are to be no changes to exiting elevations, sign height and width to remain the same, sign to display, "LOVE LUNCH".

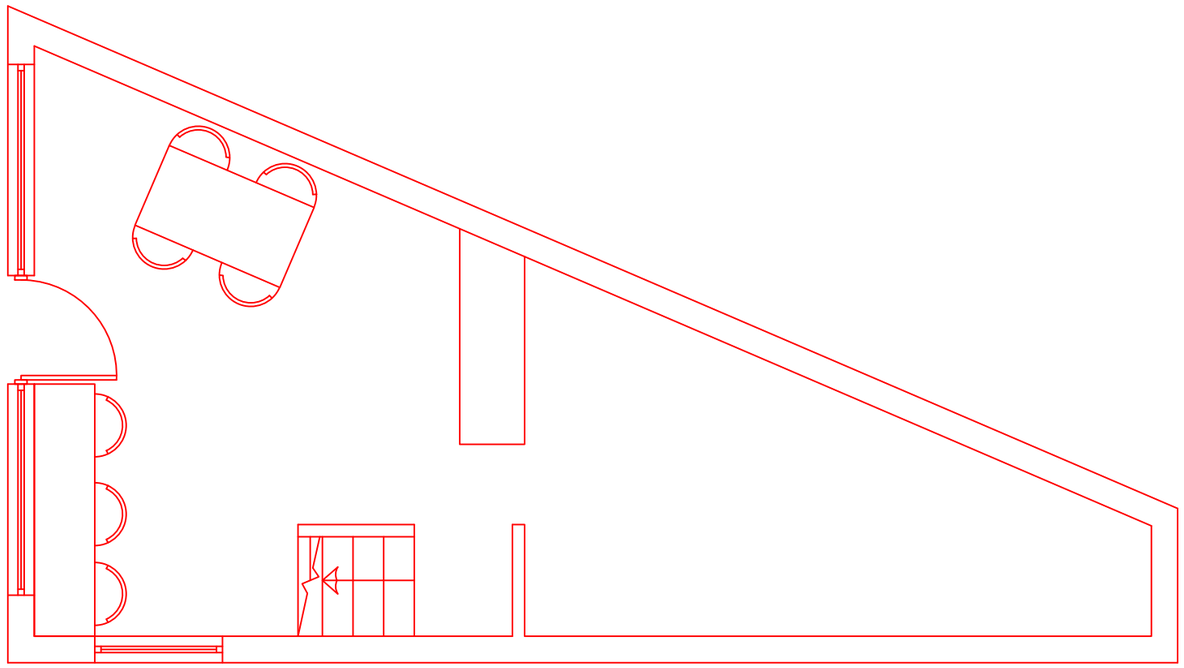

PROPOSED GROUND FLOOR PLAN
SCALE 1:50

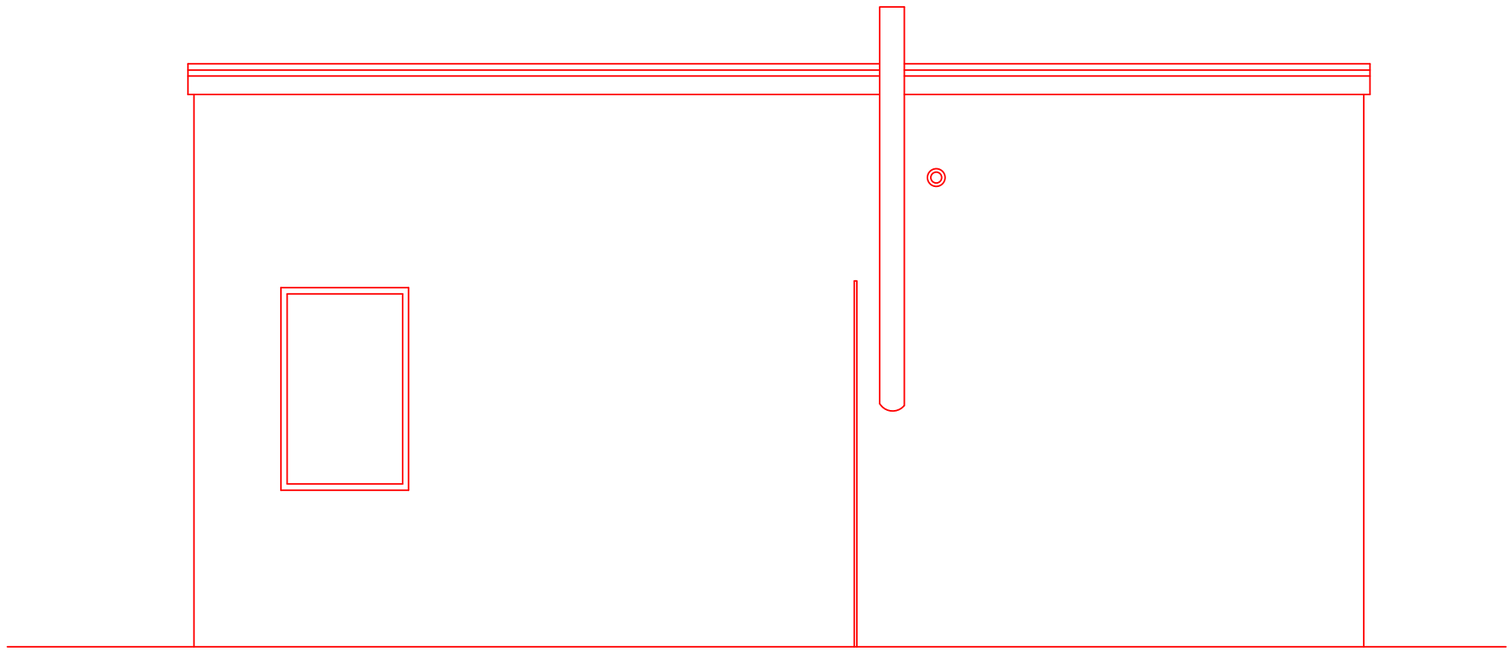

PROPOSED SIDE ELEVATION
SCALE 1:50

D.A.J DESIGN SERVICES
01733 232181, 07868779845
danes_onit@hotmail.com

TITLE: Change of use to be carried out at
93 Moston Lane
New Mosten
M403GP
For Mr R Love

SCALE: 1:50	**DATE:** November 2012
DRAWN: DAJ	**SHEET:** PROP
REVISION:	