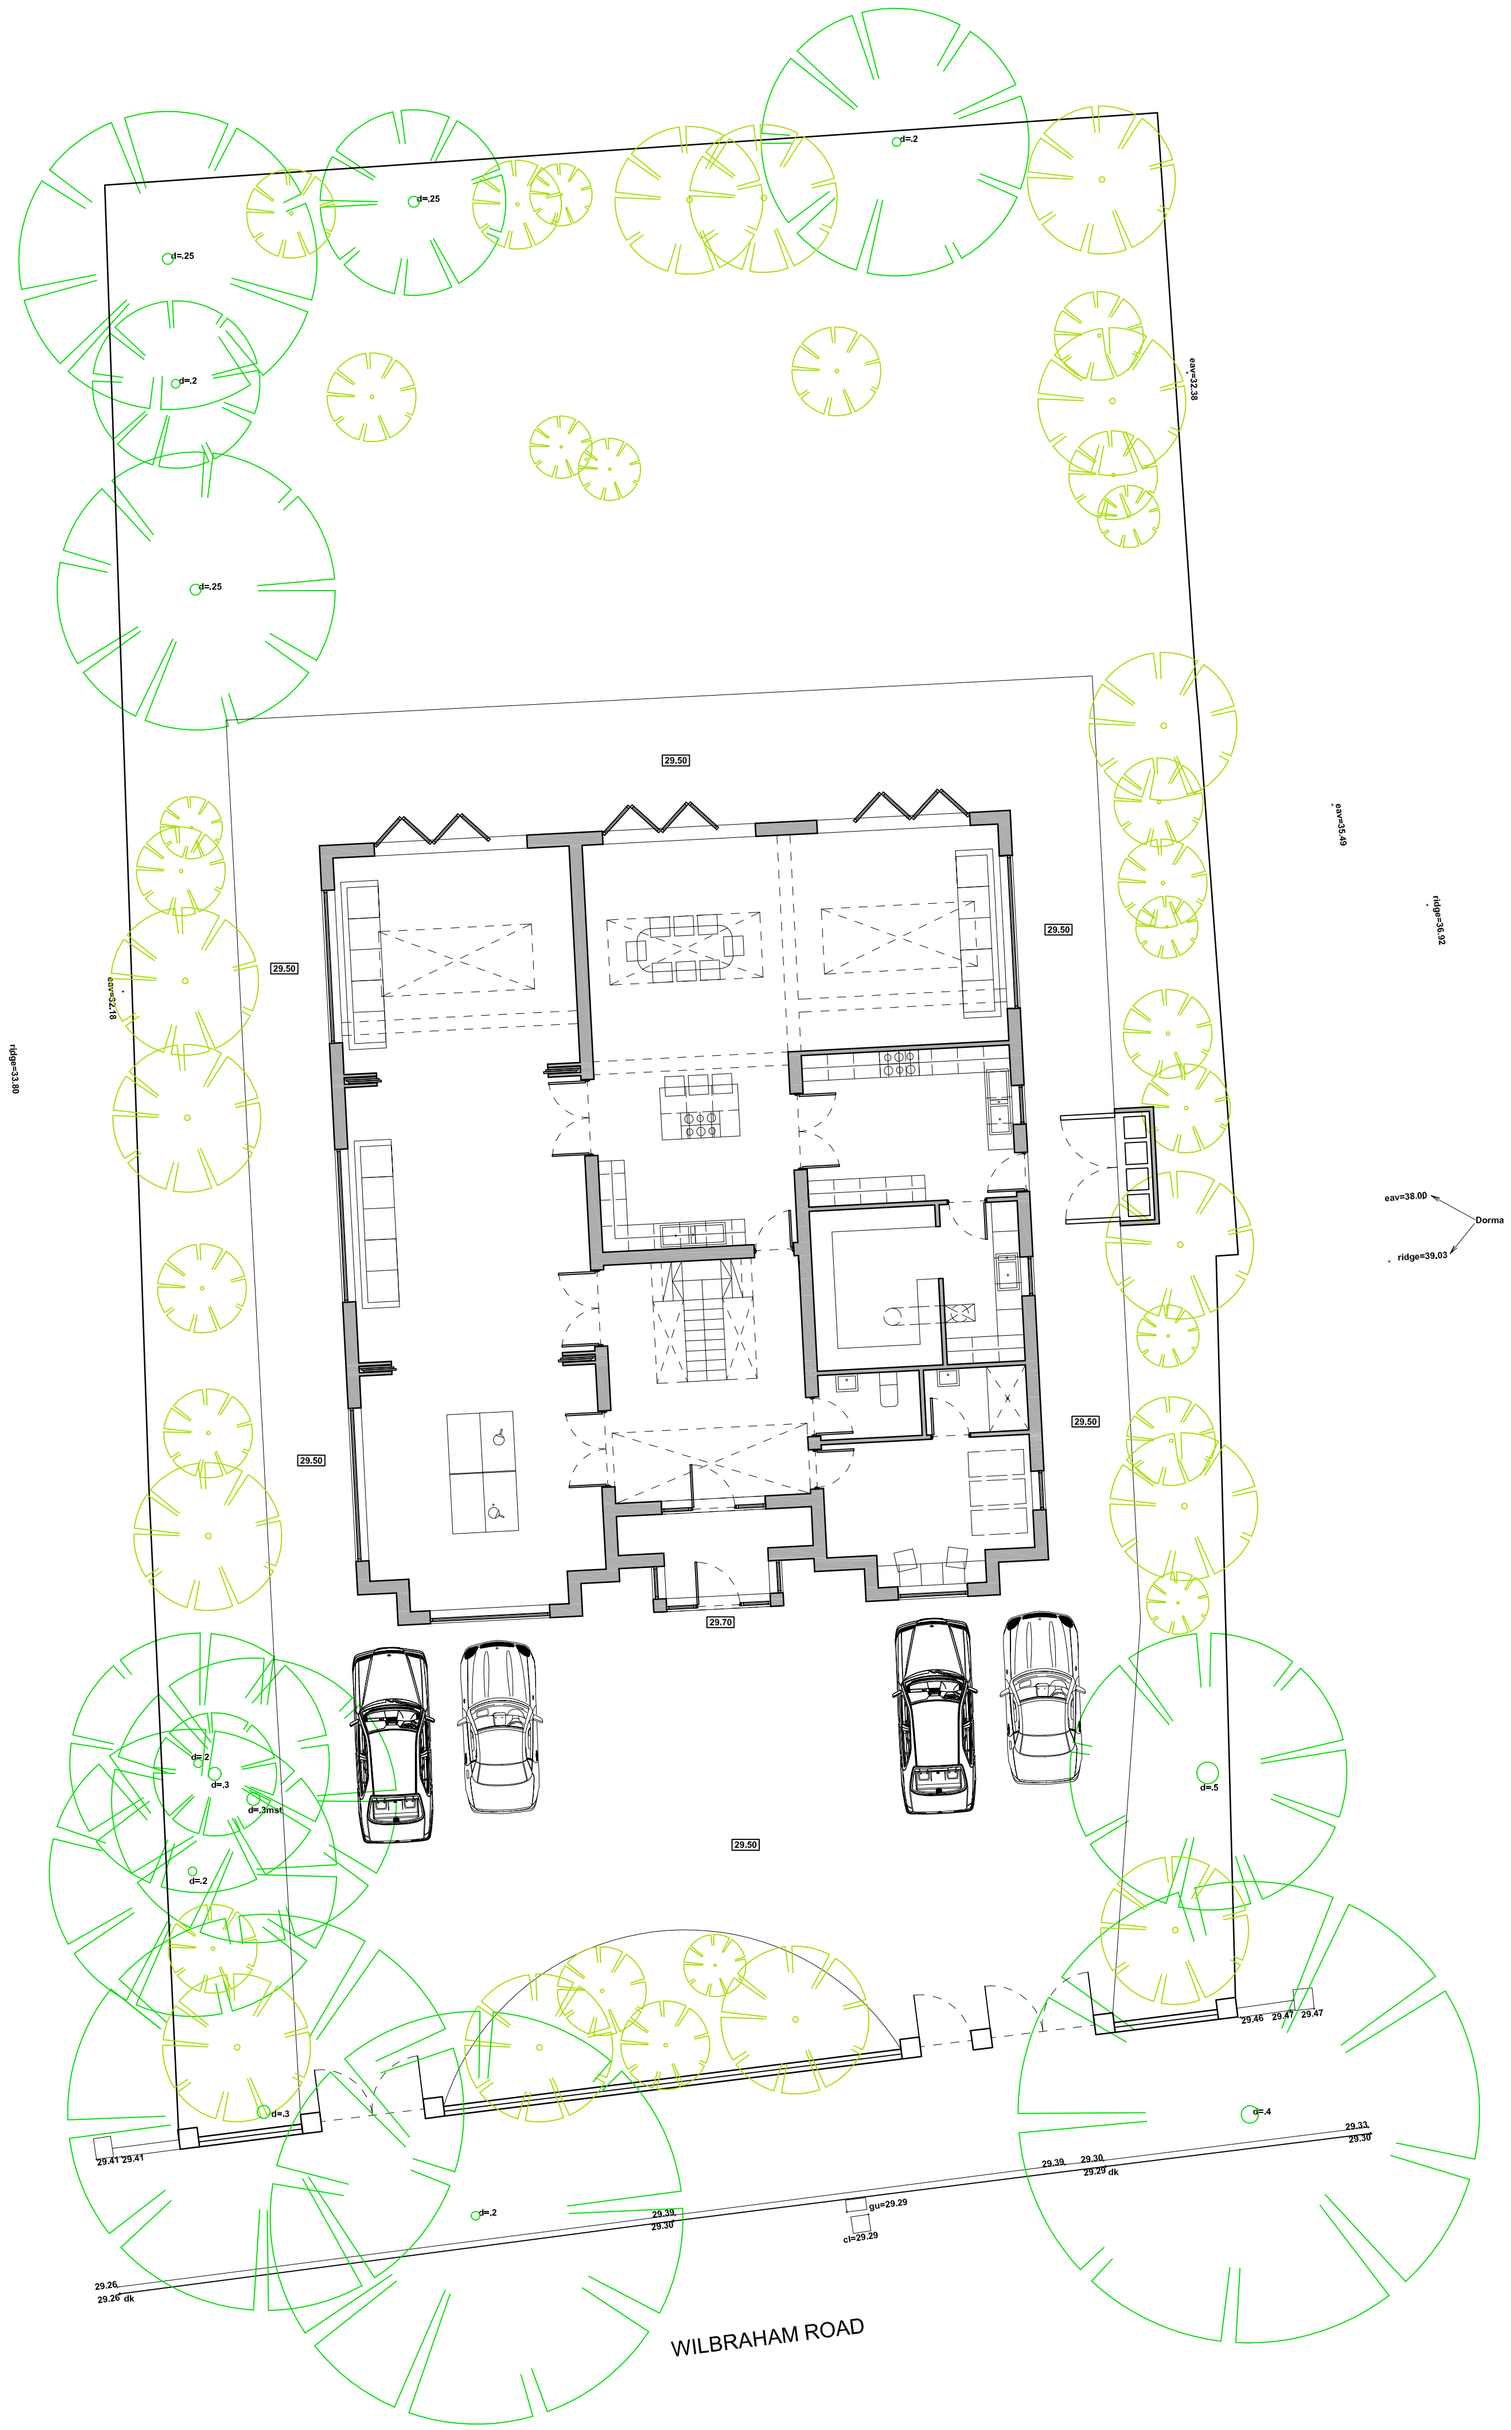

PROPOSED SITE PLAN

North

0 10m

It is the Contractor's responsibility to report any inconsistencies on this drawing, or between drawings, to the Design consultant and to request clarification and instruction before proceeding.
This drawing and design is the copyright of VISION and may not be reproduced in any form whatsoever without prior express or written consent.

KEY / LEGEND:

- DEMOLITION
- EXISTING BUILDING
- EXISTING LANDSCAPING / VEGETATION
- 29.44 EXISTING LEVELS
- PROPOSED BUILDING
- PROPOSED LANDSCAPING / VEGETATION
- 29.50 PROPOSED LEVELS

Rev	Date	In'l	Description
A	22.07.13	DB	PLANNING APPLICATION

Vision Architectural Consultancy
T: 0161 456 3389
M: 0782 555 6071
E: info@vision-architecture.co.uk
W: www.vision-architecture.co.uk

PROJECT

No372 WILBRAHAM ROAD, MANCHESTER

TITLE

PROPOSED SITE PLAN

DRAWING STATUS

☐ FEASIBILITY ■ PLANNING ☐ CONTRACT
☐ TENDER ☐ BUILDING CONTROL ☐ AS BUILT

SCALE	CONTRACT	DRWG No.	REV
1:100 @ A1 1:200 @ A3	VA1234	(10).001	A

PROPOSED GROUND FLOOR PLAN

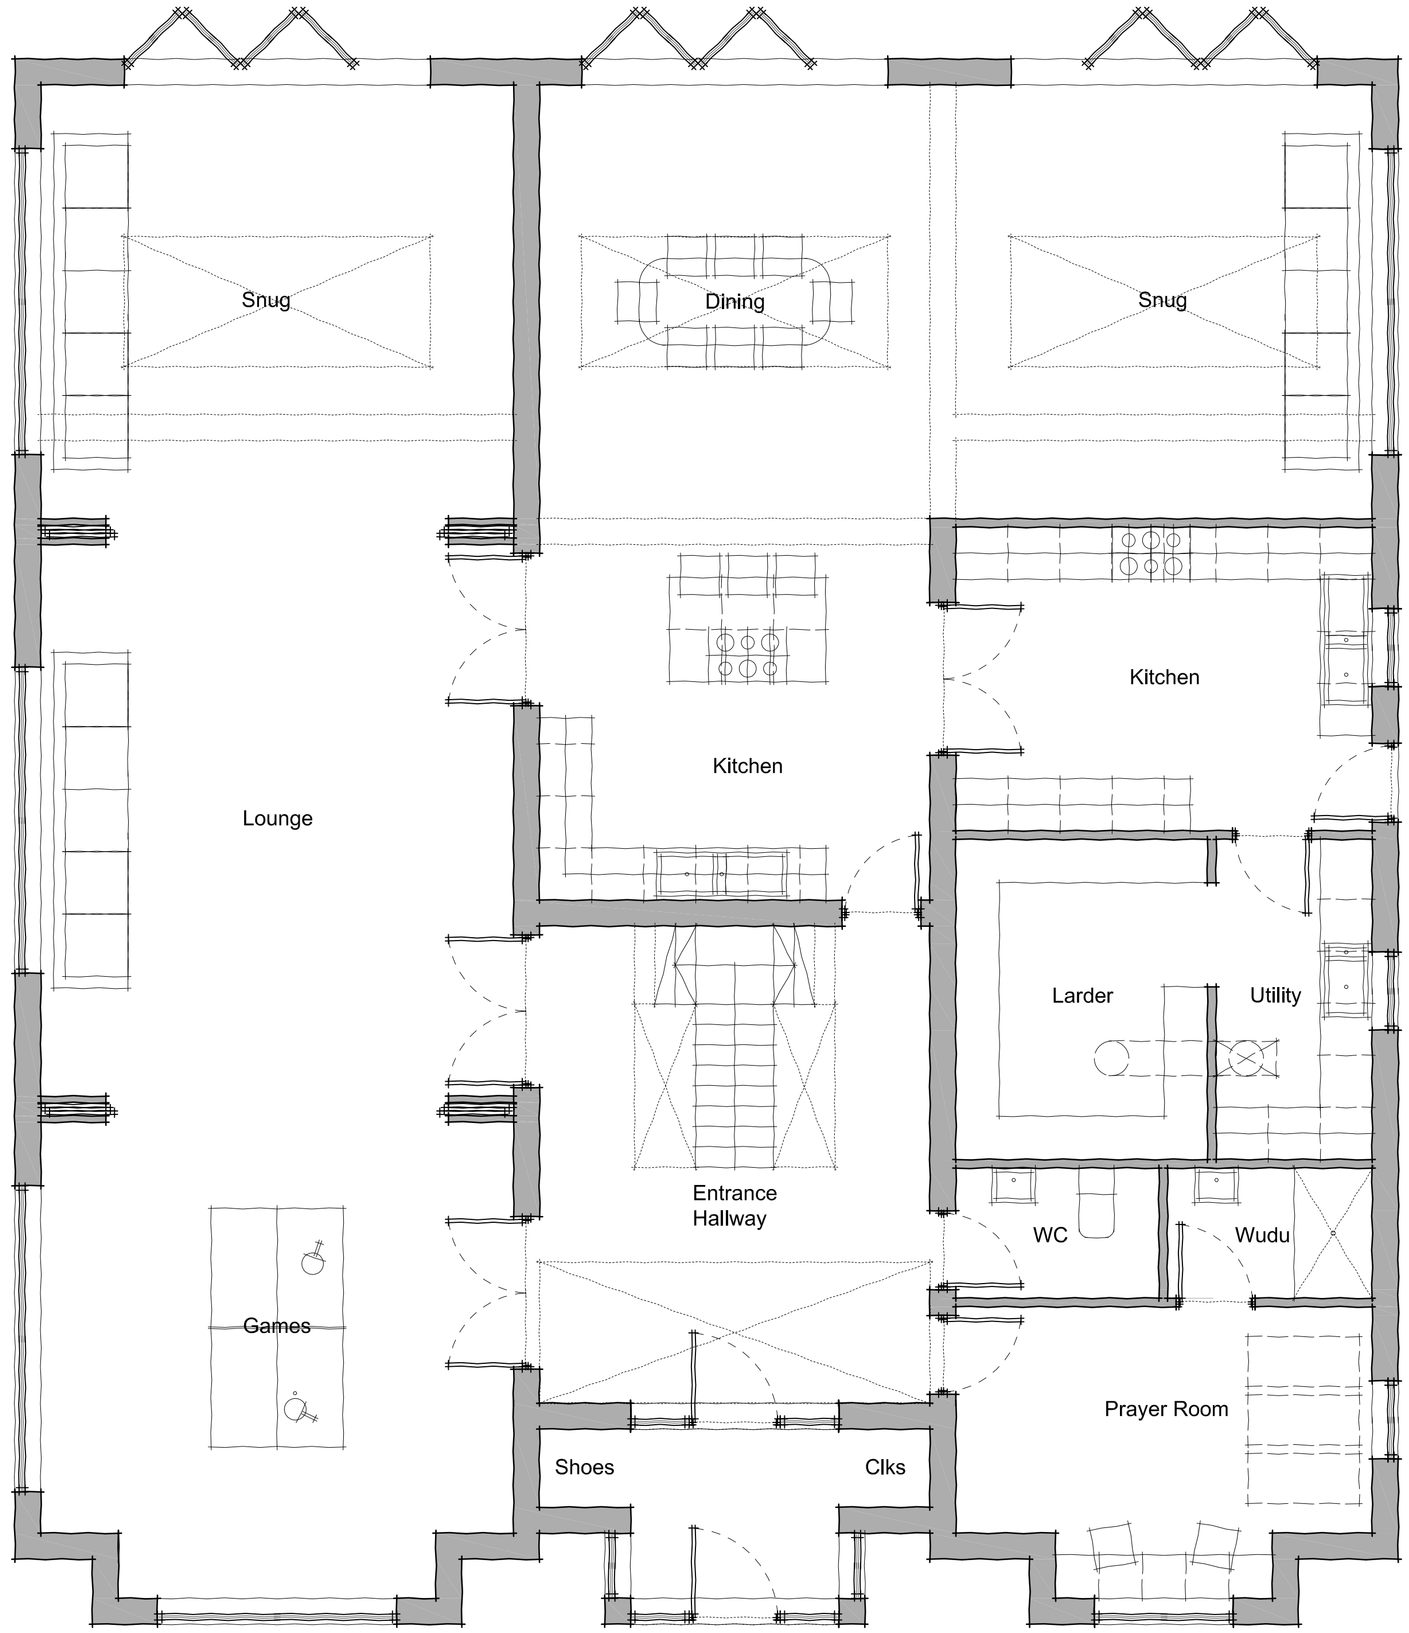

North

0 5m

It is the Contractor's responsibility to report any inconsistencies on this drawing, or between drawings, to the Design consultant and to request clarification and instruction before proceeding.
This drawing and design is the copyright of VISION and may not be reproduced in any form whatsoever without prior express or written consent.

KEY / LEGEND:

Rev	Date	In'l	Description
A	22.07.13	DB	PLANNING APPLICATION

Vision Architectural Consultancy
T: 0161 456 3389
M: 0782 555 6071
E: info@vision-architecture.co.uk
W: www.vision-architecture.co.uk

PROJECT

No372 WILBRAHAM ROAD,
MANCHESTER

TITLE

PROPOSED GROUND FLOOR PLAN

DRAWING STATUS

☐ FEASIBILITY ■ PLANNING ☐ CONTRACT
☐ TENDER ☐ BUILDING CONTROL ☐ AS BUILT

SCALE	CONTRACT	DRWG No.	REV
1:50 @ A1 1:100 @ A3	VA1234	(10).002	A

It is the Contractor's responsibility to report any inconsistencies on this drawing, or between drawings, to the Design consultant and to request clarification and instruction before proceeding.
This drawing and design is the copyright of VISION and may not be reproduced in any form whatsoever without prior express or written consent.

KEY / LEGEND:

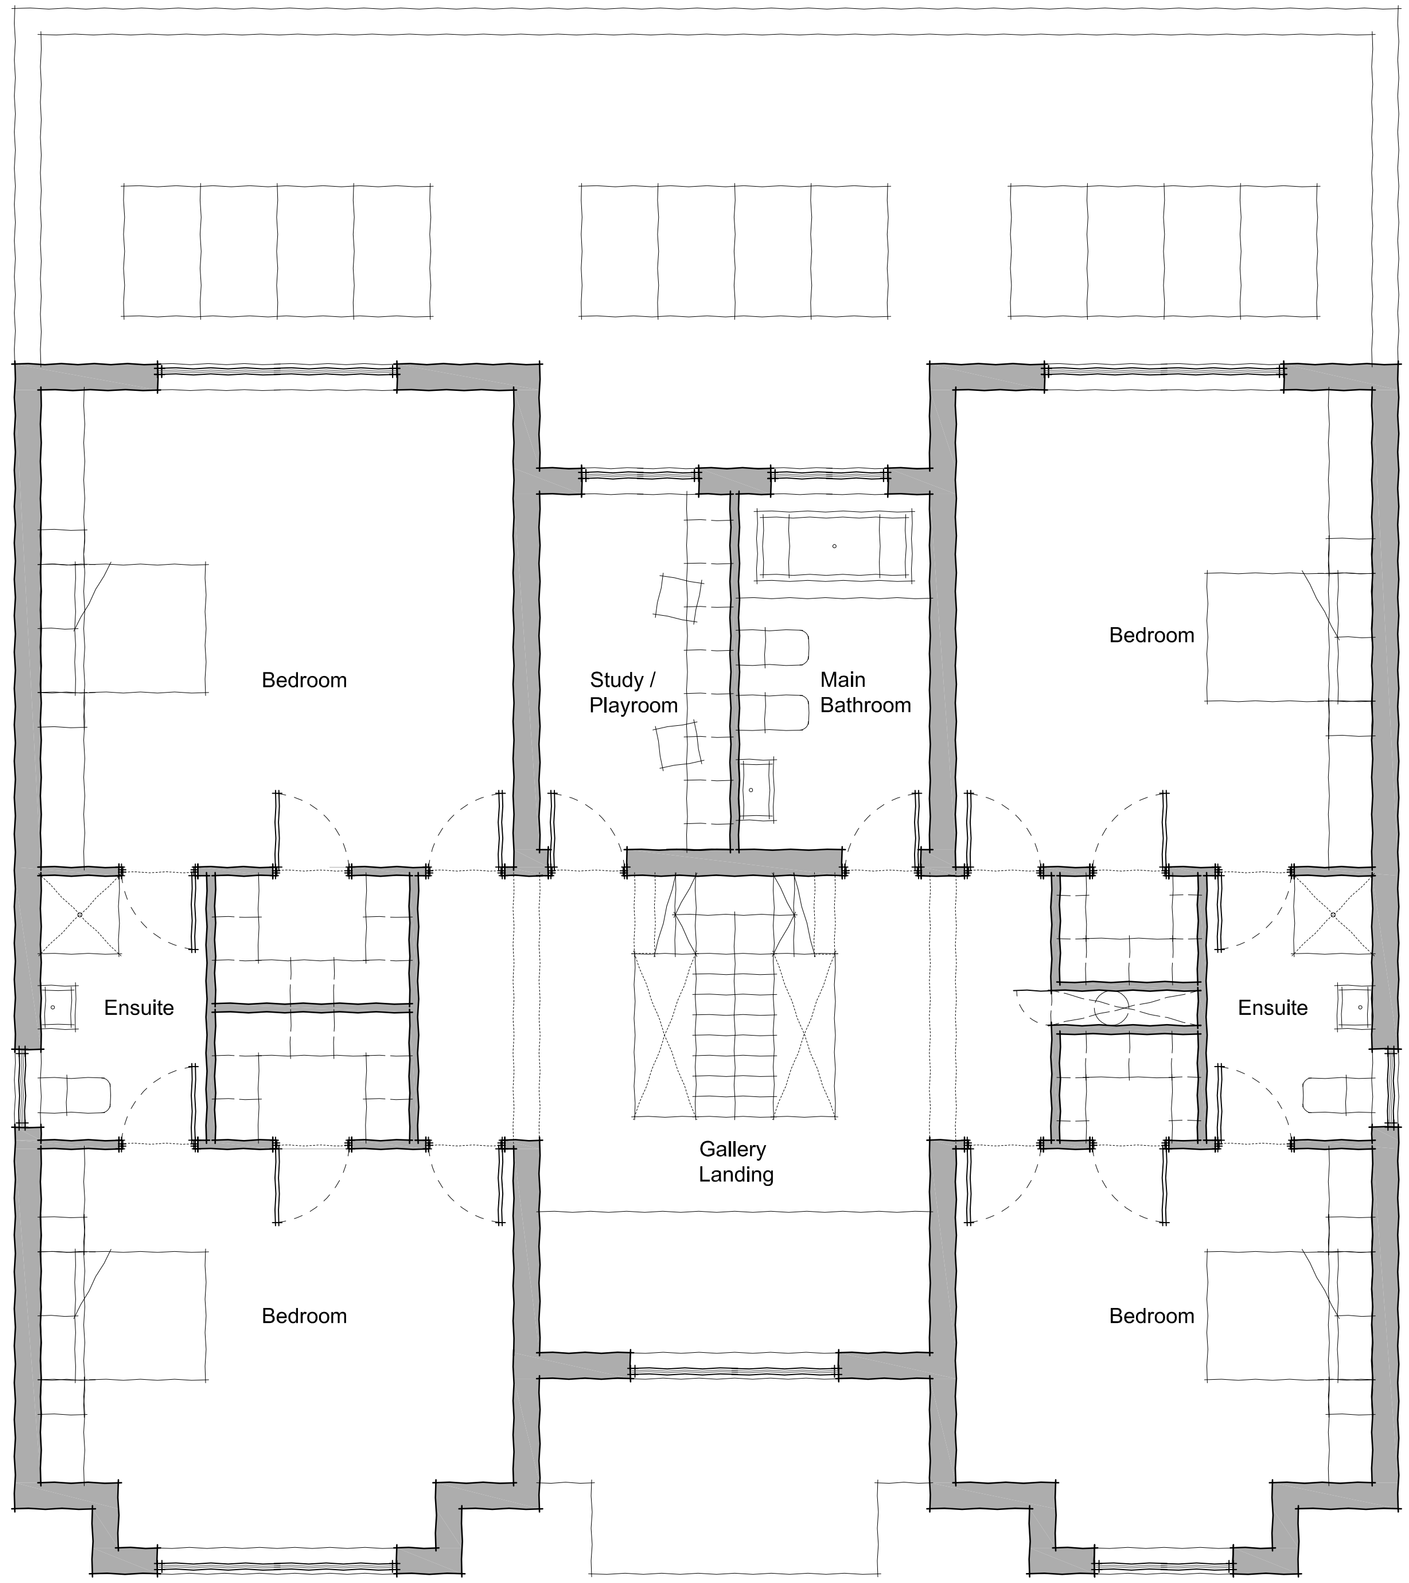

PROPOSED FIRST FLOOR PLAN

North

0 5m

Rev	Date	In'l	Description
A	22.07.13	DB	PLANNING APPLICATION

Vision Architectural Consultancy
T: 0161 456 3389
M: 0782 555 6071
E: info@vision-architecture.co.uk
W: www.vision-architecture.co.uk

PROJECT

No372 WILBRAHAM ROAD,
MANCHESTER

TITLE

PROPOSED FIRST FLOOR PLAN

DRAWING STATUS

☐ FEASIBILITY ■ PLANNING ☐ CONTRACT
☐ TENDER ☐ BUILDING CONTROL ☐ AS BUILT

SCALE	CONTRACT	DRWG No.	REV
1:50 @ A1 1:100 @ A3	VA1234	(10).003	A

It is the Contractor's responsibility to report any inconsistencies on this drawing, or between drawings, to the Design consultant and to request clarification and instruction before proceeding.
This drawing and design is the copyright of VISION and may not be reproduced in any form whatsoever without prior express or written consent.

KEY / LEGEND:

PROPOSED SECOND FLOOR PLAN

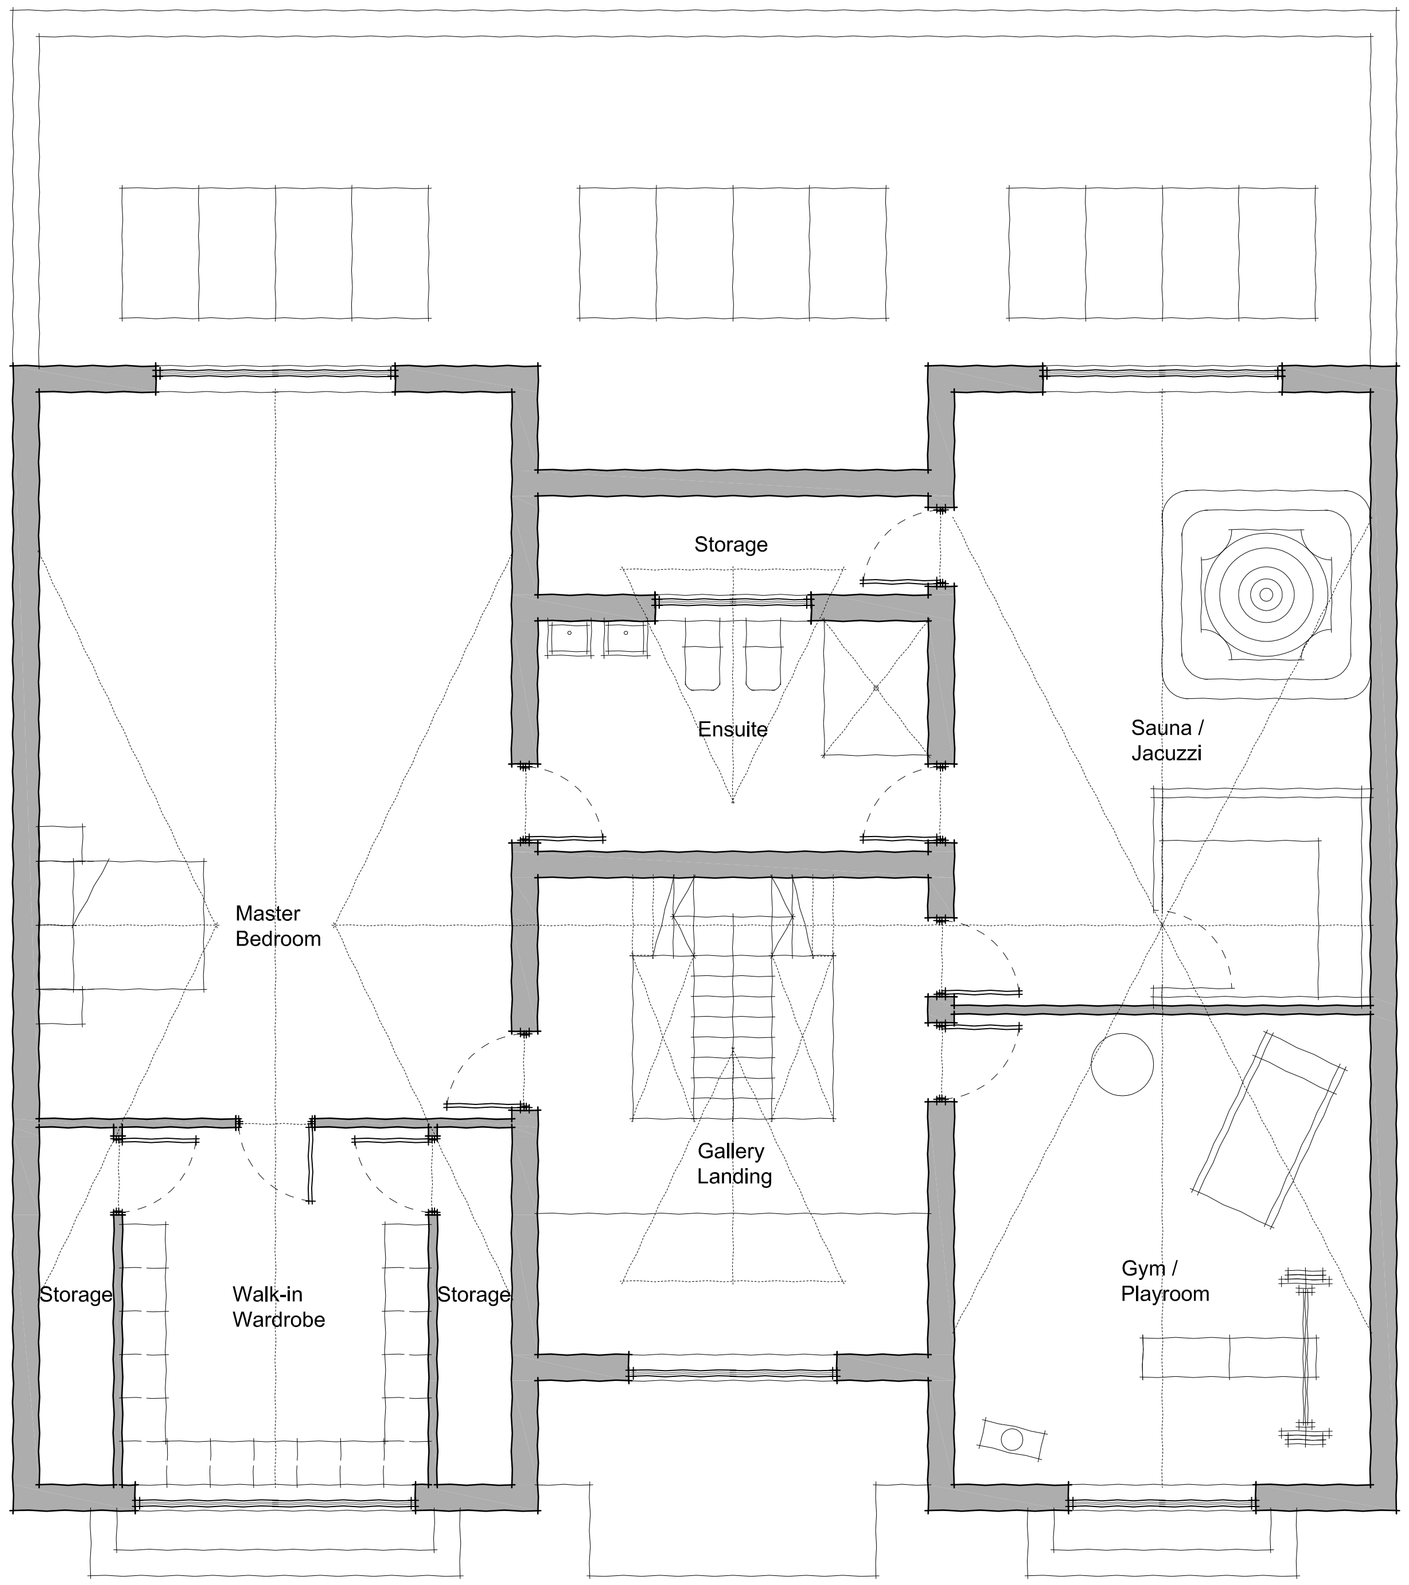



Rev	Date	In'l	Description
A	22.07.13	DB	PLANNING APPLICATION

Vision Architectural Consultancy
T: 0161 456 3389
M: 0782 555 6071
E: info@vision-architecture.co.uk
W: www.vision-architecture.co.uk

PROJECT

No372 WILBRAHAM ROAD,
MANCHESTER

TITLE

PROPOSED SECOND FLOOR PLAN

DRAWING STATUS

☐ FEASIBILITY ■ PLANNING ☐ CONTRACT
☐ TENDER ☐ BUILDING CONTROL ☐ AS BUILT

SCALE	CONTRACT	DRWG No.	REV
1:50 @ A1 1:100 @ A3	VA1234	(10).004	A

It is the Contractor's responsibility to report any inconsistencies on this drawing, or between drawings, to the Design consultant and to request clarification and instruction before proceeding.
This drawing and design is the copyright of VISION and may not be reproduced in any form whatsoever without prior express or written consent.

KEY / LEGEND:

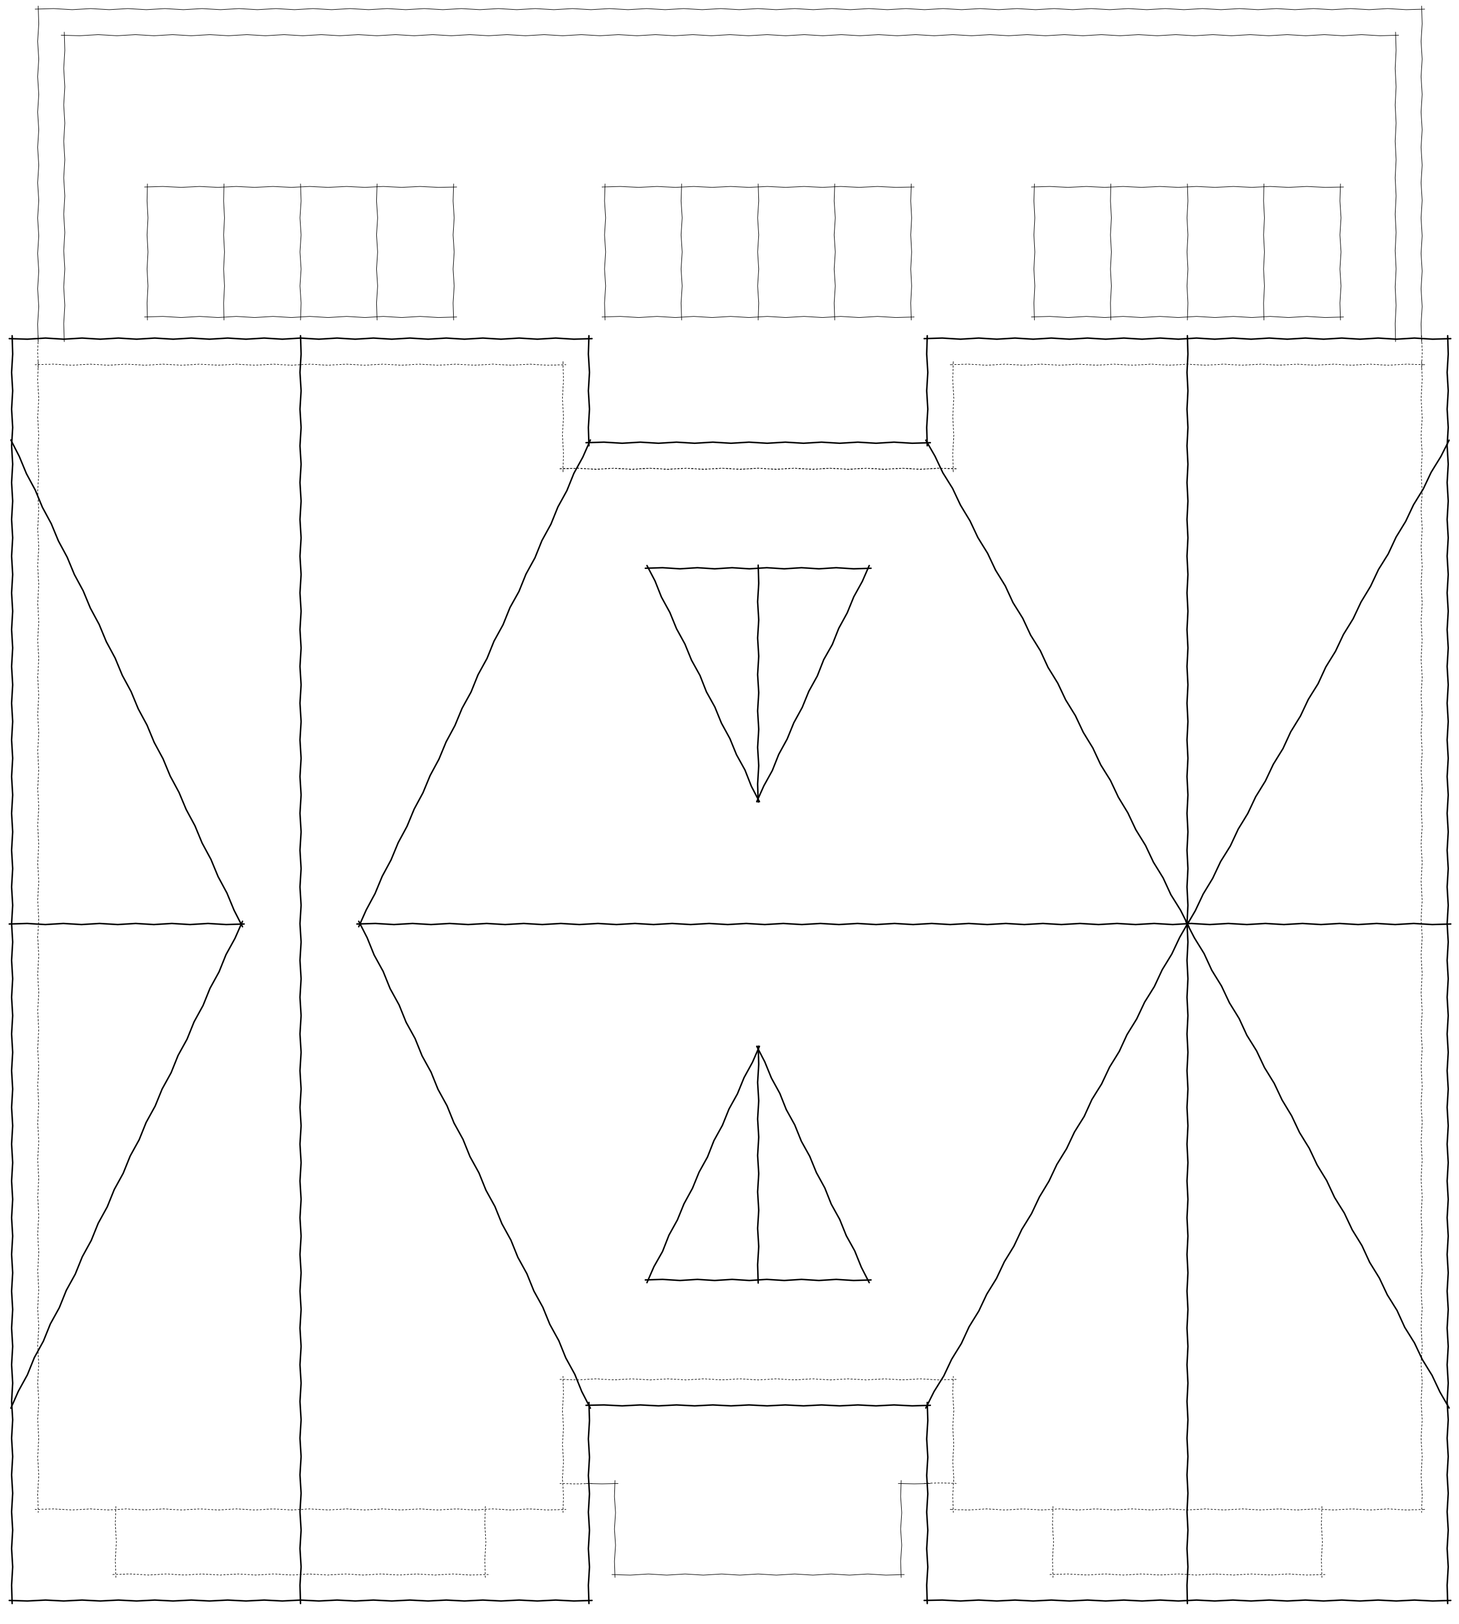

PROPOSED ROOF PLAN

North

0 5m

Rev	Date	In'l	Description
A	22.07.13	DB	PLANNING APPLICATION

Vision Architectural Consultancy
T: 0161 456 3389
M: 0782 555 6071
E: info@vision-architecture.co.uk
W: www.vision-architecture.co.uk

PROJECT

No372 WILBRAHAM ROAD,
MANCHESTER

TITLE

PROPOSED ROOF PLAN

DRAWING STATUS

☐ FEASIBILITY ■ PLANNING ☐ CONTRACT
☐ TENDER ☐ BUILDING CONTROL ☐ AS BUILT

SCALE	CONTRACT	DRWG No.	REV
1:50 @ A1 1:100 @ A3	VA1234	(10).005	A