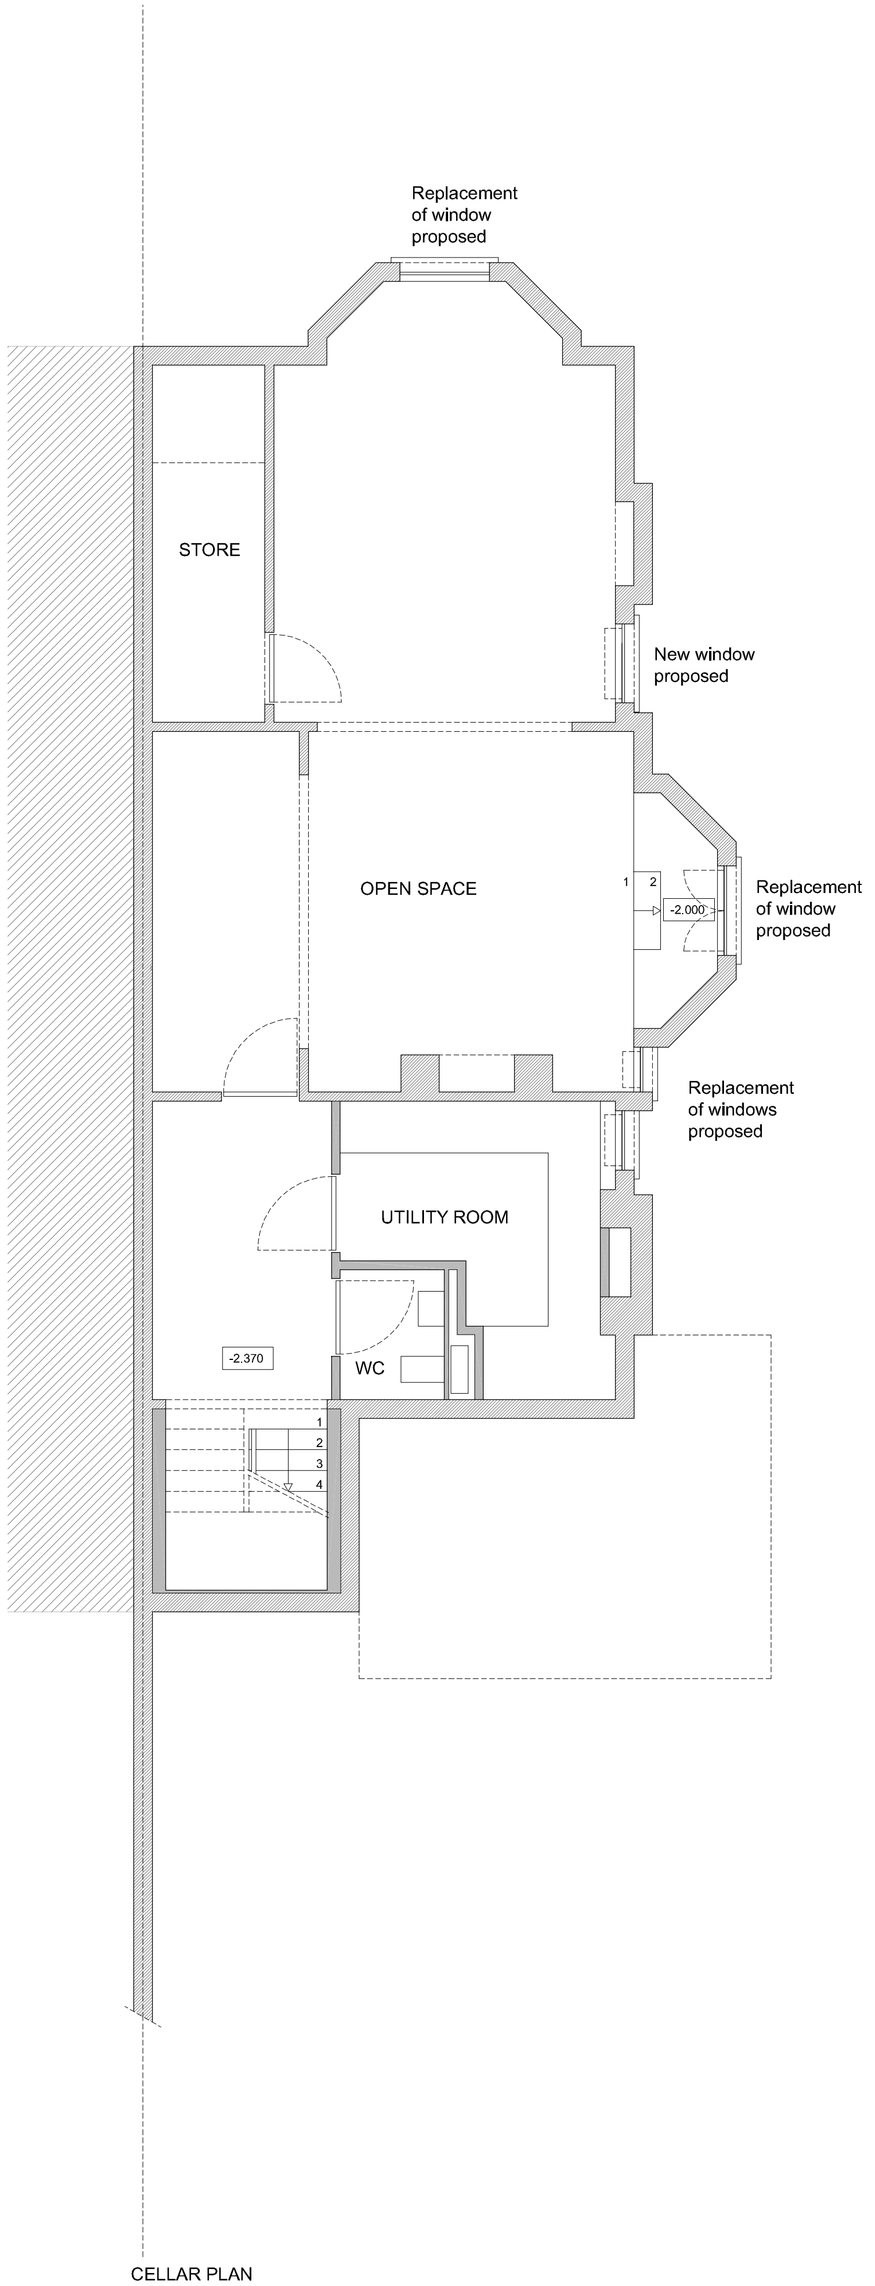

CELLAR PLAN

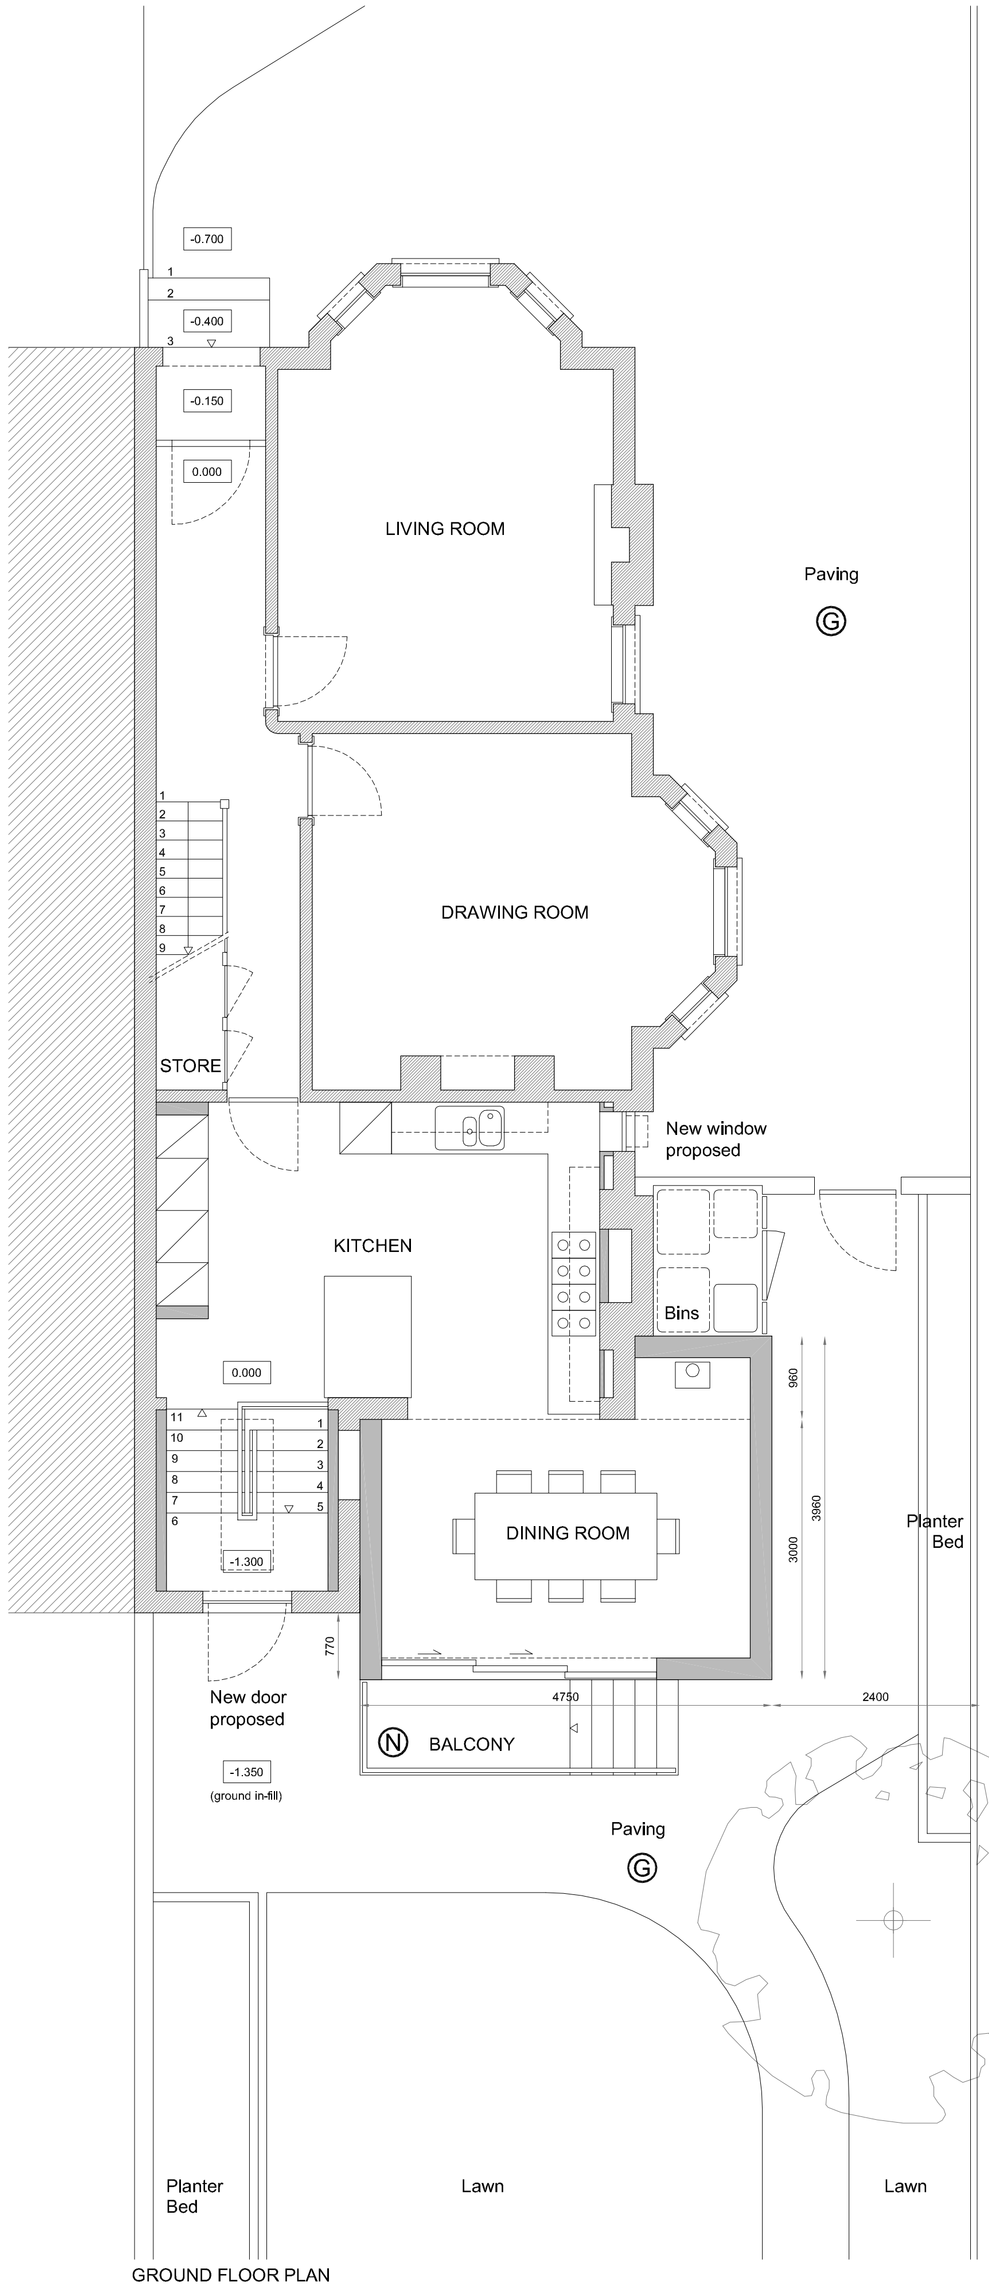

GROUND FLOOR PLAN

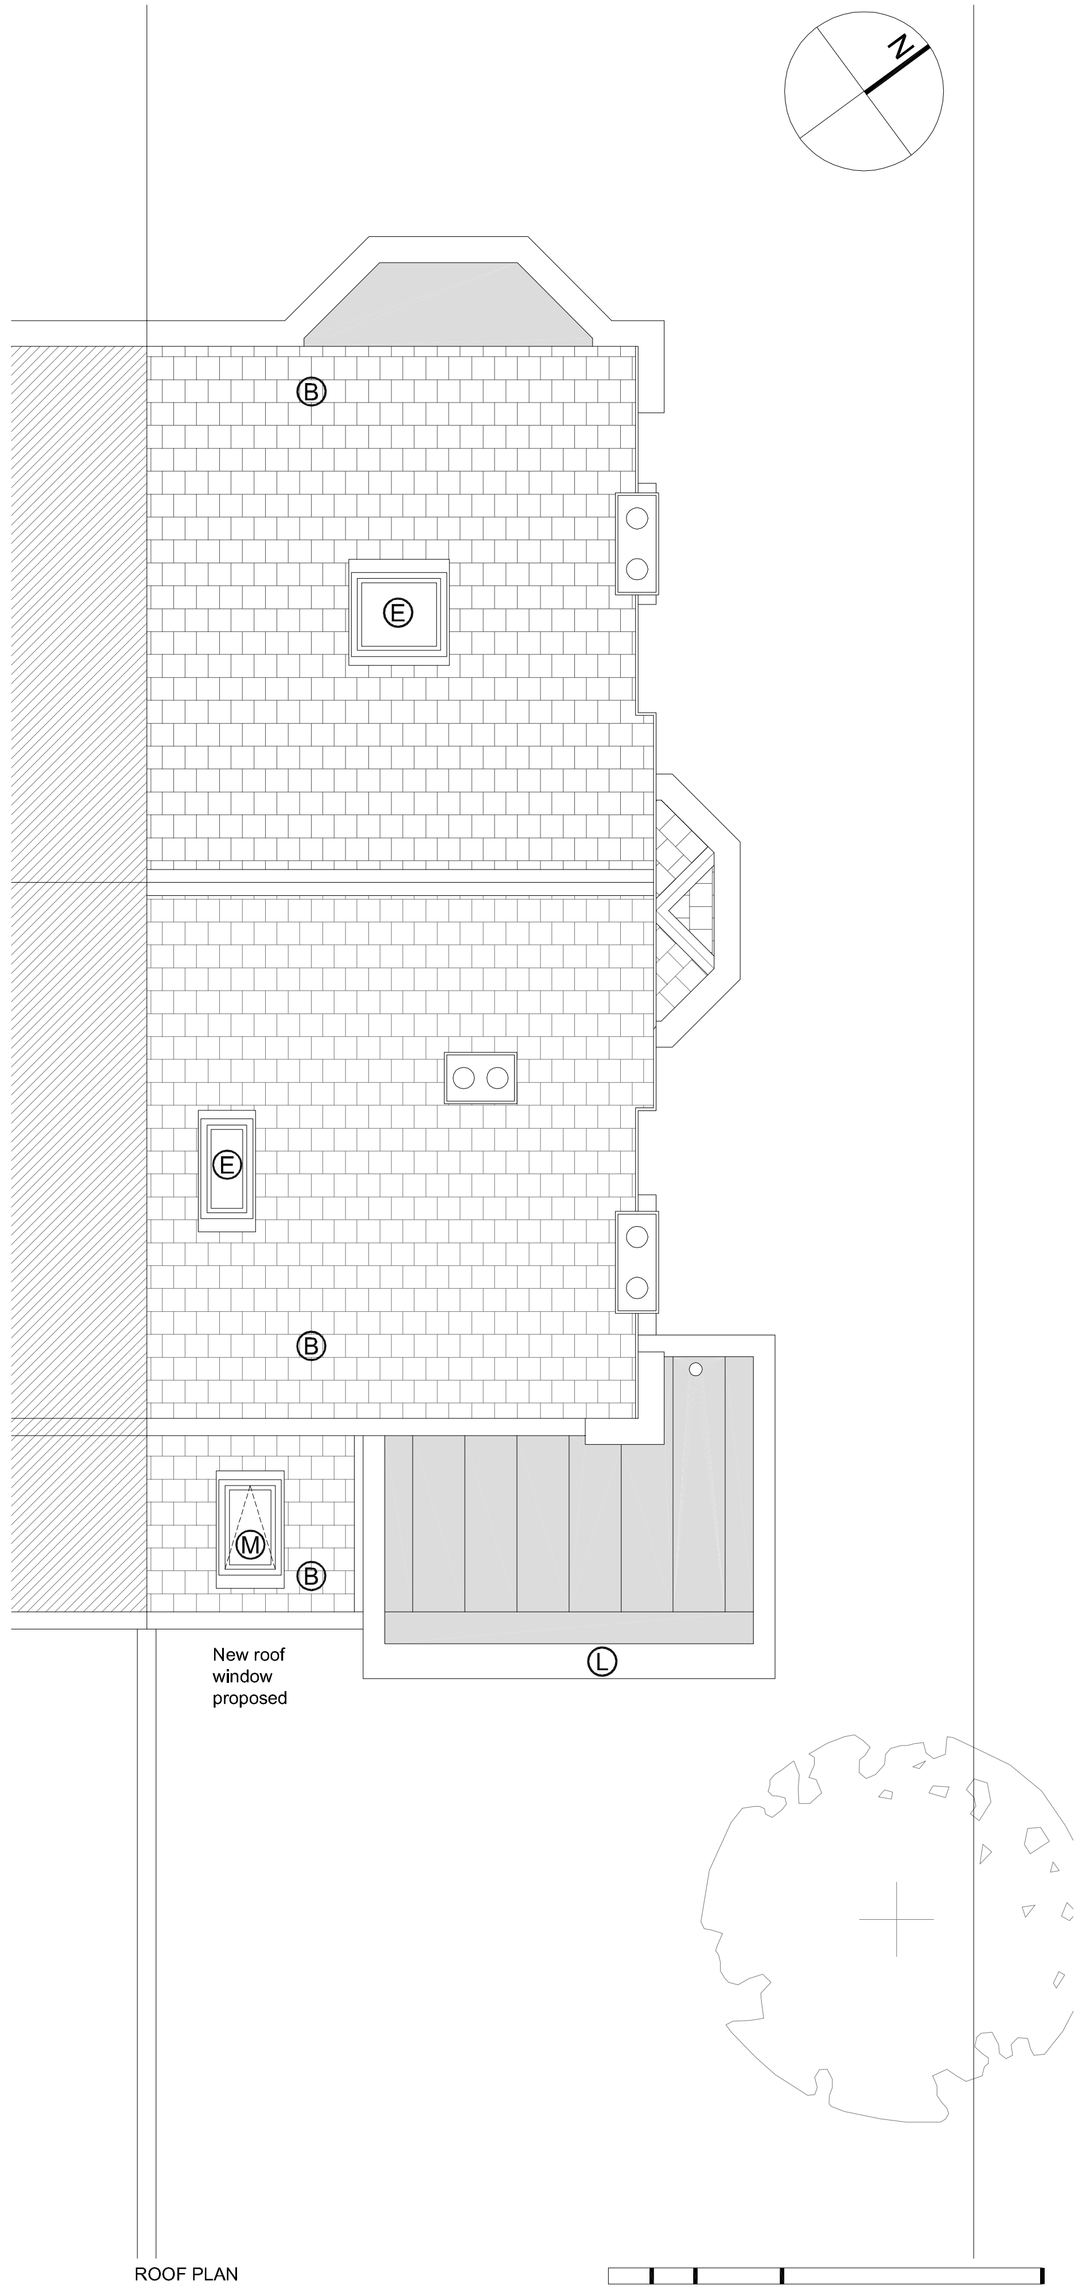

ROOF PLAN

0 .5 1 2 5m

Valentino Capello de Sousa Architect
Architects Registration Board No 0740791
79 Hawksley Drive - Nantwich - CW5 7GF
Tel: 07796650297 Email: vcapello@hotmail.com

EXTERNAL MATERIALS - EXISTING

- (A) - FACING BRICKWORK WALL
- (B) - SLATE ROOF TILES
- (C) - PAINTED TIMBER WINDOWS
- (D) - PAINTED TIMBER DOORS
- (E) - ALUMINIUM ROOF WINDOWS
- (F) - NATURAL OAK GATE
- (G) - YORK STONE SLABS
- (H) - TIMBER DECK AND STAIRS

EXTERNAL MATERIALS - PROPOSED

- (J) - WHITE RENDER
- (K) - DARK GREY COMPOSITE CLADDING PANEL
- (L) - LEAD ROOFING AND EDGE TRIM
- (M) - DARK GREY ALUMINIUM WINDOWS
- (N) - ENGINEERED TIMBER DECK AND STEPS
- (P) - ALUMINIUM BALUSTRADE
- (Q) - RECLAIMED FACING BRICKWORK
- (R) - NATURAL OAK

MR AND MRS ANDREW AND KATHERINE BEVERLEY
27 OLD LANSDOWNE ROAD, WEST DIDSBURY, MANCHESTER - M20 2PA

ALTERATIONS AND EXTENSION TO VICTORIAN HOUSE

PROPOSED PLANS

Scale: 1:50 @ A1
Date: 2013.08.11
Drawing Ref: PL.06 Rev: -
Status: PLANNING