LOUVRES & PLANT ROOM CLADDING:
POLYESTER POWDER COATED ALUMINIUM FRAMELESS LOUVRES (INCL. BIRD NEST SCREENING) WITH INSULATED BLANKING PANELS TO REAR FACE OF NON LIVE LOUVRES.

BRISE SOLEIL OVERHANG:
POLYESTER POWDER COATED ALUMINIUM CANTILEVER FORMING OVERHANG FIXED WITHIN FRAMING AND FIXED BACK TO PRIMARY STRUCTURE TO SPECIALIST DETAILS.

BRISE SOLIEL SYSTEM:
ALUMINIUM AEROFOIL BRISE SOLIEL FINS (150mm) FITTED BETWEEN MILD STEEL HORIZONTALL SUPPORT ARMS CANTILEVERINF 1450mm. BRISE SOLEIL TO BE SUPPORTED AND TIED BACK TO CURTAIN WALLING SYSTEM:

STONE CLADDING TO WALL:
RECONSTITUTED STONE CLADDING PANELS WITH PROPRIETORY FIXING AND SUPPORT SYSTEM TO SPECIALIST DETAILS

CURTAIN WALLING SYSTEM:
DOUBLE GLAZED ALUMINIUM CURTAIN WALLING, SELF DRAINING WITH THERMALLY BROKEN FRAMES AND POLYESTER POWDER COATED FINISH. SCHUCO FW60 OR SIMILAR

GLAZING TO CURTAIN WALLING:
DOUBLE GLAZED NON-OPENABLE WINDOW TOUGHENED CLEAR GLASS. SOLAR CONTROL ON ALL FACADES.

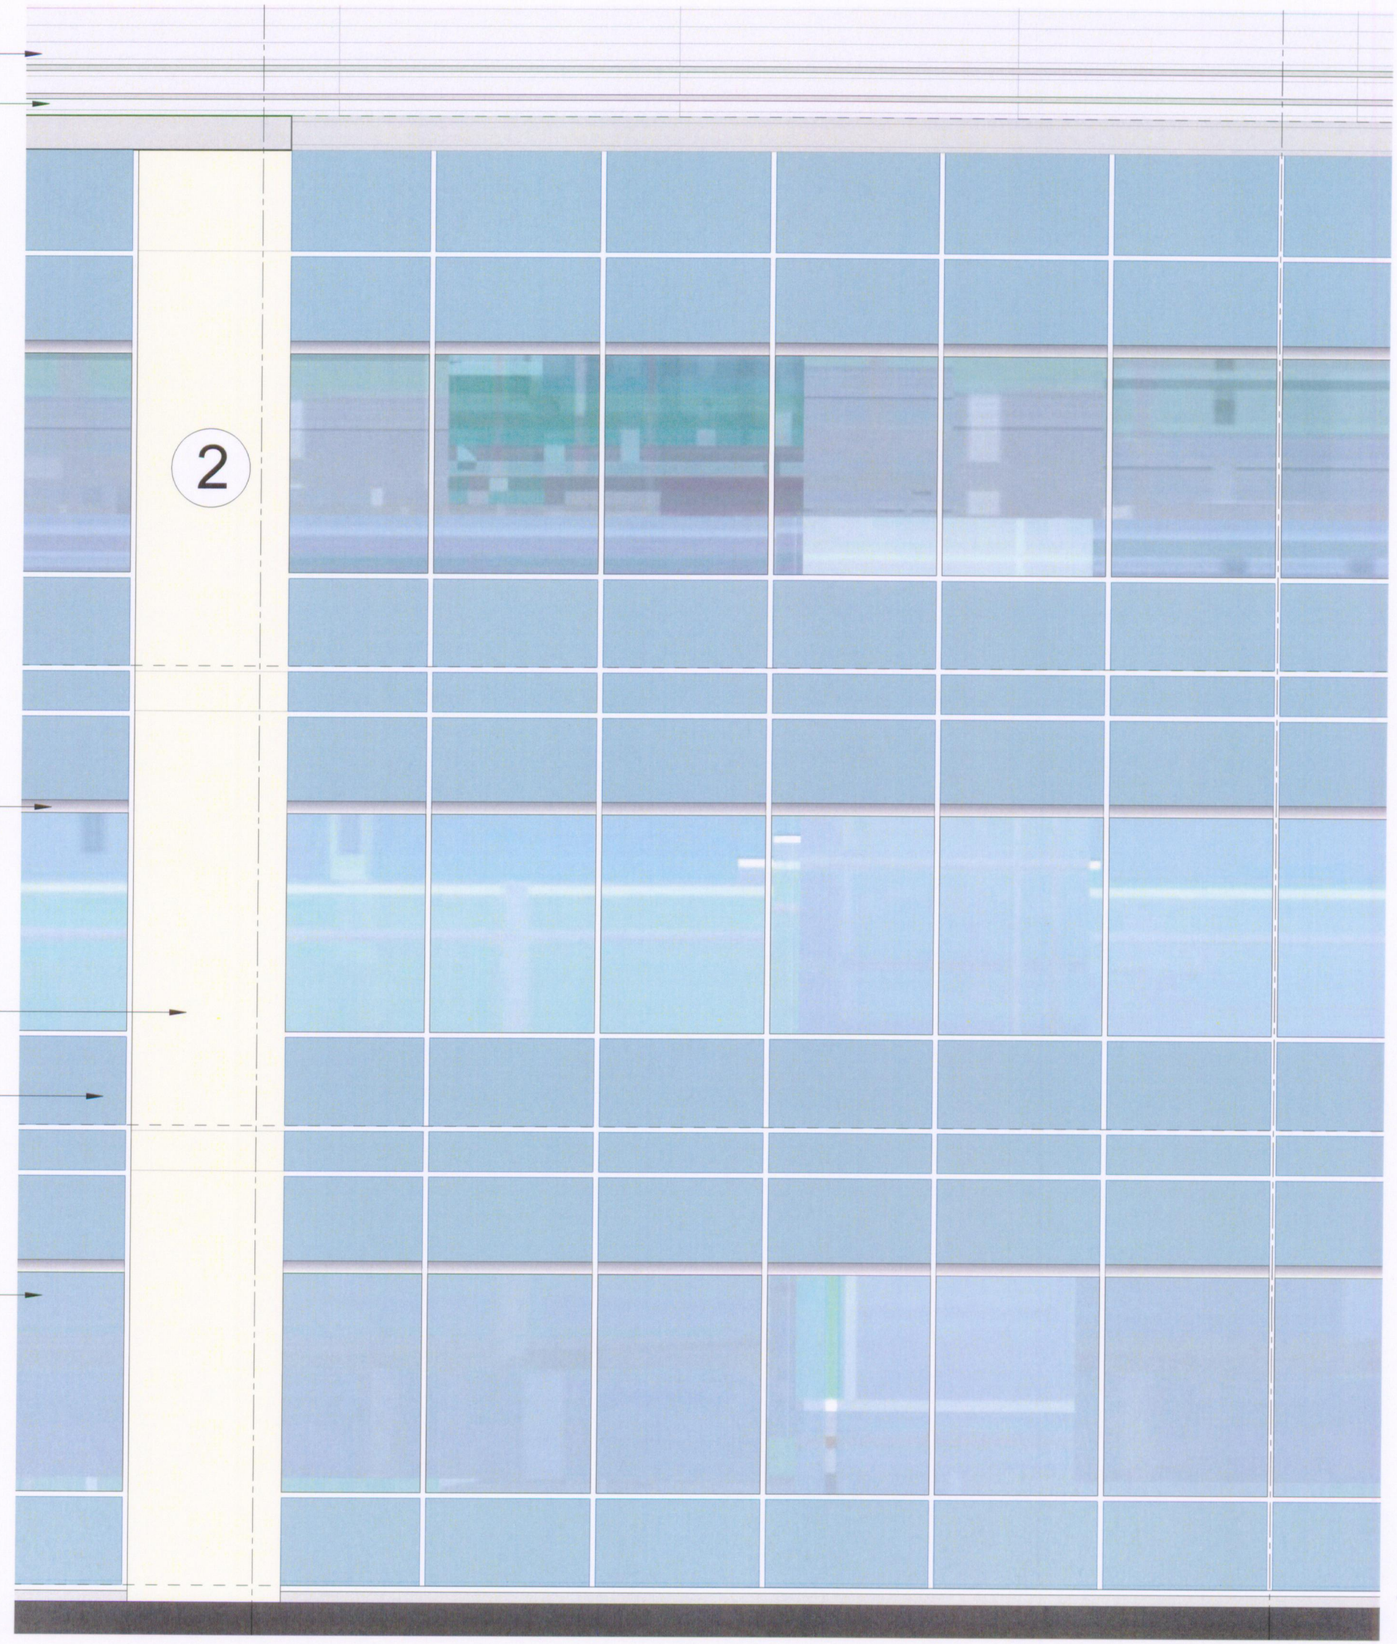

SCOTT BROWNRIGG

Typical Bay Enclosure

Plot 3500 Manchester Business Park

29 April 2008 12783 • SK 28

0 1 2m

SCALE 1 : 50 @ A3

© Scott Brownrigg Ltd