Copyright of this drawing is vested in 5plus Architect and it must not be copied or reproduced without written consent.
Figured dimensions only are to be taken from this drawing. DO NOT SCALE OFF THIS DRAWING ..... IF IN DOUBT ASK

All contractors must visit the site and be responsible for taking and checking all dimensions relative to their work. 5plus architects are to be advised of any variation between drawings and site conditions.

Electronic data/ drawings issued as 'read only' and should not be interrogated for measurement.
All dimensions and levels should be 'read only' from those values stated in text, on the drawings

KEY PLAN:

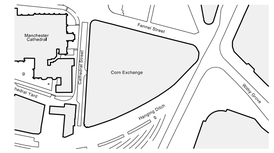

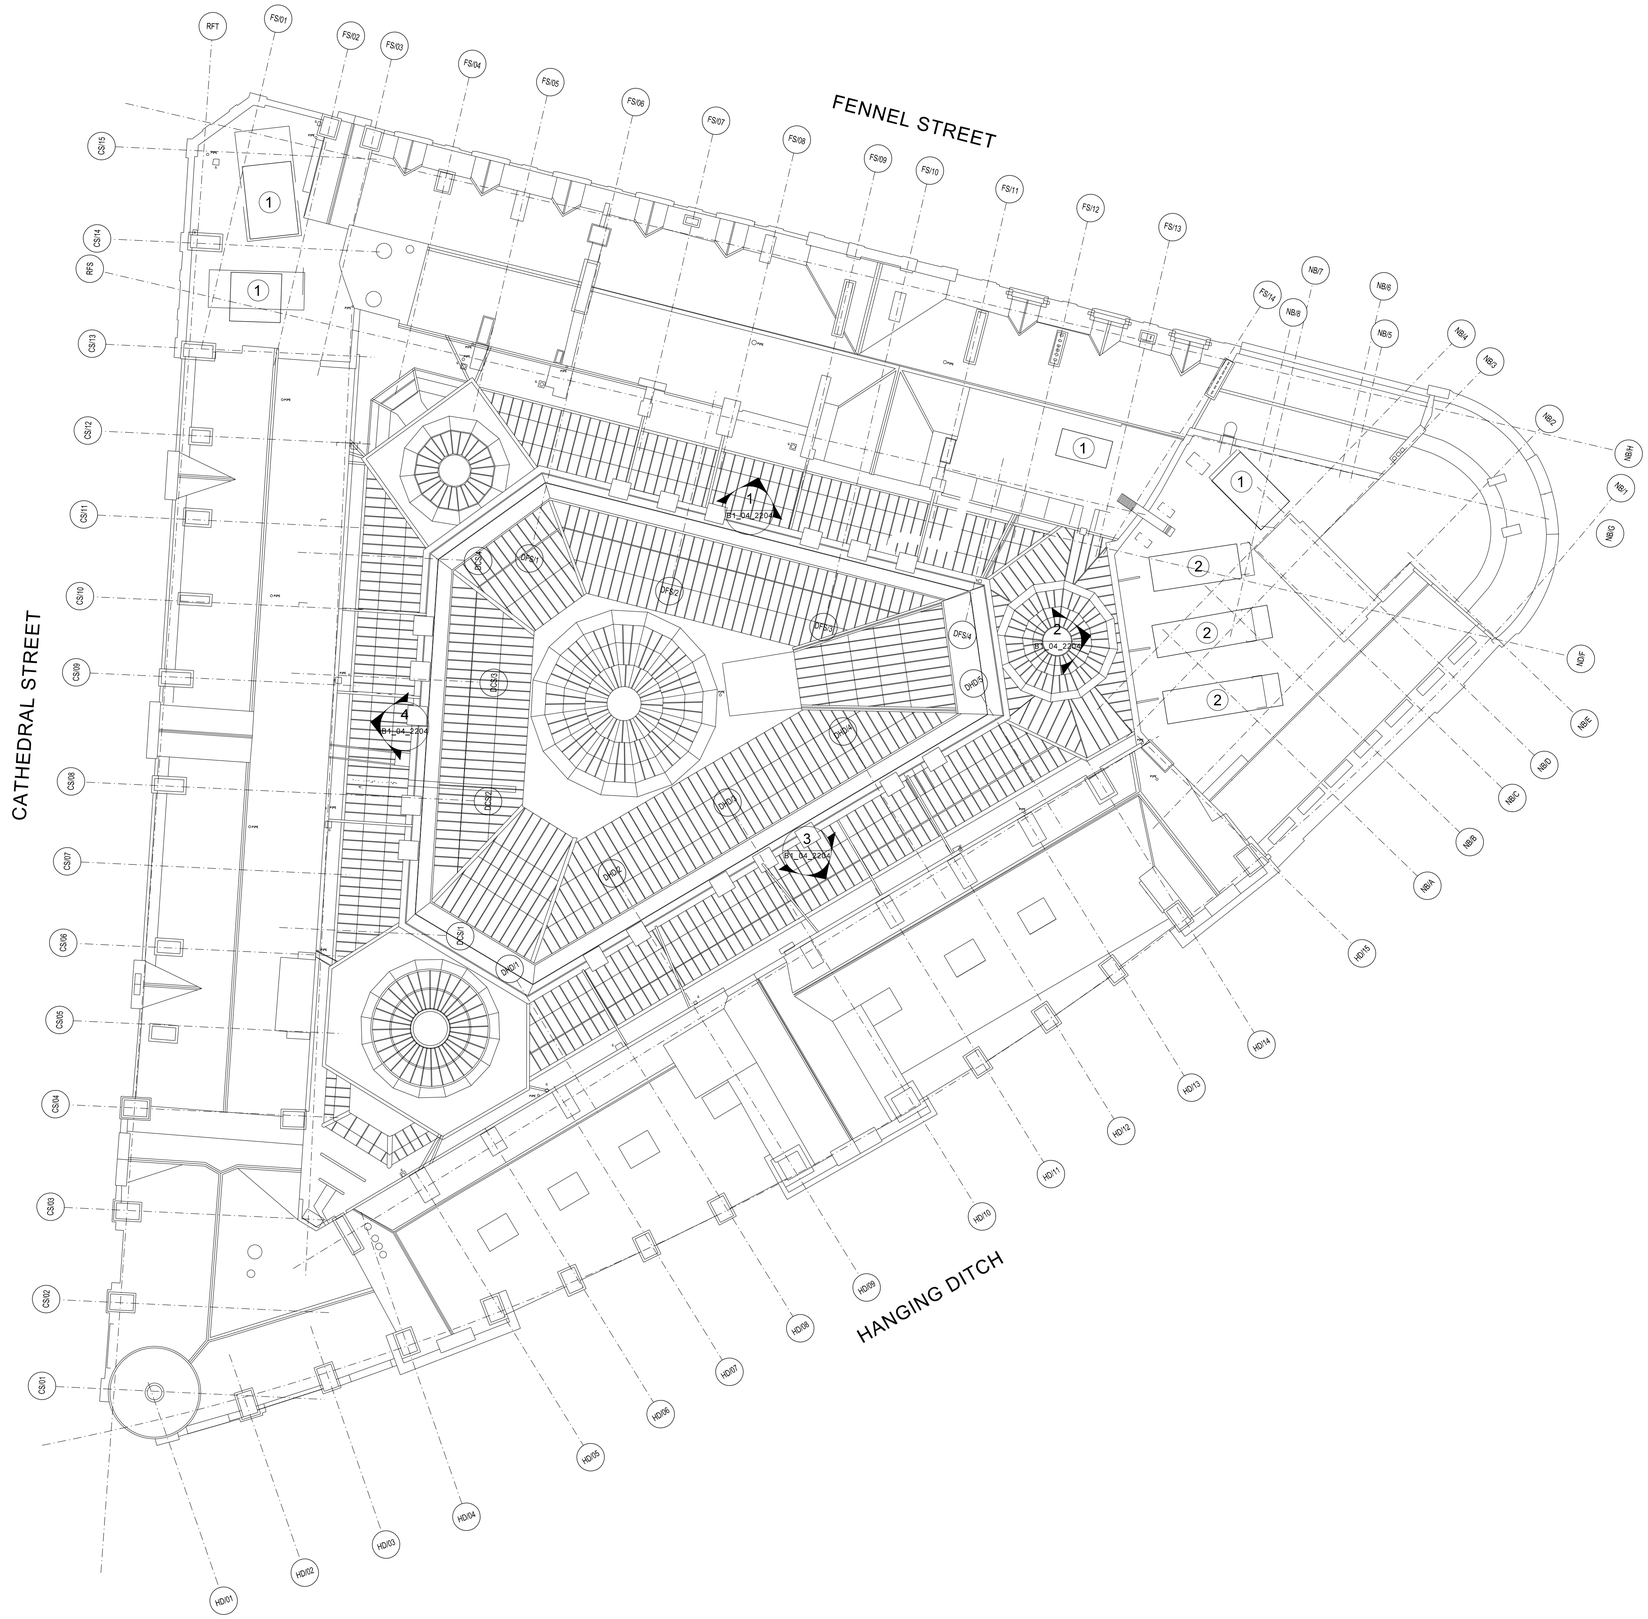

KEY

1 New Air Handling Units

2 New Chillers

Please refer to Cundall's M&E drawings for sizes

REV:	DATE:	DETAILS:

NORTH

5plus architects

4th Floor
The Hive
47 Lever Street
Manchester
M1 1FN

+44 (0)161 228 0211

www.5plusarchitects.com

PROJECT:
Corn Exchange,
Manchester

TITLE:
Proposed Roof Layout Plan

SCALE	DATE:	DRAWN:	CHECKED:
1:200 @ A1	23/07/13	KG	AT

STATUS:
PLANNING

DRAWING NO: 05045 B1_02_2206

REV:

Architecture I Masterplanning I Interiors I Graphics I Branding