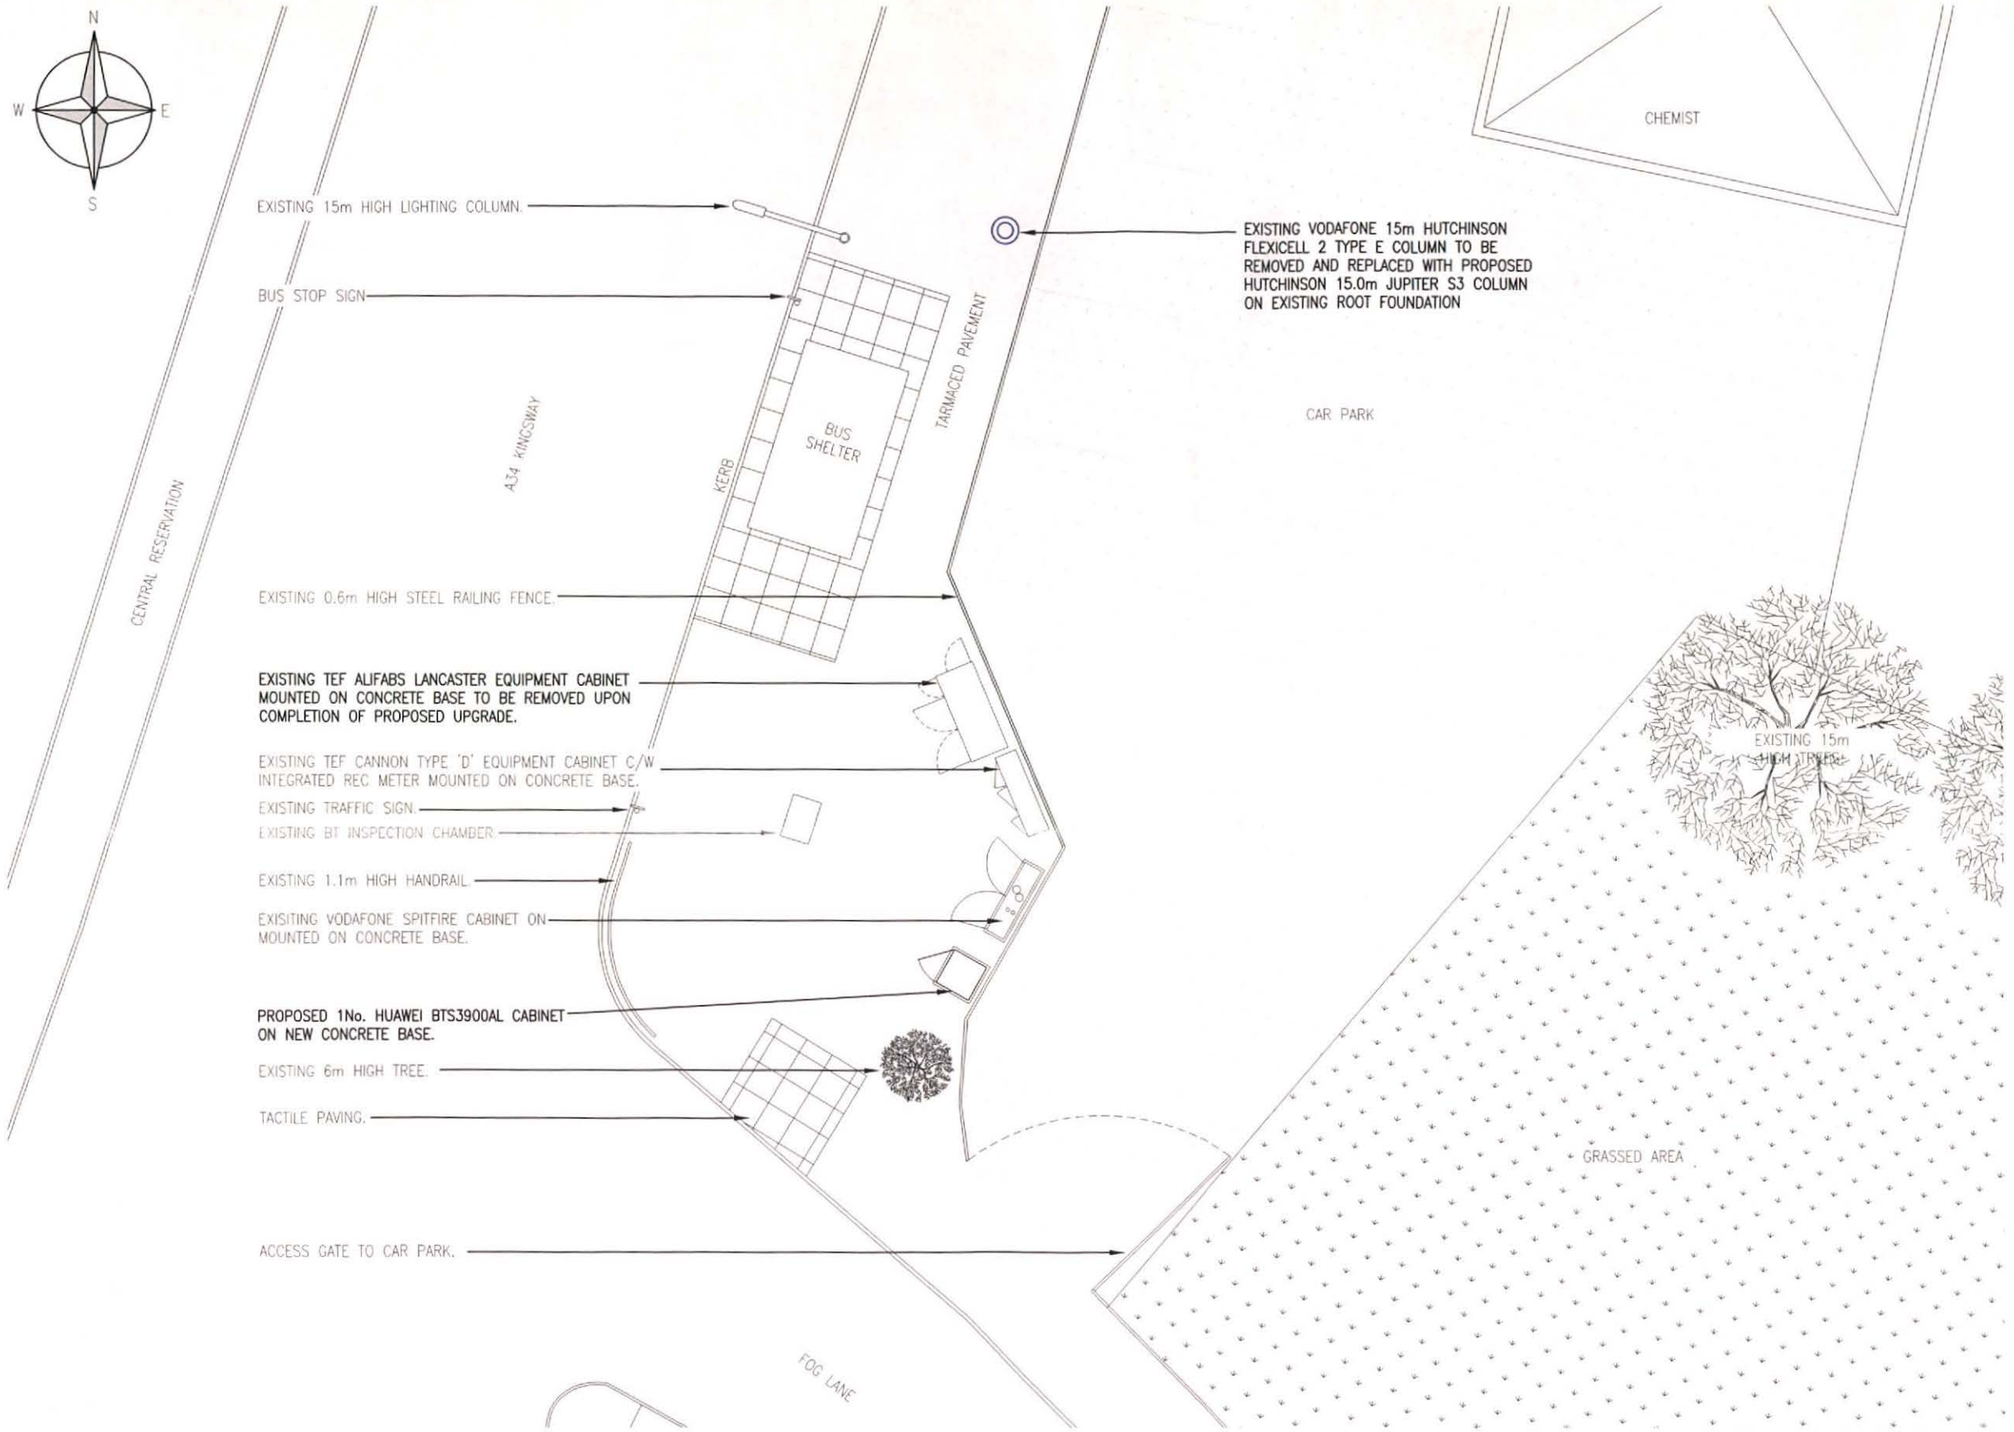

SITE PLAN
(1:125)

The drawings comply with TEF & Vodafone Non-Standard ICNIRP guidelines.
Designed in accordance with Cornerstone document: CORN/09/006

Notes:
All work undertaken on Highways land to be done in accordance with the new Roads & Streetworks Act 1991. (c.22)

The proposed column location shown on this drawing is subject to the receipt of Statutory Authority searches, a CAT scan and a trial dig of the proposed column location.
The final column location is to be determined by Mono Consultants based on the above information using the relevant Statutory Authority guidelines

Notes:
1 ALL DIMENSIONS ARE IN MM UNLESS NOTED OTHERWISE

N.G.R. E: 385927 N: 391554

PLANNING AND BUILDING CONTROL
18 APR 2013

REV	MODIFICATION	BY	CH	DATE
C	Spitfire Cabinet to Remain	MLR	JT	08.04.13
B	Proposed column installed on existing root foundation	CAB	JT	27.03.13
A	Issued for Approval	MJC	JT	20.02.2013

MONO CONSULTANTS LIMITED
No. 58 Cygnet Court
Timothy's Bridge Road
Stratford-upon-Avon
Warwickshire
CV37 9NW
t. 44 (0)1789 206500
f. 44 (0)1789 206529
www.monoconsultants.com

CTIL

Cell Name	Opt
LANE END ROAD	A

Cell ID No

CTIL	Host	Sharer
(CTIL) 132502	(VF) 77996	(TEF) 011888

Site Address / Contact Details

A34 KINGSWAY
SIDE OF 2A, LANE END ROAD
MANCHESTER
M19 1WA

Drawing Title: SITE PLAN

Purpose of issue: PLANNING

Drawing Number: 200

Scale:	Drawn:	Date:	Issue:
As Shown	MJC	20.02.2013	C

Checked:	Date:	Approved:	Date:
JT	20.02.2013	PA	20.02.2013