

EXISTING PHOTOGRAPH ONE



EXISTING PHOTOGRAPH TWO



EXISTING PHOTOGRAPH THREE




EXISTING PHOTOGRAPH FOUR

THIS DRAWING AND CAD DATA THEREIN IS PROTECTED BY COPYRIGHT
AND MUST NOT BE COPIED OR REPRODUCED
WITHOUT THE WRITTEN CONSENT OF
DLG ARCHITECTS
©
NO DIMENSIONS ARE TO BE SCALED FROM THIS DRAWING.
USE FIGURED DIMENSIONS ONLY.
ALL DIMENSIONS AND SIZES ARE TO BE CHECKED ON SITE
AND AVY DISCREPANCIES REPORTED TO THE ARCHITECT
PRIOR TO INITIATION OF ANY WORKS.



KEY : 1:1250

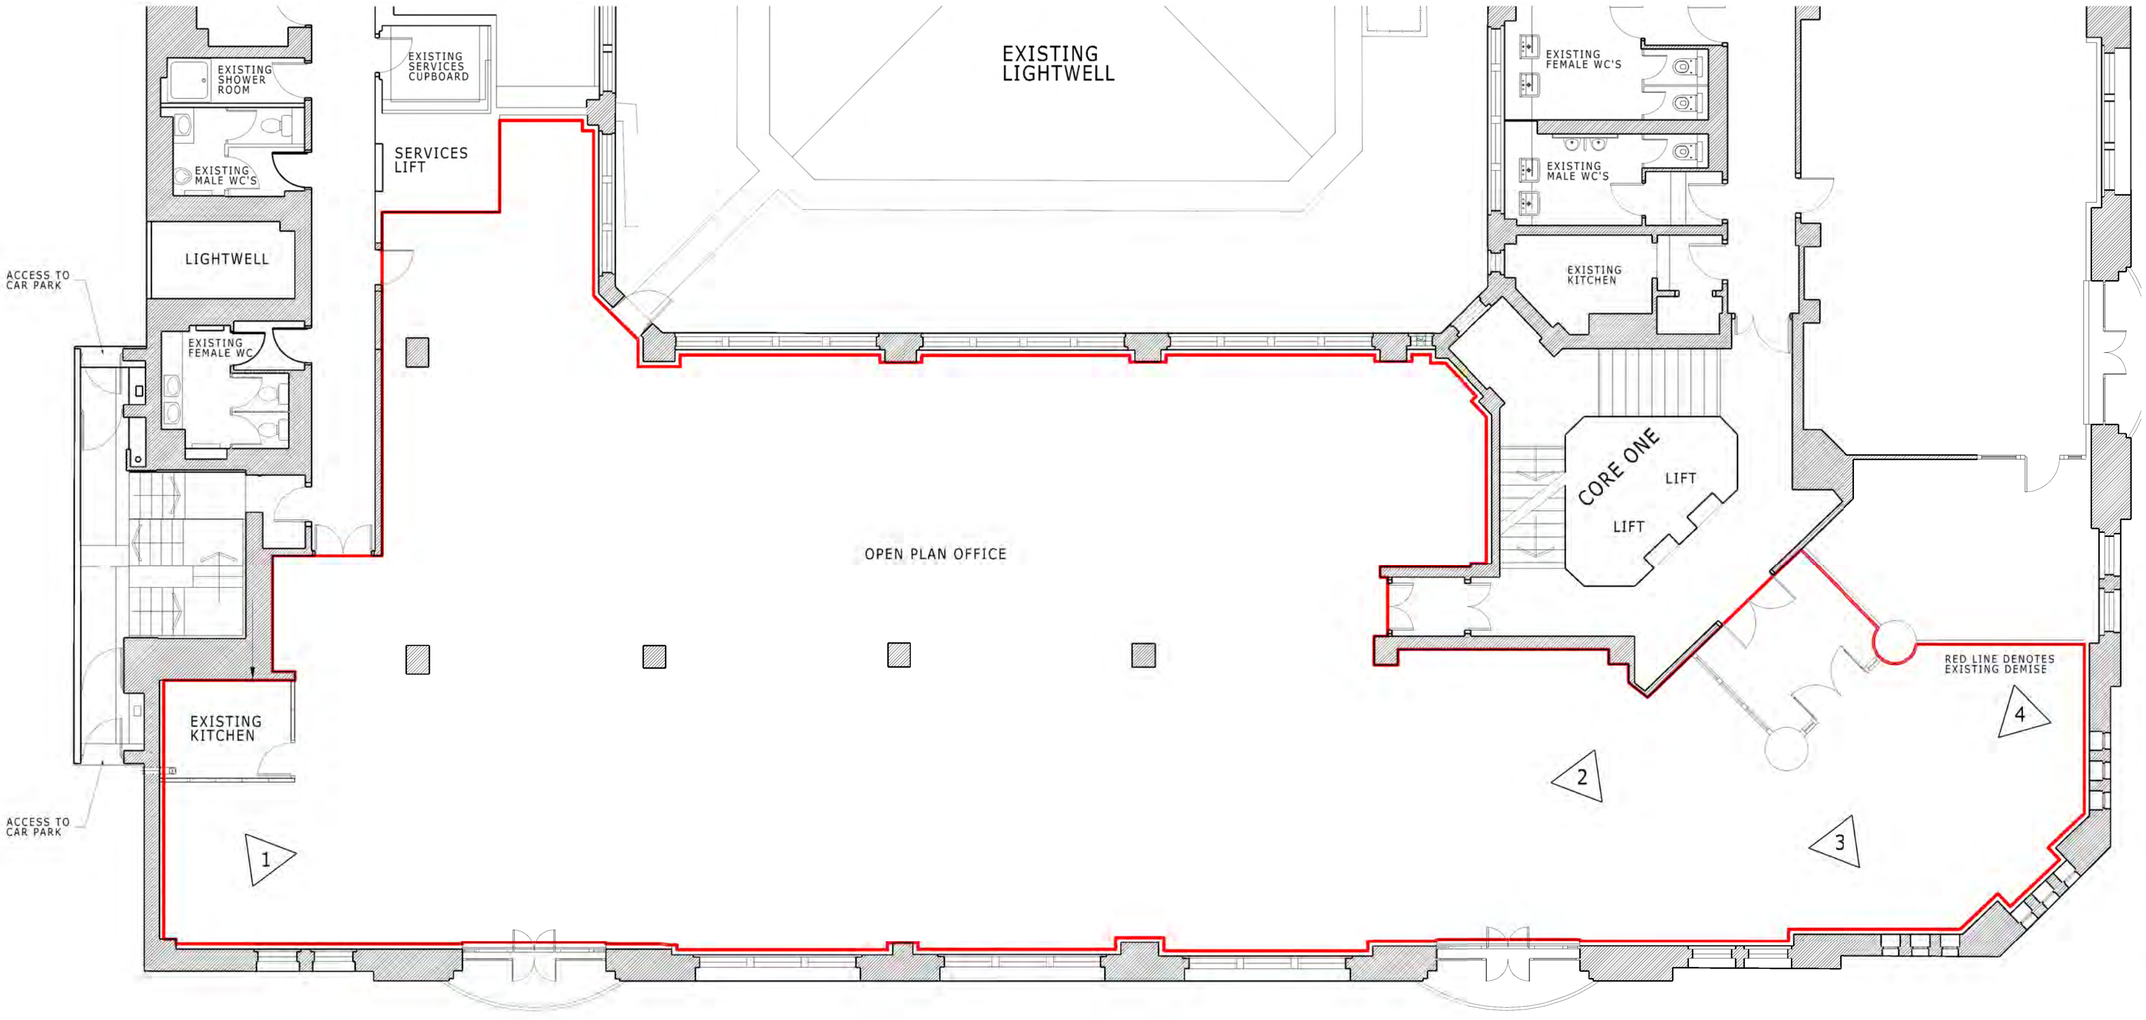


EXISTING FLOOR PLAN : SUITE 101 FIRST FLOOR

A. SUBMITTED FOR LISTED BUILDING CONSENT ALS 17.10.12

REV DESCRIPTION INITIALS/ DATE

Job Name
WARNER Est
SUNLIGHT HOUSE
QUAY STREET
MANCHESTER

Drawing Title
1ST FLOOR
SUITE 101
EXISTING FLOOR PLAN

Status
LISTED BUILDING CONSENT

| Date | Sheet By | Scale @ Size |
|---|---|---|
| OCT 12 | als | 1:100@A2 |

| Job Number | Code | Drawing Number | Rev |
|---|---|---|---|
| 3838 | EX | 0100 | A |

**DLG Architects LLP**
One Brewery Wharf
Waterloo Street
Leeds LS10 1GX

**t** +44(0)113 2471 222
**f** +44(0)113 2204 520
leeds@dlgarchitects.com

**dlgarchitects.com**

dlg architects