
RED LION WILMSLOW ROAD WITHINGTON
MANCHESTER M20 4BT - PHC 90756

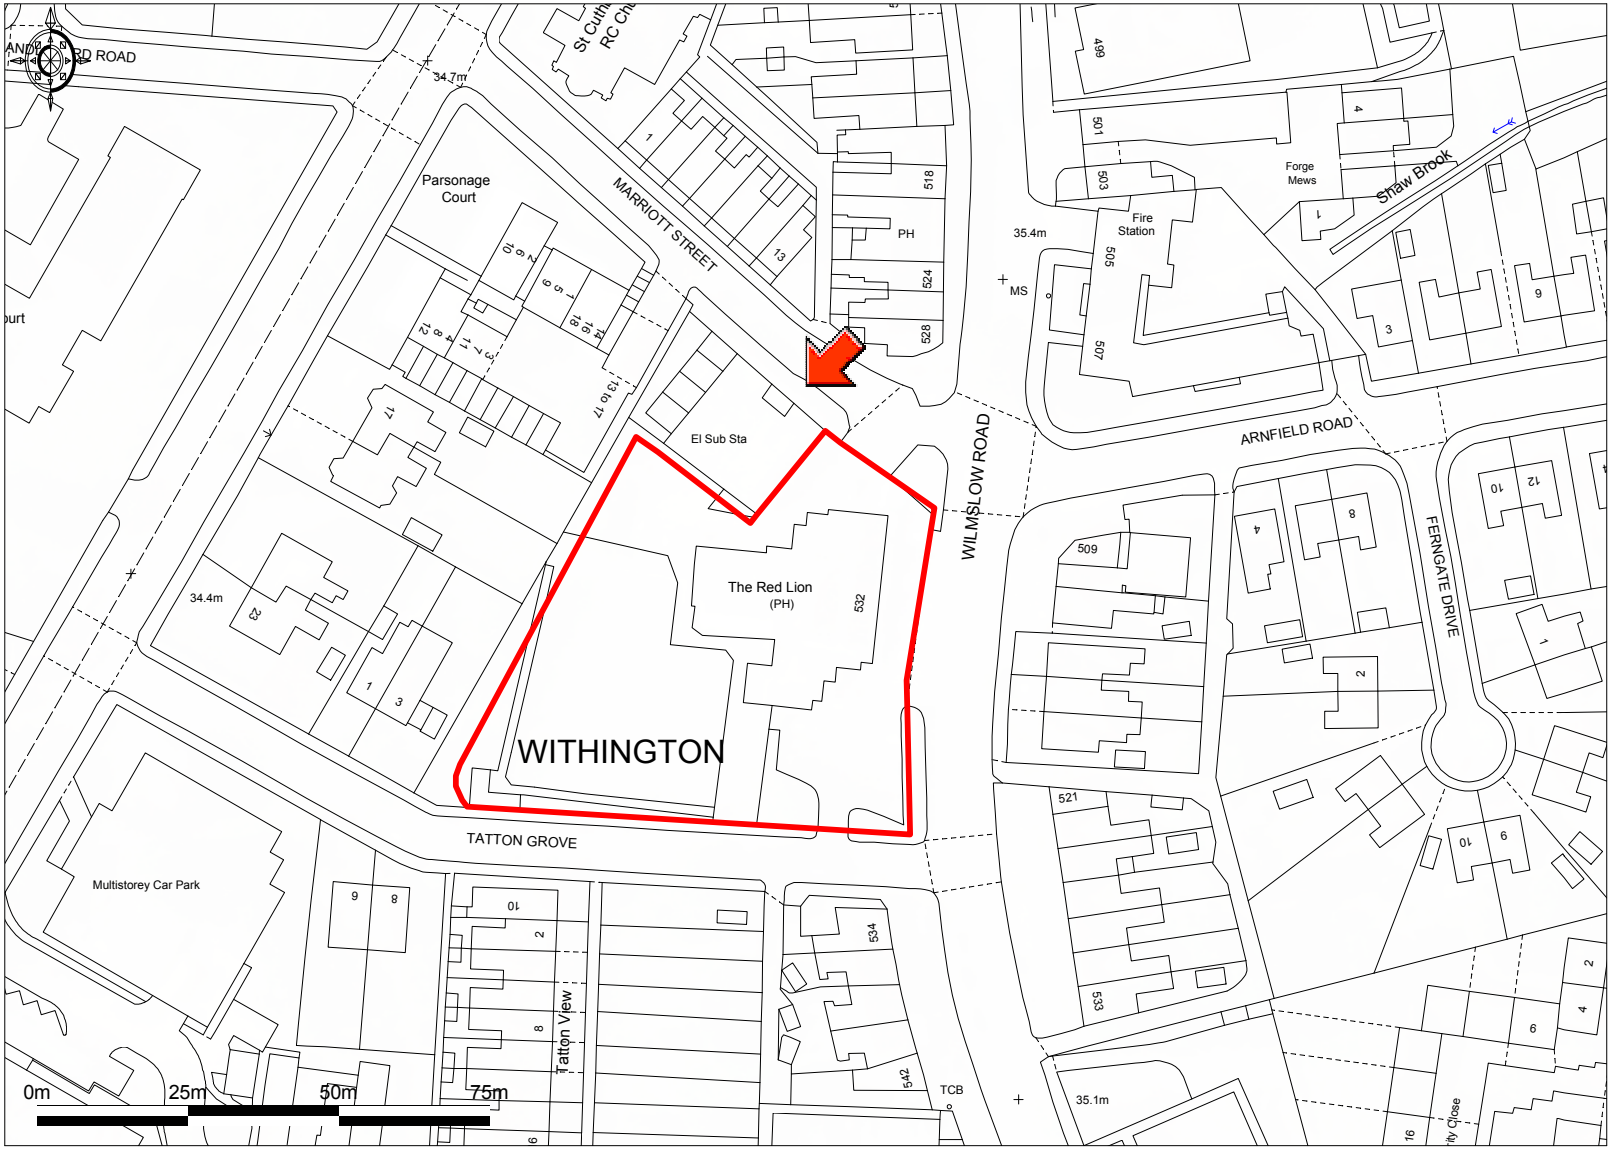

Ordnance Survey © Crown Copyright 2013. All rights reserved. Licence number 100022432.
Getmapping plc 2013. Plotted Scale - **1:1250**

Promap®