june 2010

city square project drawings

Doc. no. SQ001

BDP.

contents

Scheme Plan

Visualisations

Tensile Structures


Catering Units and Branding

Toilets

Lighting

Furniture and Surfaces

scheme plan

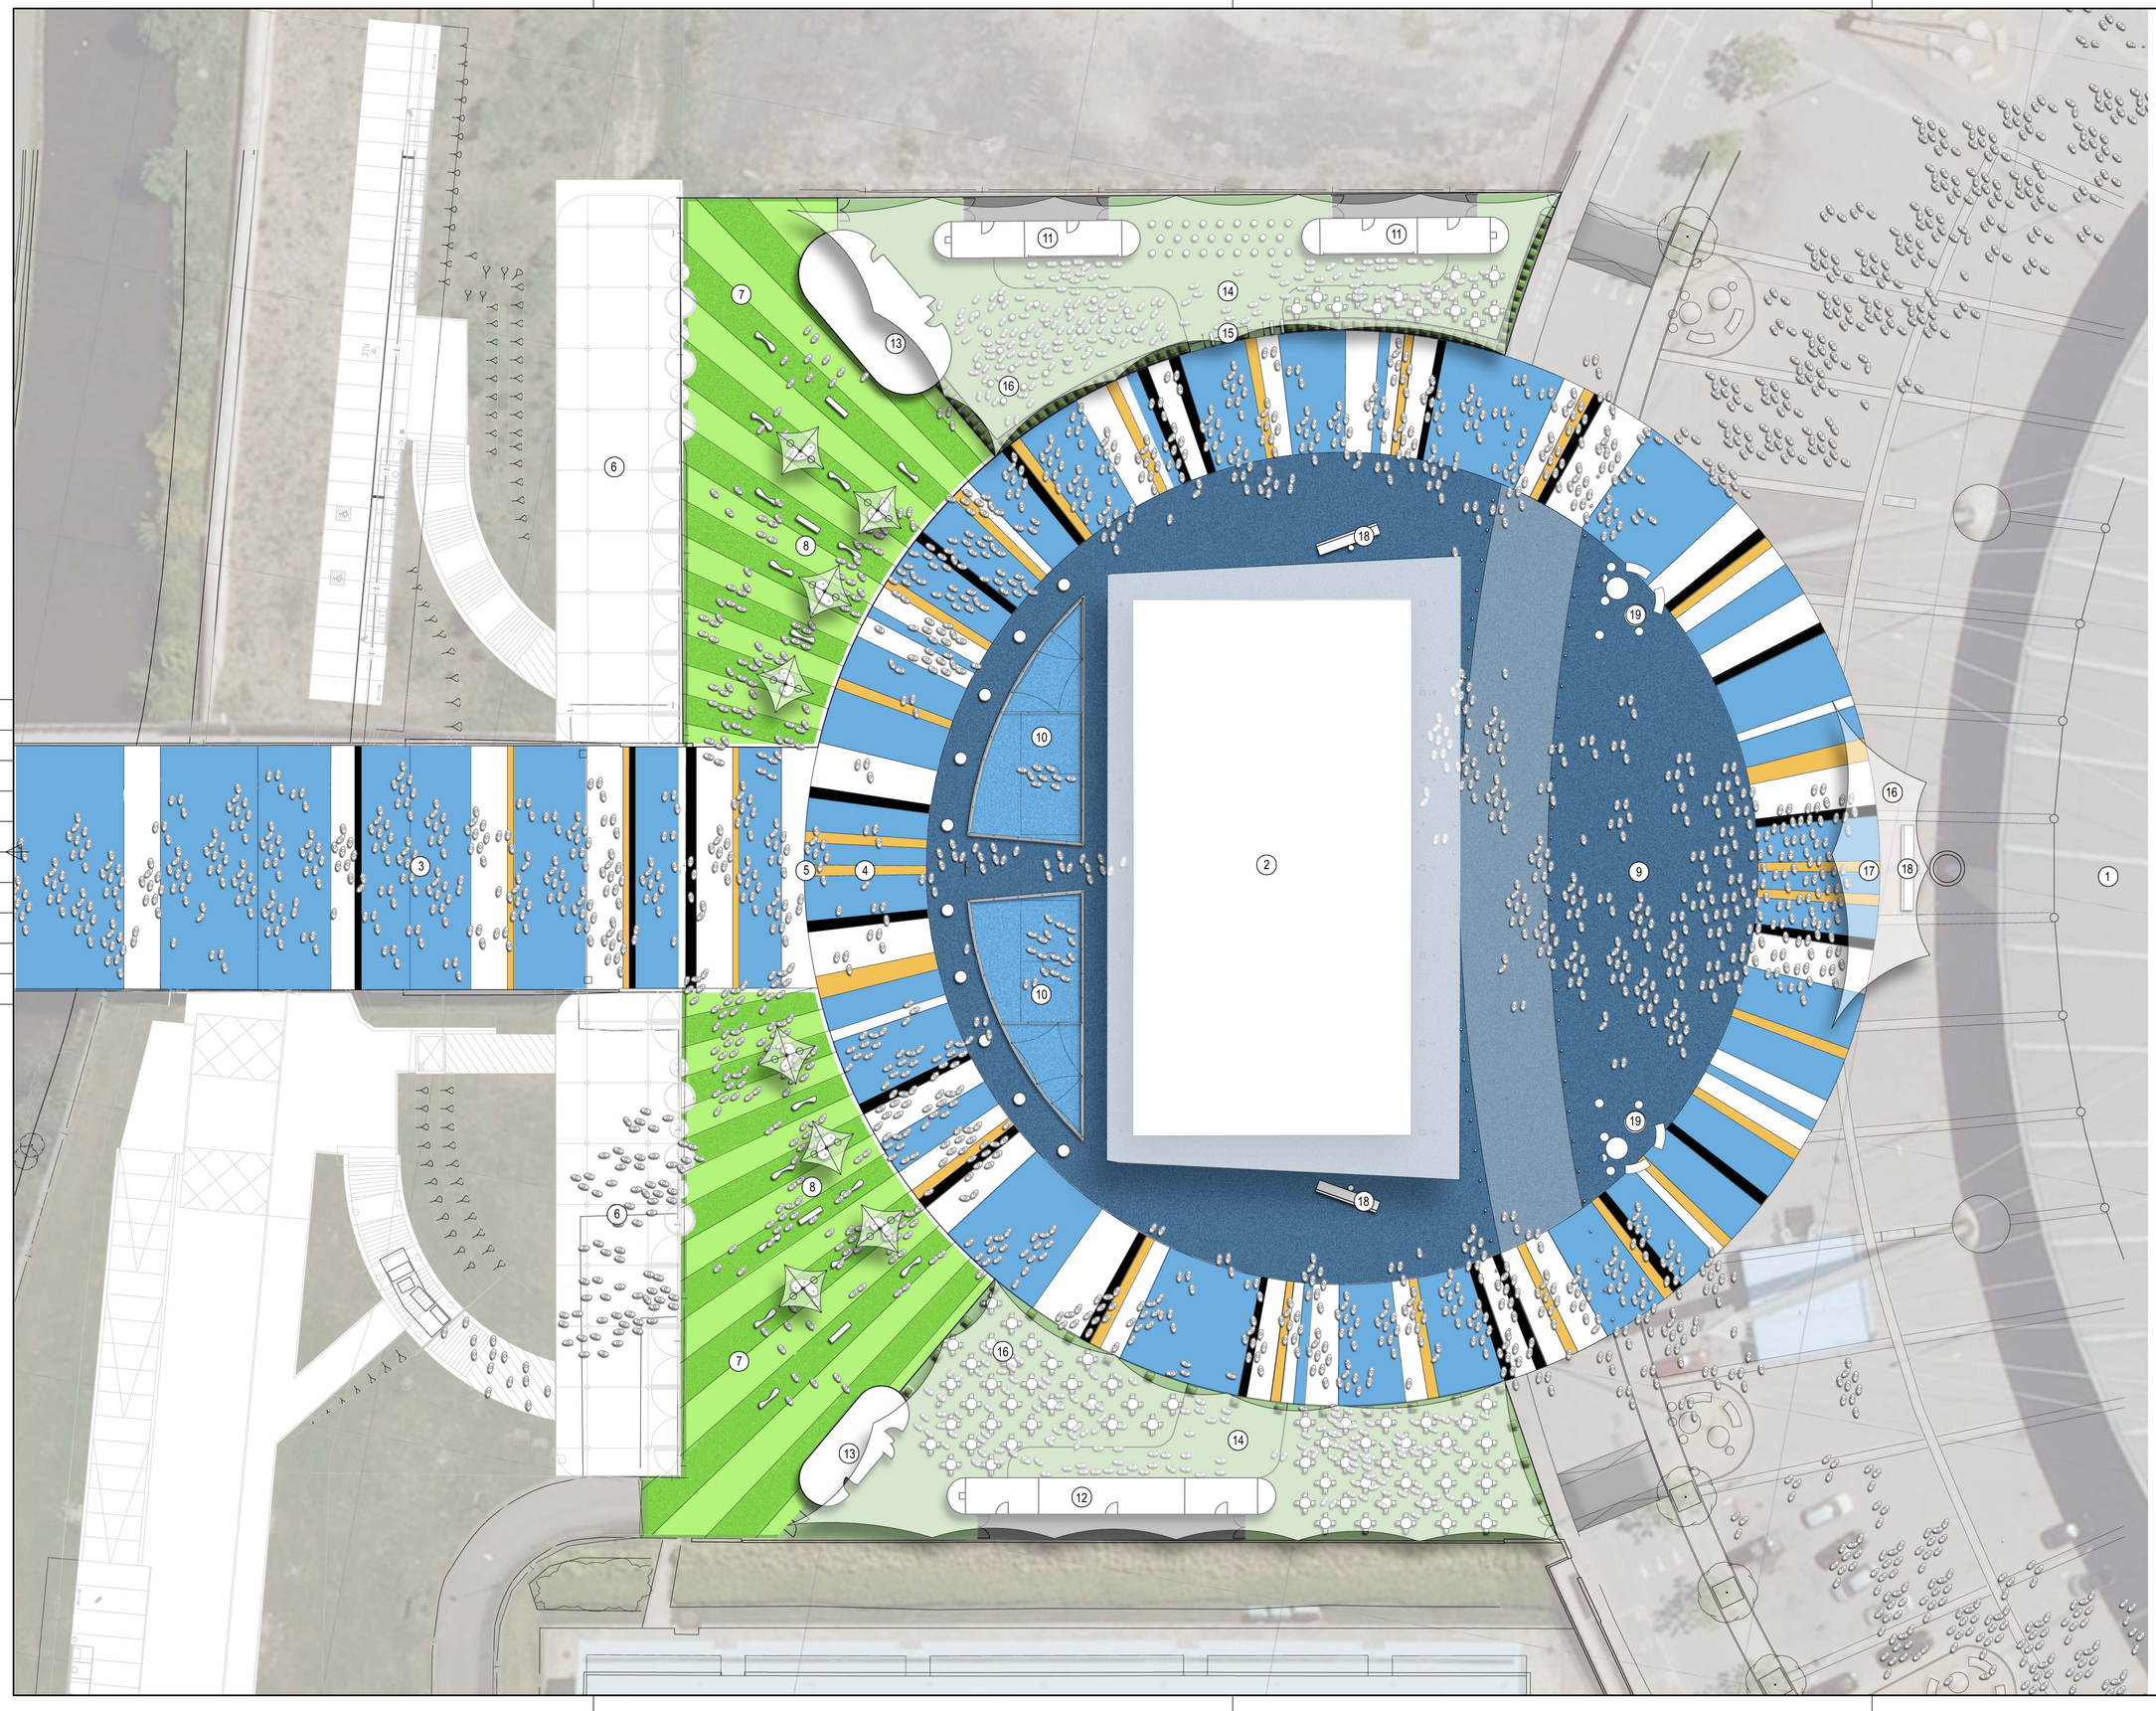

BUILDING DESIGN PARTNERSHIP SHALL HAVE NO RESPONSIBILITY FOR ANY USE MADE OF THIS DOCUMENT OTHER THAN FOR THAT WHICH IT WAS PREPARED AND ISSUED.

ALL DIMENSIONS SHOULD BE CHECKED ON SITE.

DO NOT SCALE FROM THIS DRAWING.

ANY DRAWING ERRORS OR DIVERGENCES SHOULD BE BROUGHT TO THE ATTENTION OF BUILDING DESIGN PARTNERSHIP AT THE ADDRESS SHOWN BELOW.

NOTES

LEGEND

1. STADIUM
2. MEGASTORE
3. JOE MERCER WAY
4. SCARF WALK
5. JOE MERCER MEMORIAL
6. METROLINK
7. ARRIVAL LAWNS
8. SEATING / CANOPY AREA
9. BLUE MOON
10. PLAY AREA
11. BAR
12. CAFE
13. TOILET
14. DECKED DRINKING / DINING AREAS
15. TURNSTILE ENTRANCE
16. CANOPY
17. PERFORMANCE AREA
18. TV SCREENS
19. STADIUM SUPPORT STRUCTURES

REVISION			
REVISION B	MS	JM	21.06.10
BOLLARDS ADDED THROUGH SCARF WALK TO FURTHER DELINEATE VEHICULAR ROUTE			
REVISION A	MS	JM	17.06.10
VEHICULAR ROUTE THROUGH BLUE MOON EMPHASISED USING BOLLARD DELINEATION AND CHANGE IN SURFACE TREATMENT COLOUR			
FIRST ISSUE	MS	JM	15.06.10
REVISION / DESCRIPTION	DRAWN	CHECKED	DATE

KEY PLAN

CLIENT

BDP.

11 Ducie Street
P.O. Box 85, Piccadilly Basin
Manchester M60 3JA
United Kingdom
T +44 (0)161 828 2200
F +44 (0)161 828 2235
www.bdp.com

MANCHESTER CITY

DRAWING TITLE: LANDSCAPE MASTERPLAN


SCALE: @ A1 1:250

DATE: JUN '10

PROJECT NUMBER: P2004004

DRAWING No.: 0(9-)L003

REVISION: B

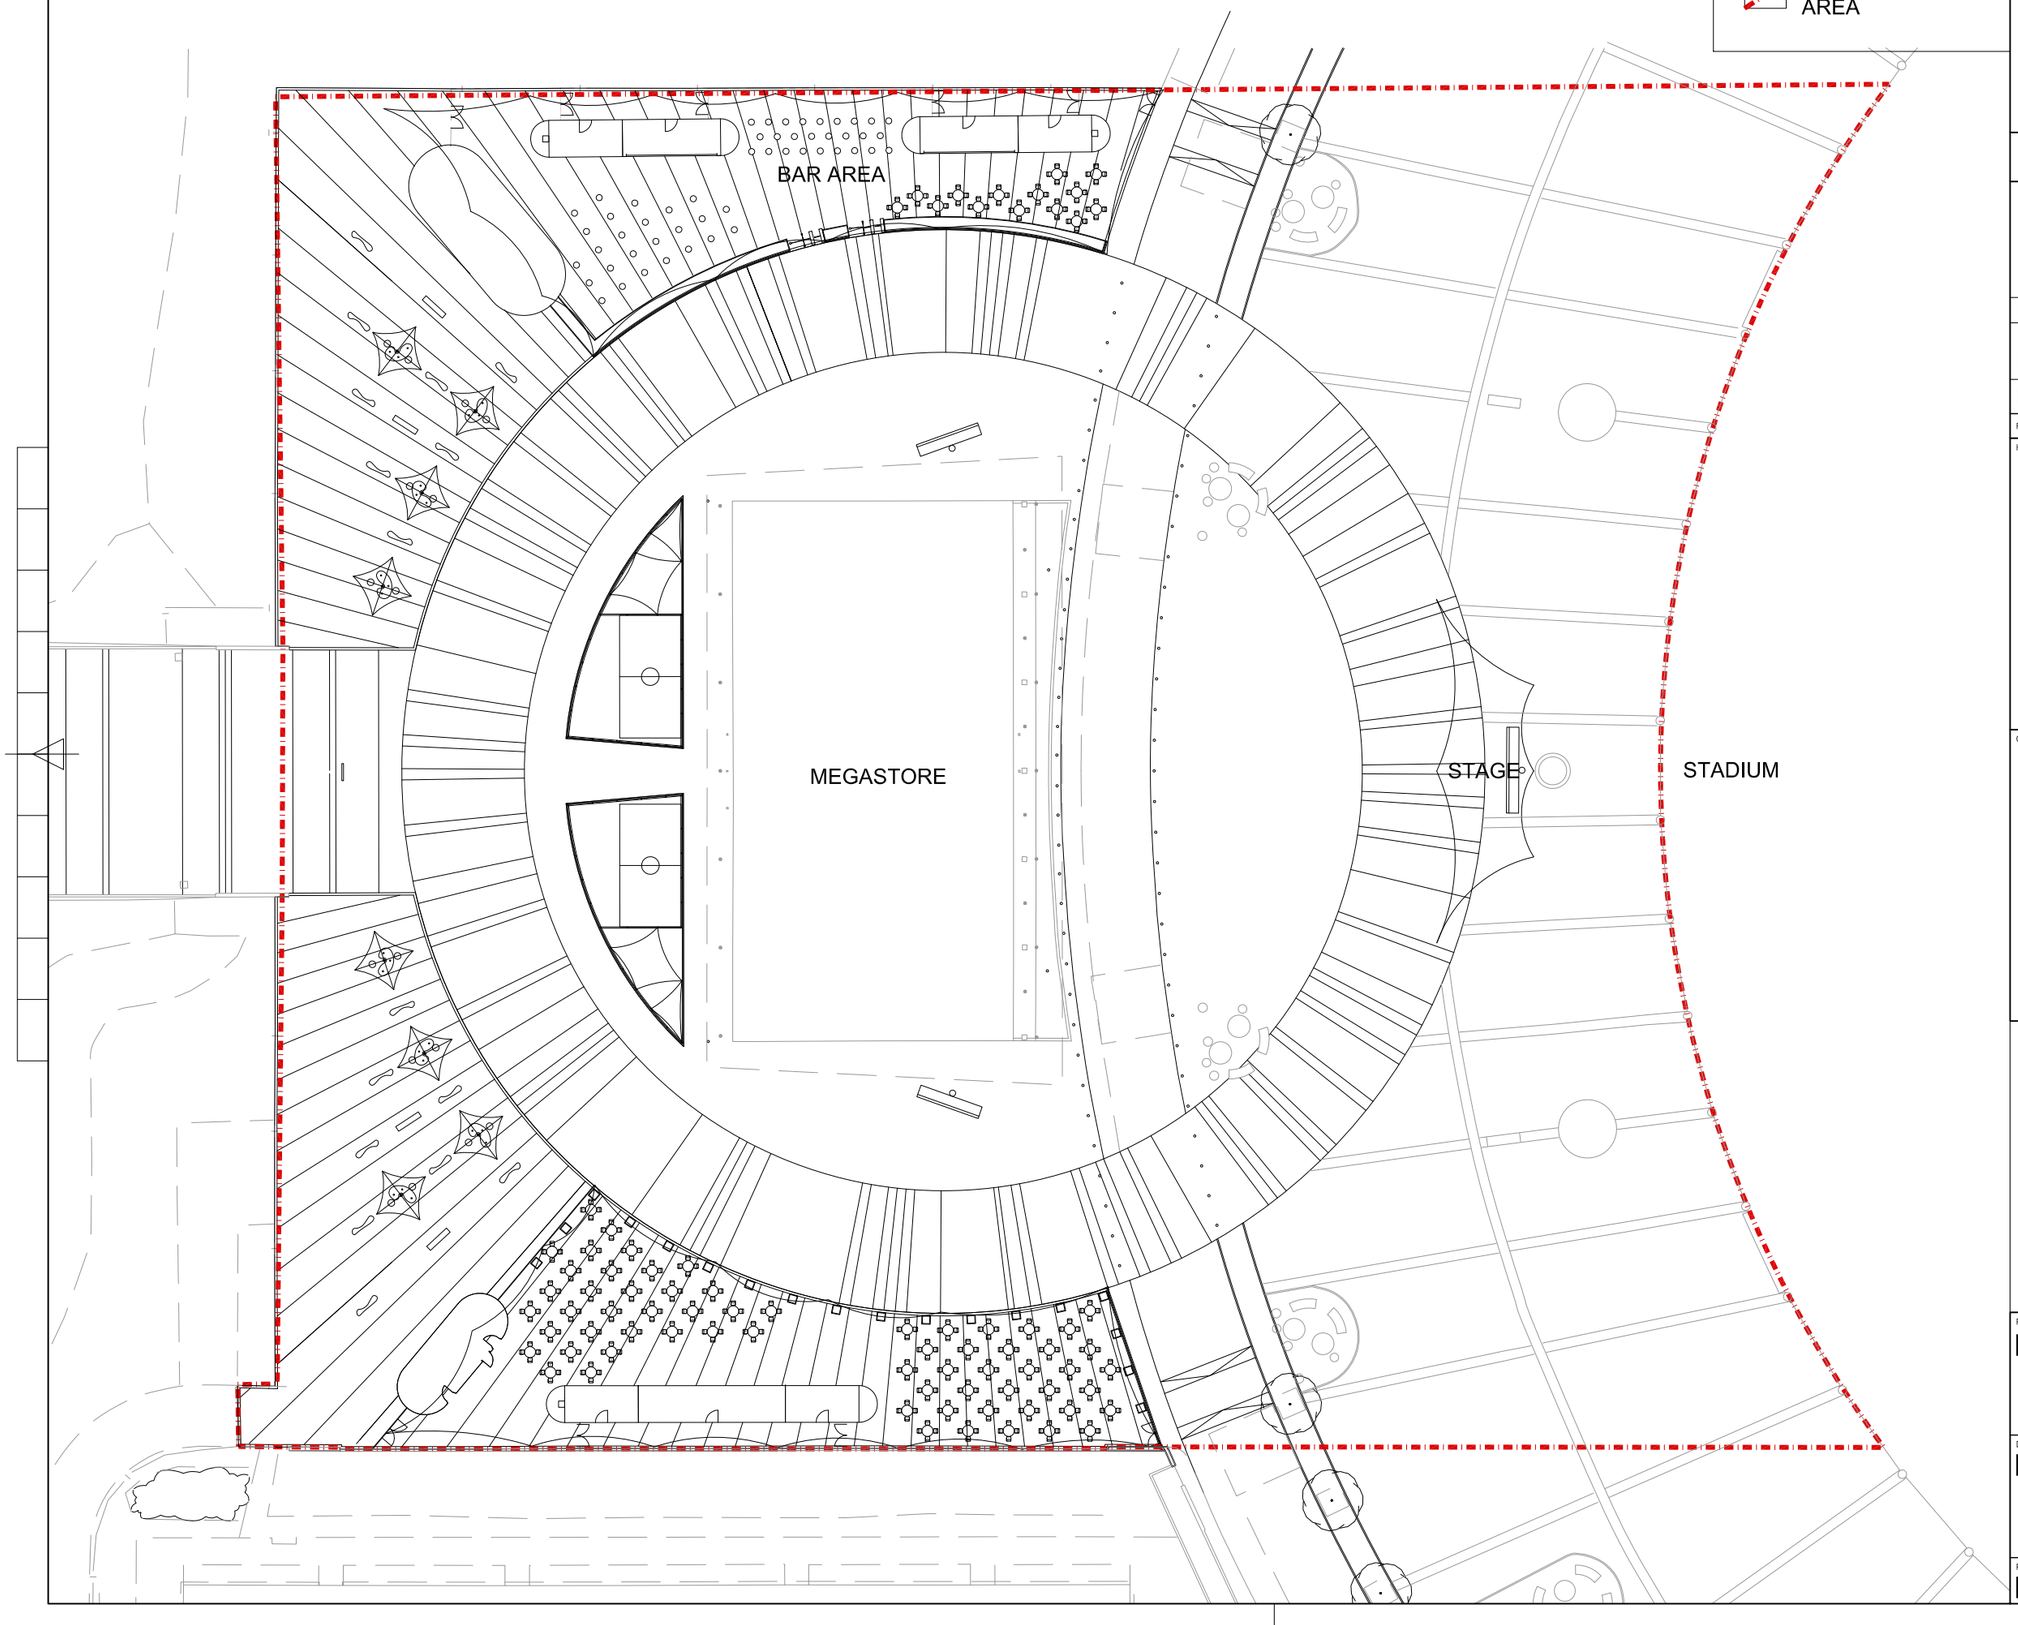

KEY

EVENT LICENSED AREA

BUILDING DESIGN PARTNERSHIP SHALL HAVE NO RESPONSIBILITY FOR ANY USE MADE OF THIS DOCUMENT OTHER THAN FOR THAT WHICH IT WAS PREPARED AND ISSUED.

ALL DIMENSIONS SHOULD BE CHECKED ON SITE.

DO NOT SCALE FROM THIS DRAWING.

ANY DRAWING ERRORS OR DIVERGENCES SHOULD BE BROUGHT TO THE ATTENTION OF BUILDING DESIGN PARTNERSHIP AT THE ADDRESS SHOWN BELOW

NOTES

REVISION / DESCRIPTION	DRAWN	CHECKED	DATE
REVISION A TOILET BLOCK SIZES FINALISED AND GENERAL LANDSCAPE LINEWORK UPDATED	MS	JD	21.06.10
FIRST ISSUE	MS	JD	17.06.10

KEY PLAN

N

CLIENT

BDP.

11 Ducie Street
P.O. Box 85, Piccadilly Basin
Manchester M60 3JA
United Kingdom
T +44 (0)161 828 2200
F +44 (0)161 828 2235
www.bdp.com

PROJECT TITLE
MANCHESTER CITY

DRAWING TITLE
EVENT LICENSED AREA


SCALE @ A3
1:500

DATE
JUN '10

PROJECT NUMBER
P2004004

DRAWING No.
(SK)L004

REVISION
A

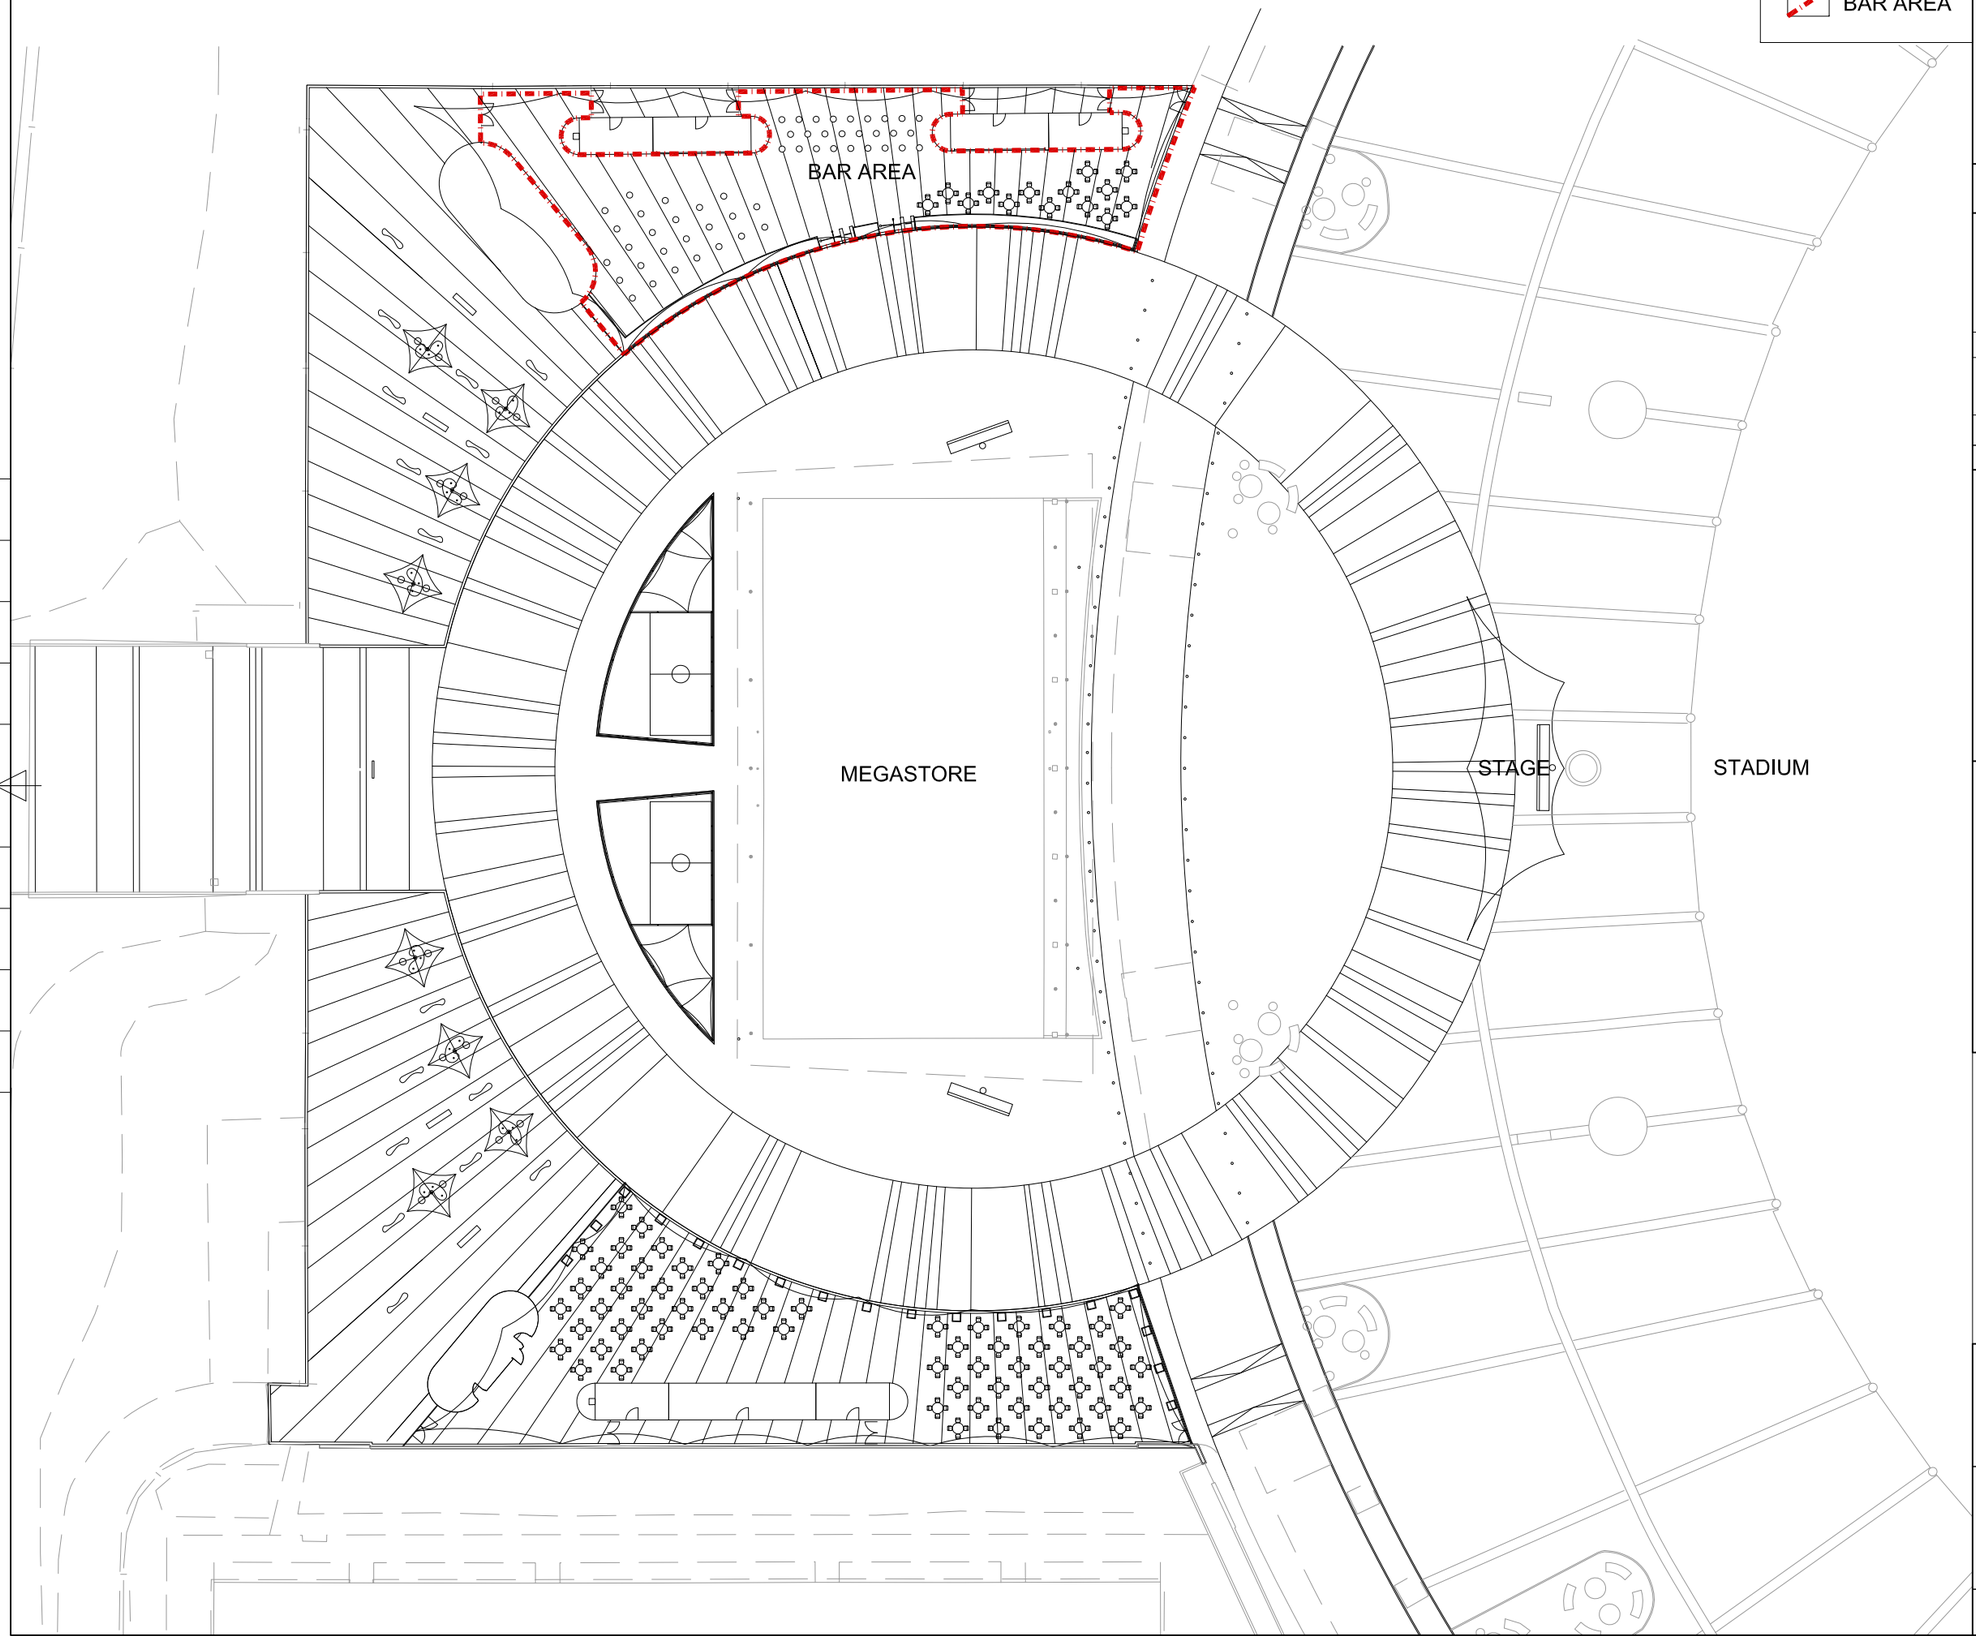

KEY

BAR AREA

BUILDING DESIGN PARTNERSHIP SHALL HAVE NO RESPONSIBILITY FOR ANY USE MADE OF THIS DOCUMENT OTHER THAN FOR THAT WHICH IT WAS PREPARED AND ISSUED.

ALL DIMENSIONS SHOULD BE CHECKED ON SITE.

DO NOT SCALE FROM THIS DRAWING.

ANY DRAWING ERRORS OR DIVERGENCES SHOULD BE BROUGHT TO THE ATTENTION OF BUILDING DESIGN PARTNERSHIP AT THE ADDRESS SHOWN BELOW

NOTES

For Bar Area Details please refer to drawing 0(9-)L012. Included on this drawing are areas and capacity calculations.

REVISION / DESCRIPTION	DRAWN	CHECKED	DATE
REVISION A TOILET BLOCK SIZES FINALISED AND GENERAL LANDSCAPE LINEWORK UPDATED	MS	JD	21.06.10
FIRST ISSUE	MS	JD	17.06.10

KEY PLAN

N

CLIENT

BDP.

11 Ducie Street
P.O. Box 85, Piccadilly Basin
Manchester M60 3JA
United Kingdom
T +44 (0)161 828 2200
F +44 (0)161 828 2235
www.bdp.com

PROJECT TITLE
MANCHESTER CITY

DRAWING TITLE
BAR AREA LOCATION


SCALE @ A3
1:500

DATE
JUN '10

PROJECT NUMBER
P2004004

DRAWING No.
(SK)L001

REVISION
A

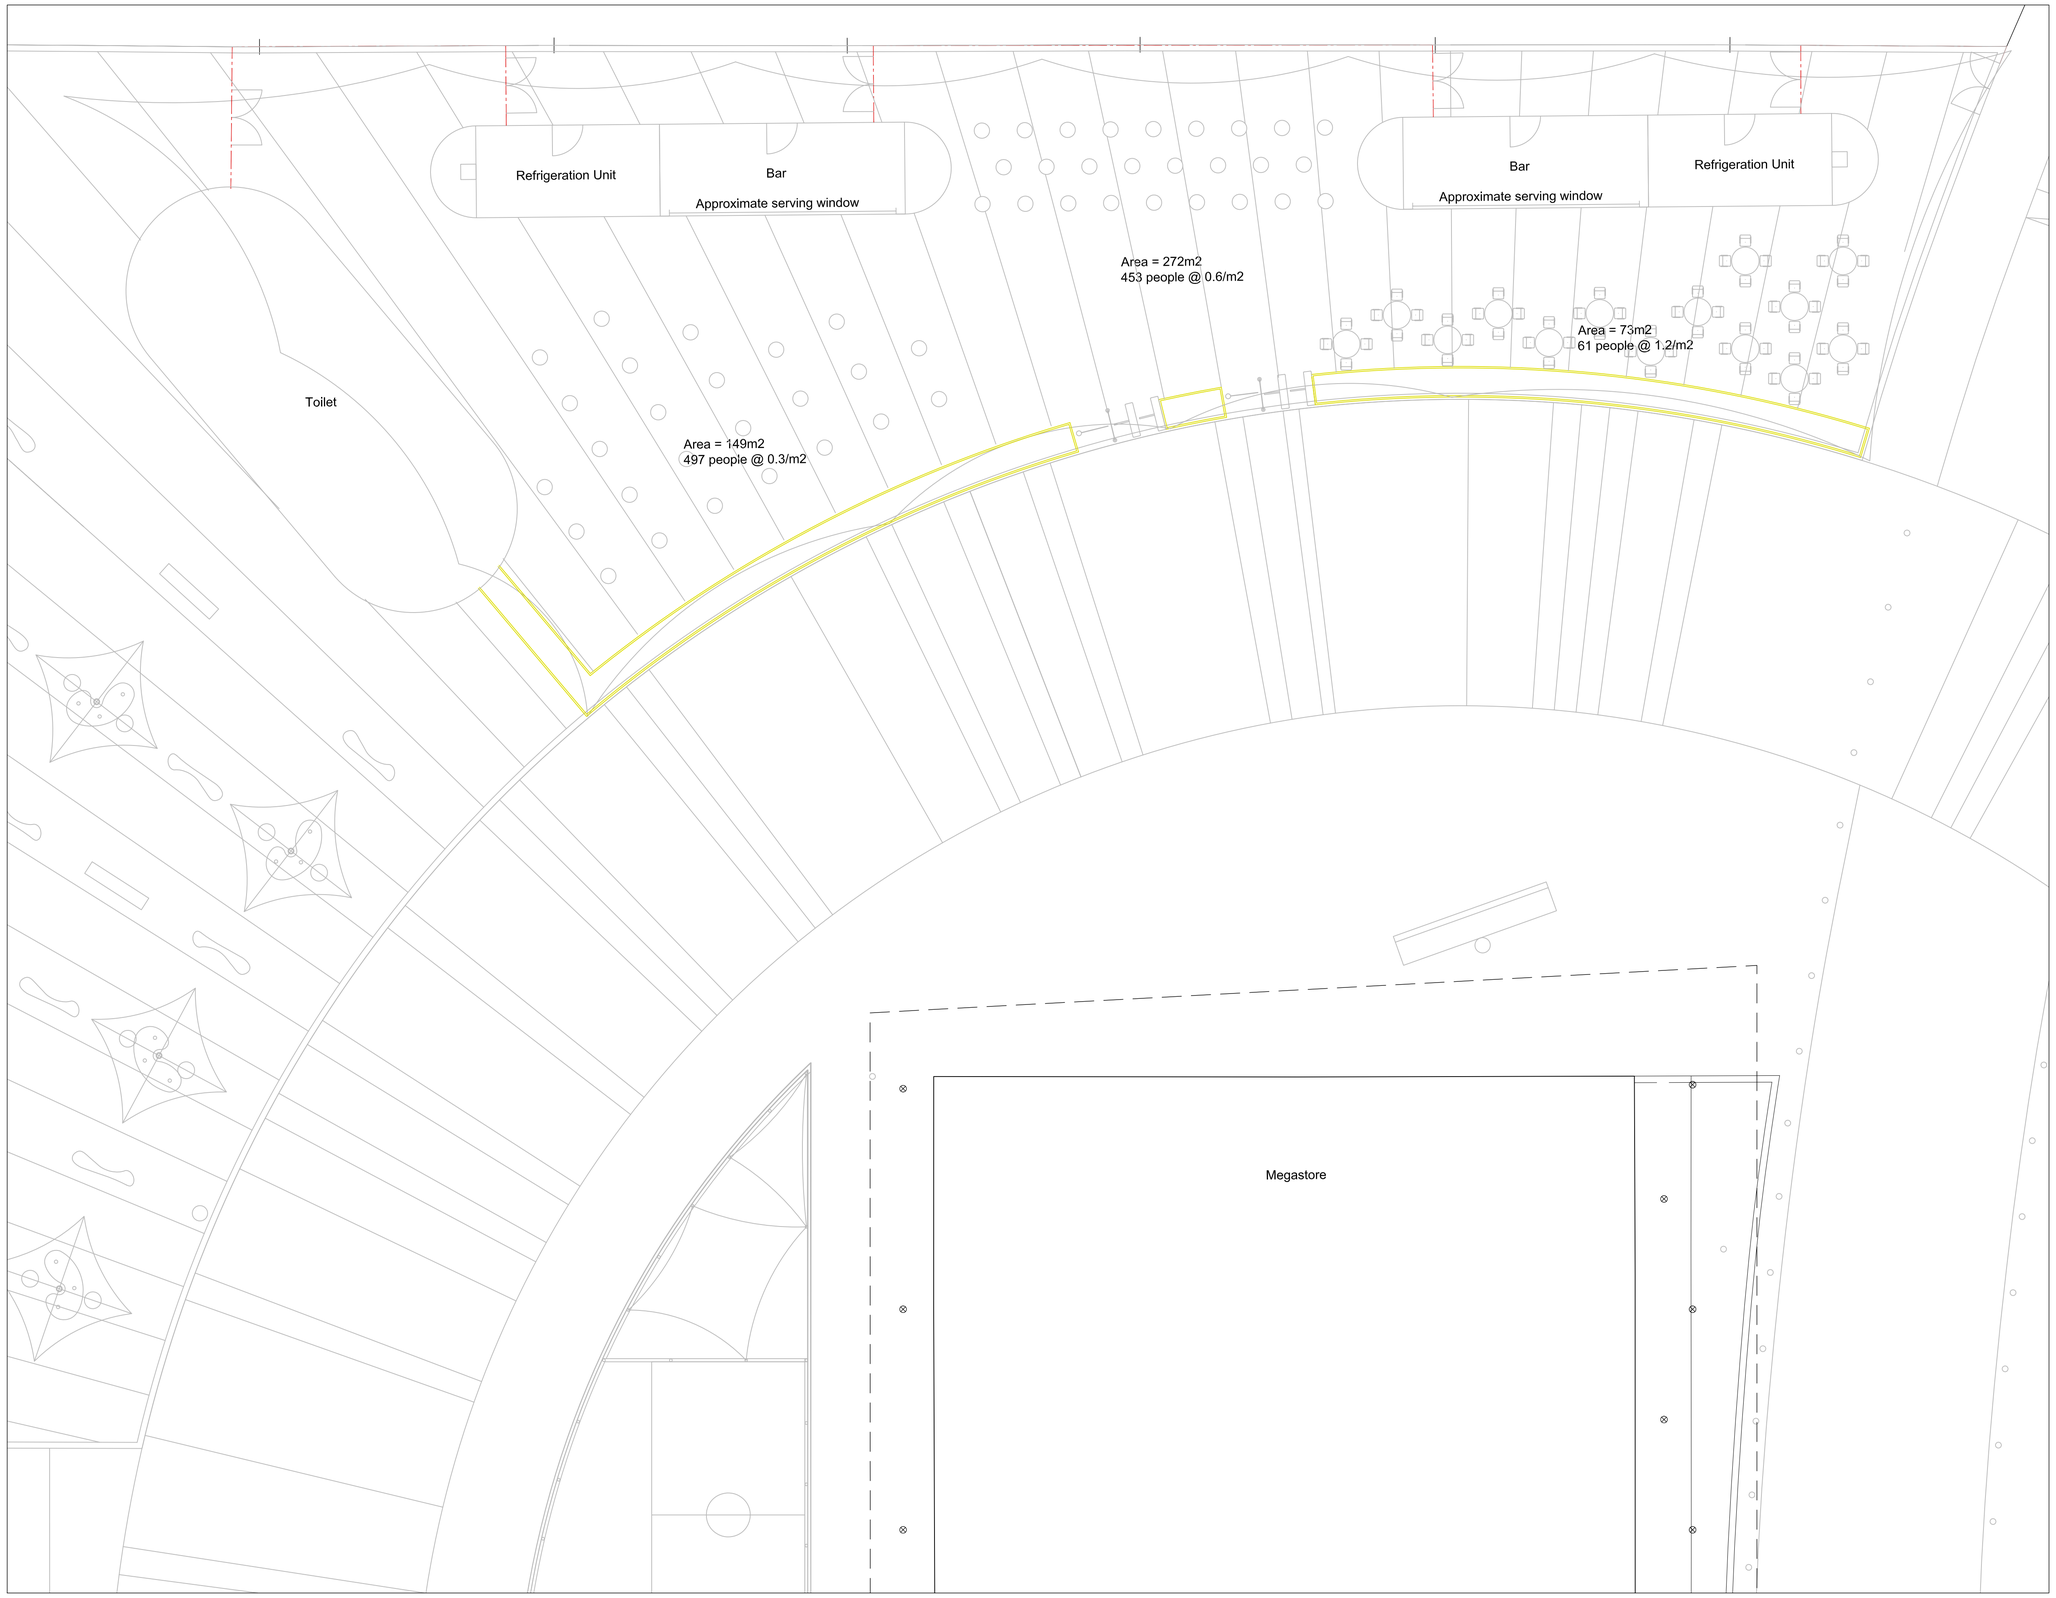

BUILDING DESIGN PARTNERSHIP SHALL HAVE NO RESPONSIBILITY FOR ANY USE MADE OF THIS DOCUMENT OTHER THAN FOR THAT WHICH IT WAS PREPARED AND ISSUED.

ALL DIMENSIONS SHOULD BE CHECKED ON SITE.

DO NOT SCALE FROM THIS DRAWING.

ANY DRAWING ERRORS OR DIVERGENCES SHOULD BE BROUGHT TO THE ATTENTION OF BUILDING DESIGN PARTNERSHIP AT THE ADDRESS SHOWN BELOW.

NOTES

KEY

1.1m HIGH DOUBLE MESH BARRIER WITH PLANTED 'MOAT'

2.5m HIGH BRANDED SECURITY FENCE

REVISION / DESCRIPTION	DRAWN	CHECKED	DATE
REVISION A	MS	JD	21.06.10
TOILET BLOCK SIZES FINALISED AND GENERAL LANDSCAPE LINEWORK UPDATED			
FIRST ISSUE	MS	JD	14.06.10

KEY PLAN

N

CLIENT

BDP.

11 Ducie Street
P.O. Box 85, Piccadilly Basin
Manchester M60 3JA
United Kingdom
T +44 (0)161 828 2200
F +44 (0)161 828 2235
www.bdp.com

PROJECT TITLE
MANCHESTER CITY

DRAWING TITLE
BAR AREA DETAIL

SCALE @ A1
1:100

DATE
JUN '10

PROJECT NUMBER
P2004004

DRAWING NO.
0(9-)L012

REVISION
A