PROPOSED EXTERNAL SIGNAGE AND ADVERTISEMENT

Please Note

- do not scale from this drawing - use figured dimensions only
- read in conjunction with all other consultants/specialists drawings. report any discrepancies before affected work commences
- all setting out dimensions to be checked on site by contractor before work commences
- this drawing remains copyright of whitebox architects. copy/distribute only with consent of author
- these drawings indicate design intend only

Date : 03/02/09

PLANNING
ACK'D
REPLIED
RECD - 9 FEB 2009
M
M
M
FOR ACTION
INIT
RECD

SPECIFICATION OF SIGNAGE

Sign 'A' - Restaurant Name Panel Sign
Letters cut with CNC routed in stainless steel effect
Dibond panel with rough cut edges to match authentic high class image of restaurant. Small concealed light sauce located behind panel to illuminate letters.
Font - Viner Hand ITC Size - 300mm tall

Sign 'B' - Restaurant Name Bulk Head Lettering
Letters cut with CNC routed from stainless steel effect
Dibond on standoff locators applied to fascia panel.
Font - Viner Hand ITC Size - 300mm tall

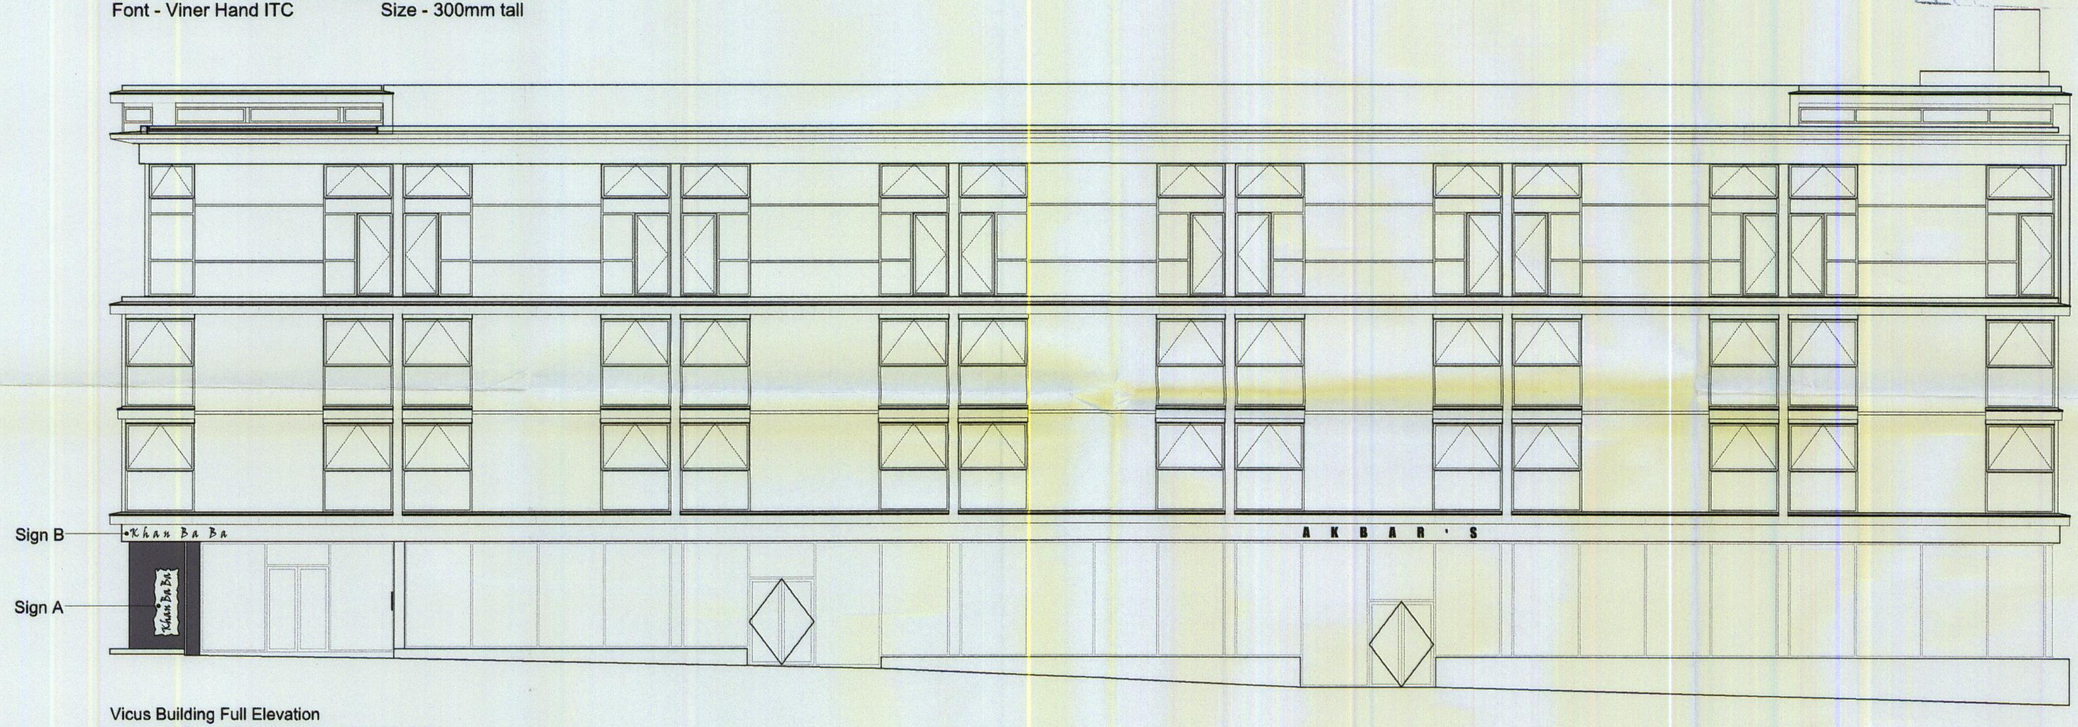

Vicus Building Full Elevation
Liverpool Road Elevation - Scale 1:100 @ A2



Vicus Building Part Elevation
Wellington Place Elevation - Scale 1:100 @ A2

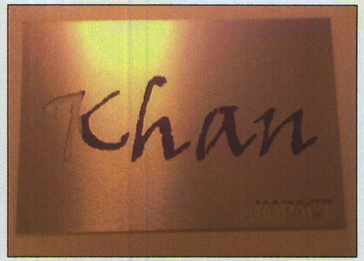

Mock up of lettering style
Impact Signs - Altrincham

White Box
2 Swinton Square
King Street
Knutsford
Cheshire
WA16 6HH

T 01565 754 500
F 01565 754 600
E studio@whiteboxarchitecture.com
www.whiteboxarchitecture.com

Project
Salt and Pepper 2 / Khan Ba Ba

Client Ali Raza

DWG
Signage

Project No. 2012_Salt and Pepper 2
DWG No 022
DWG Date October 2008
DWG Scale 1:100 @ A2
Revision

©