
REVISION	DATE	DESCRIPTION
P2	25.06.08	REVISED PLANNING APPLICATION

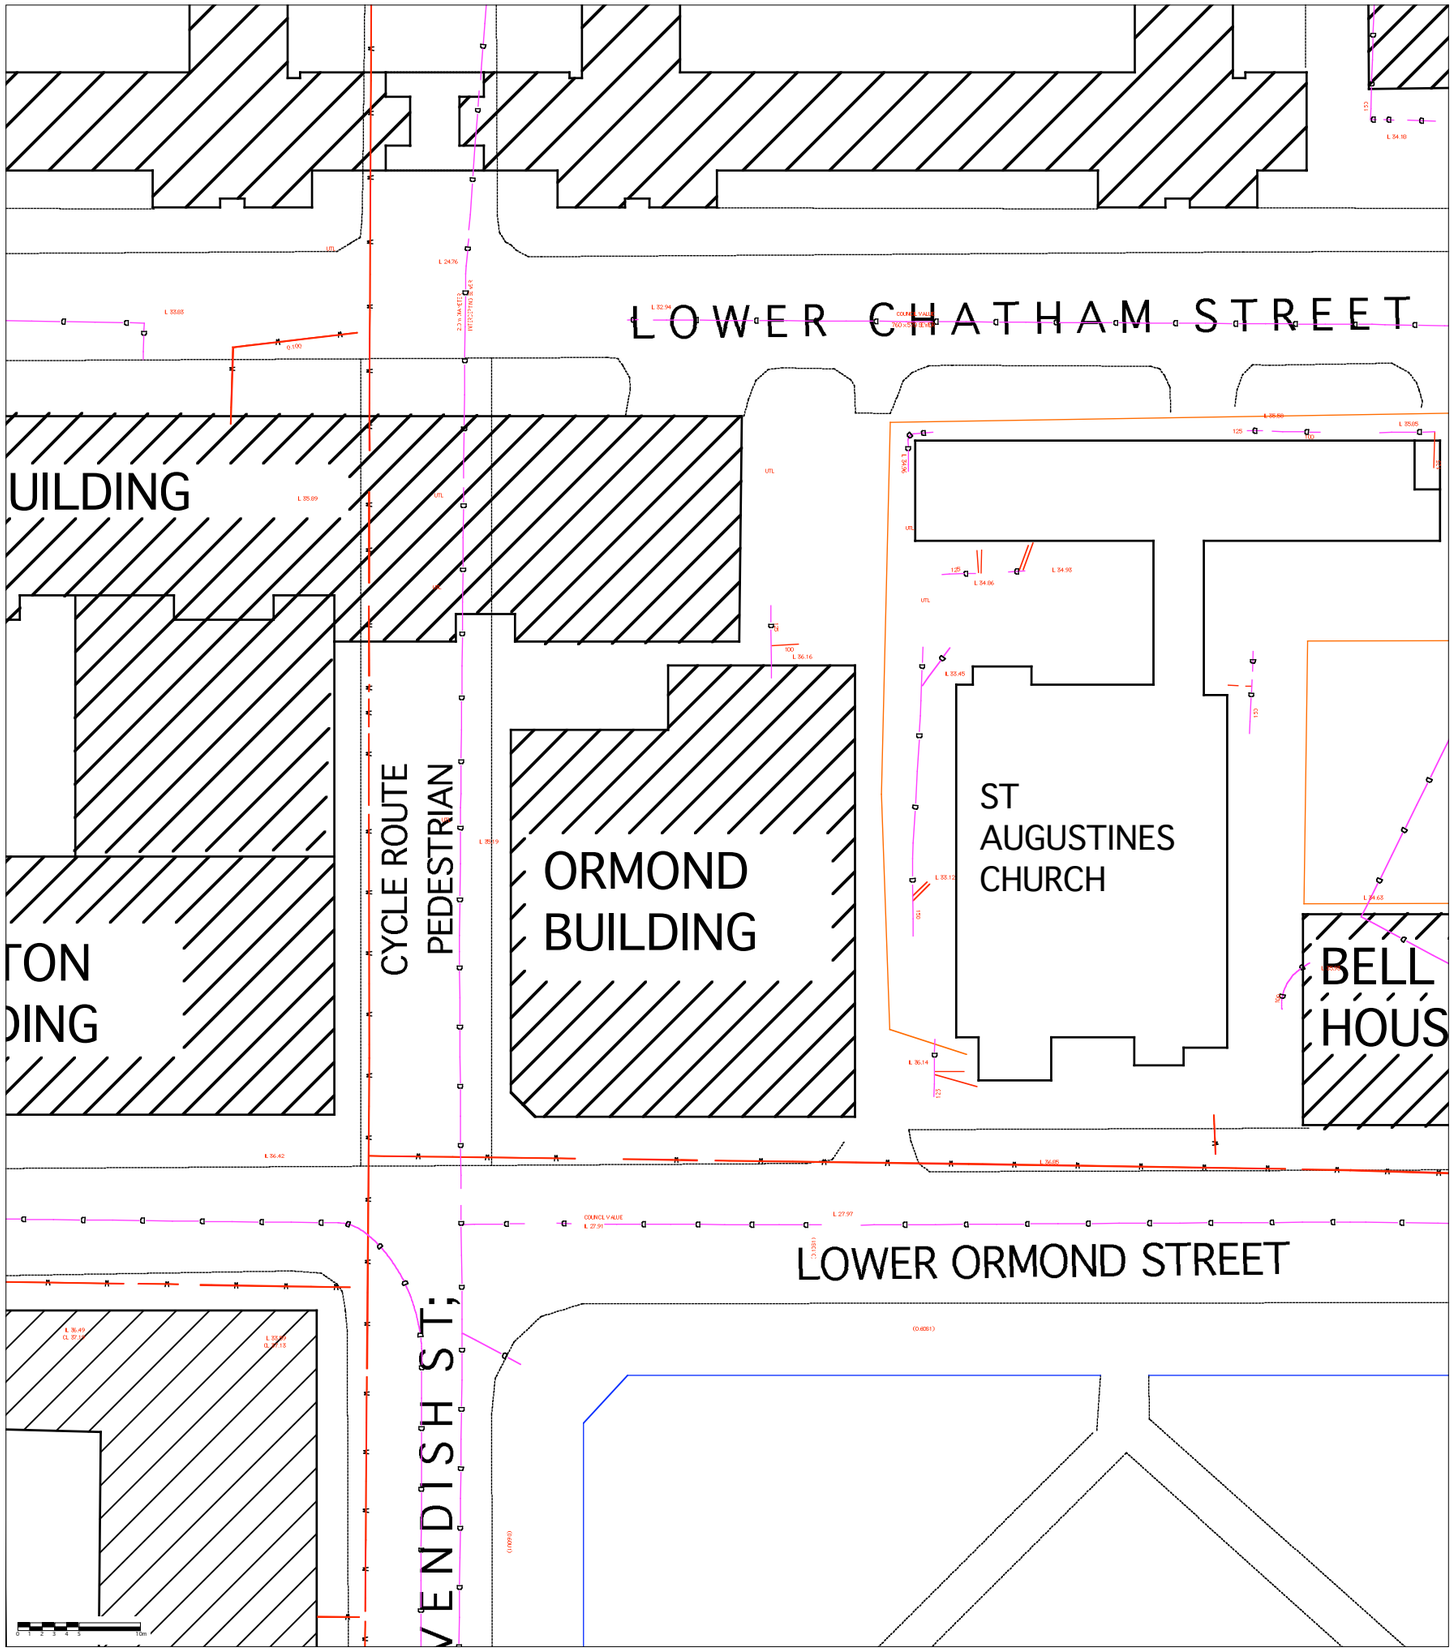

NOTE

DETAILS OF THE UNDERGROUND SERVICES ARE OBTAINED FROM VARIOUS UTILITY DRAWINGS. WHILST THE INFORMATION GIVEN IS BELIEVED TO BE CORRECT@ NO GUARANTEE CAN BE GIVEN TO THE ACCURACY@ AND ARE SUBJECT TO THE UTILITY DISCLAIMERS NOTED ON THEIR DRAWINGS.

D D FOUL & SURFACE WATER DRAINAGE

W W W W WATER

OMI ARCHITECTS

31, Blackfriars Road, Salford, Manchester M3 7AQ

t 44(0)161 832 3242
f 44(0)161 832 3623
e info@omiarchitects.com
w www.omiarchitects.com

PROJECT	ORMOND BUILDING, MMU				
DRAWING	EXISTING MAINS SEWER PLAN				
DATE	JUNE '08	DRAWN BY	JM	SCALE	1:500 @ A3
JOB NO.	1243	DWG.NO.	L/002 P2		