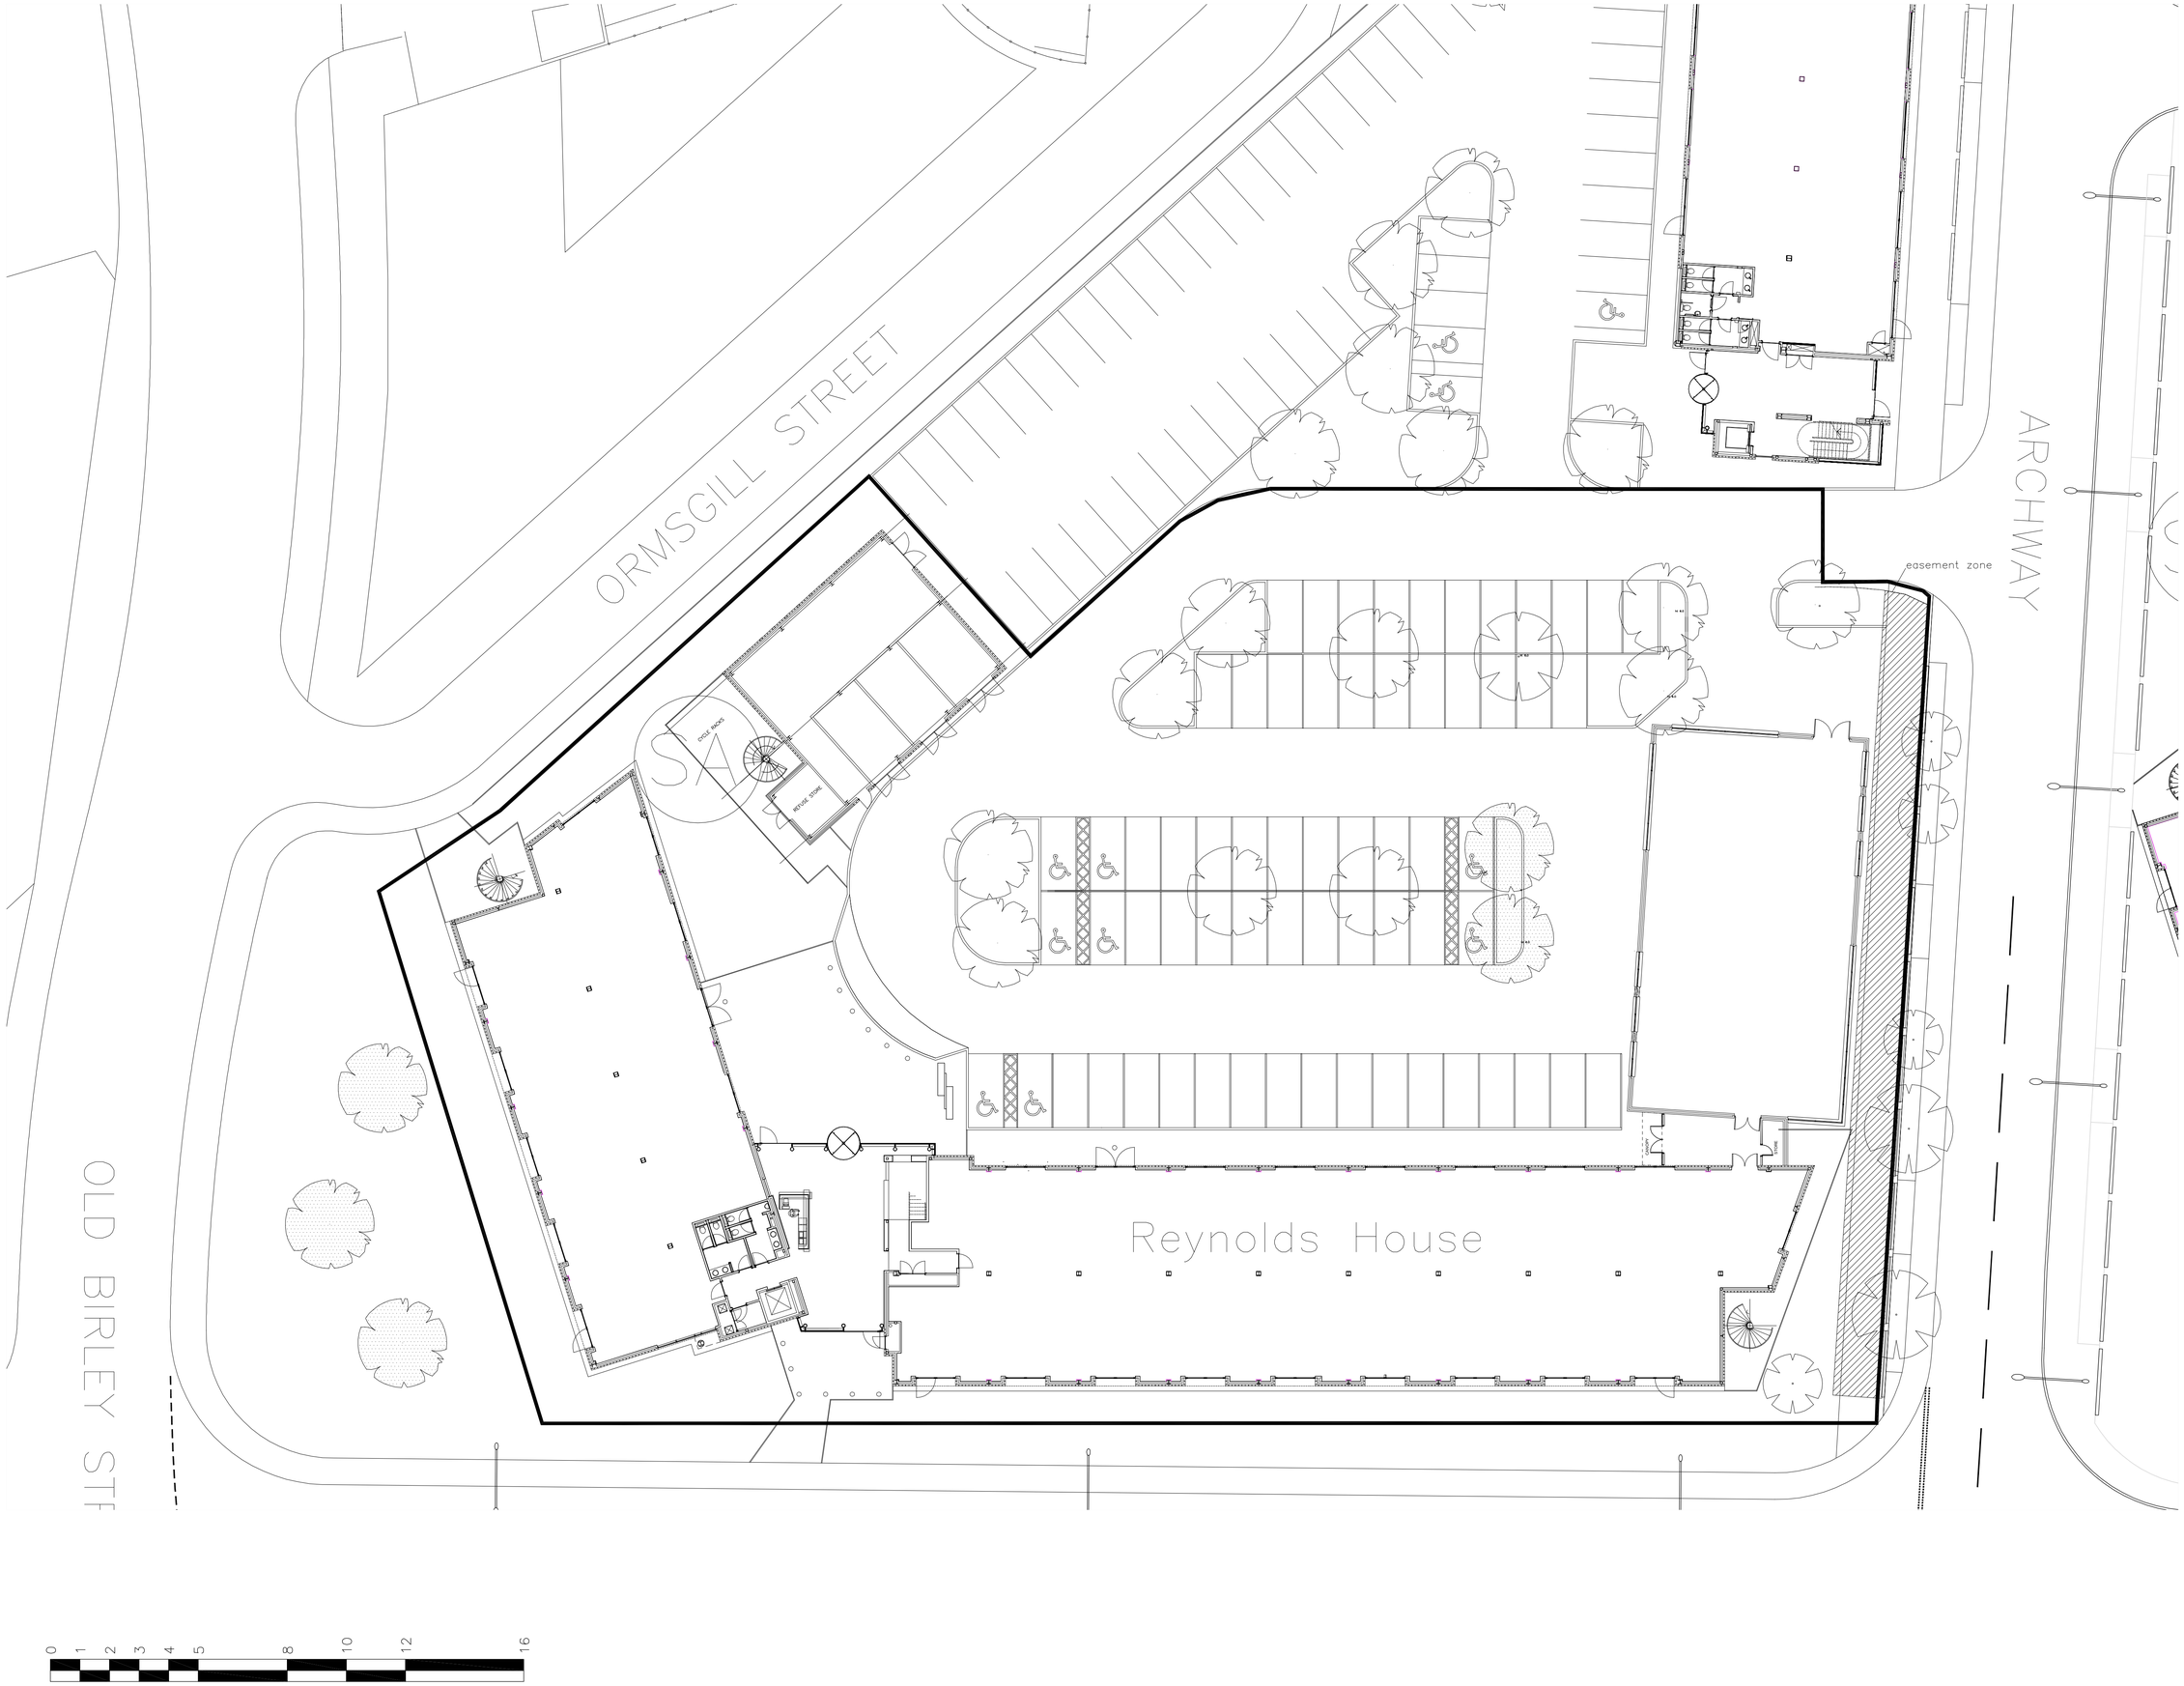

REVISIONS

For Planning

DLA ARCHITECTURE

2 The Malt House | Deva Centre | Trinity Way
MANCHESTER | M3 7BD
Tel : 0161 834 4550 | Fax : 0161 834 4551
Email : info@dla-architecture.co.uk I www.dla-architecture.co.uk

PROJECT
BOWFELL PROJECT
SCHEME 2

TITLE
REDLINE BOUNDARY

SCALE	DATE
1:100	11/11/08
DRAWN BY	REVIEWED
RJM	-
DRAWING NO	REVISION
2008-110/804	

DWG PATH
T:\2008\2008-110\DLA\Autocad\Dwgs\804
ORIGINAL PAPER SIZE A1