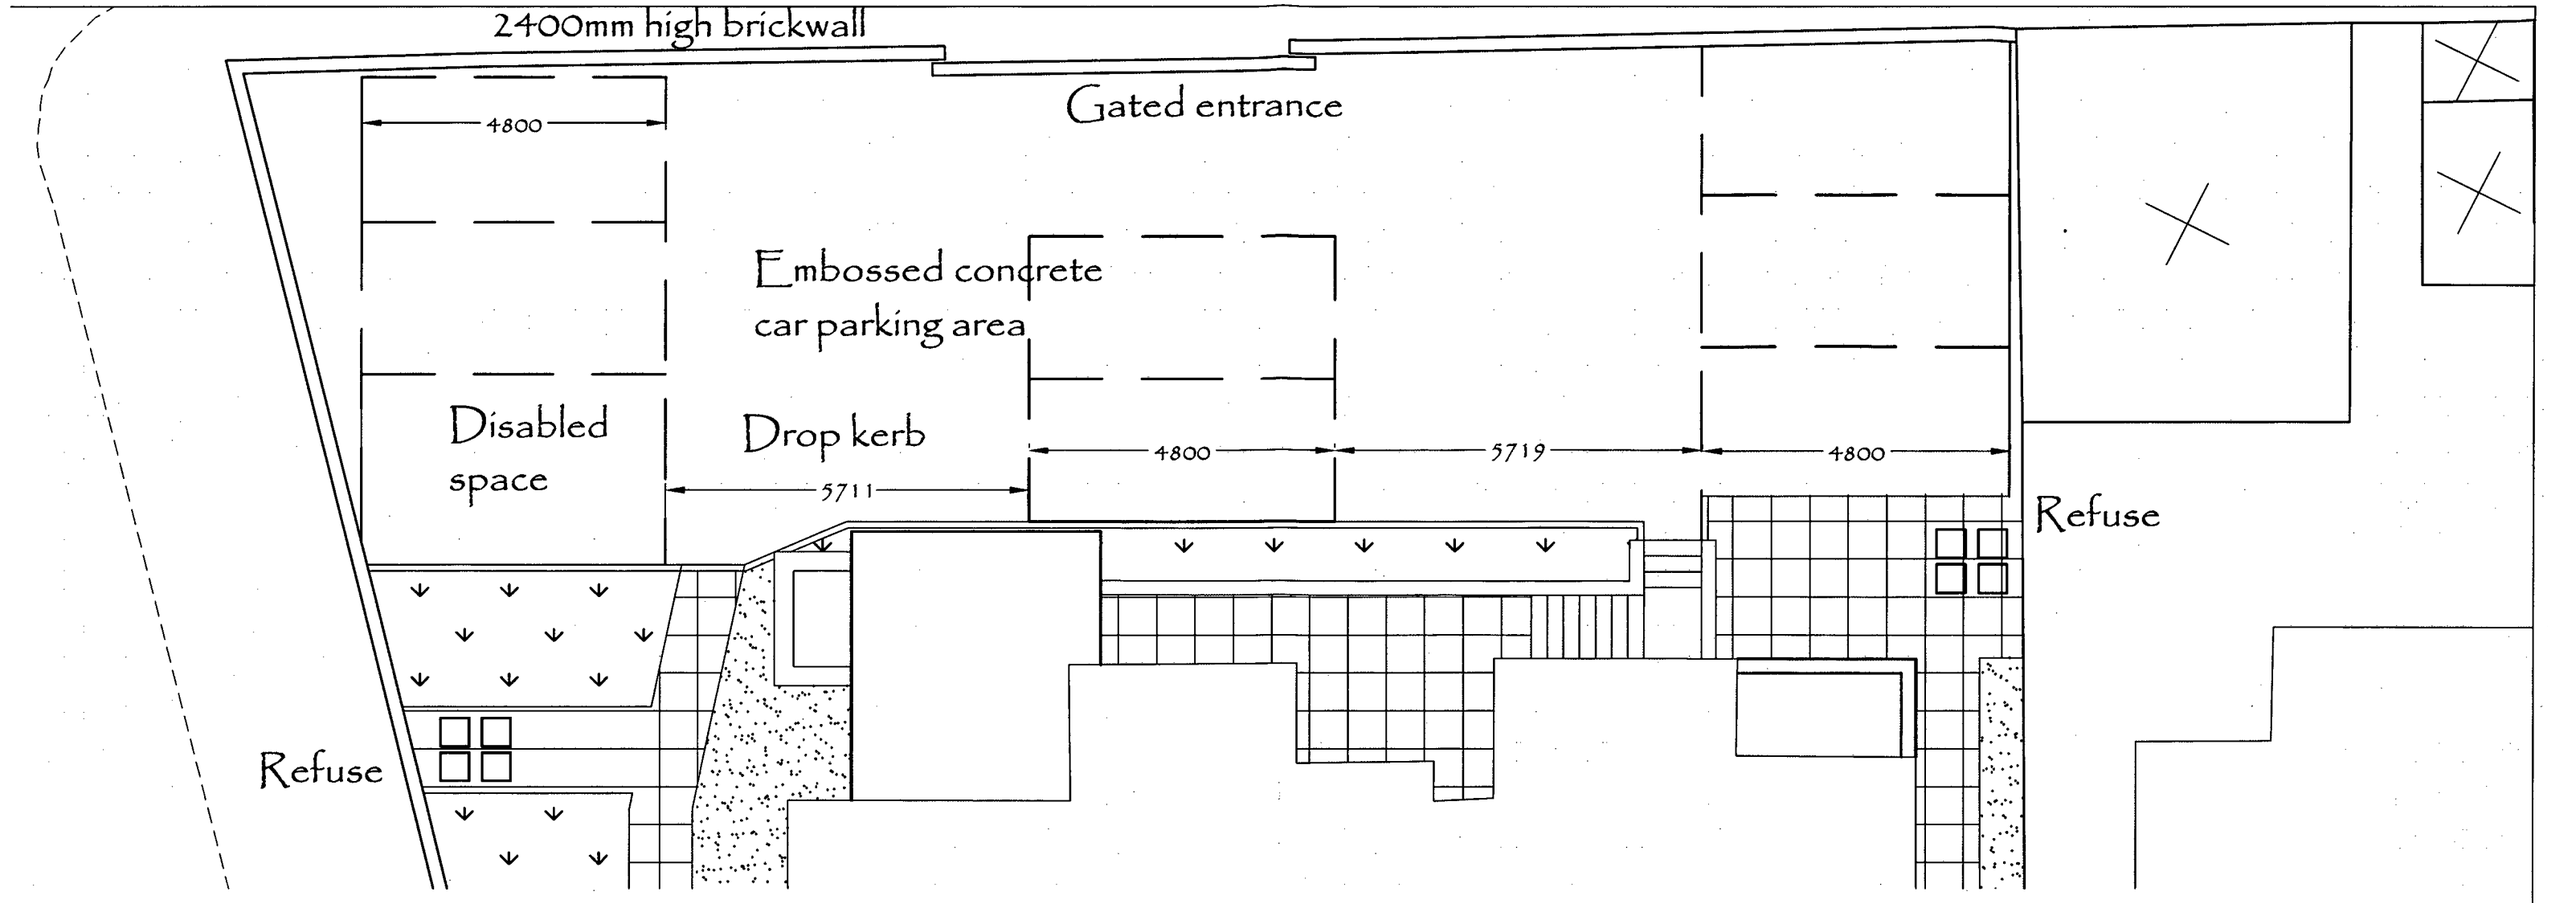

Modifications to car parking area.

1. Car parking layout revised for one entrance access (Existing entrance)
2. Refuse area relocated in two seperate areas (One area in approved drwg.)
3. Clear access provided on both sides of the property.
4. Car turning ability increased from approved drwg. (5.7+ m against 5.6m and 3.6m)

PLANNING AND
BUILDING CONTROL
03 SEP 2013

Rev A: 7th Dec 2010: Disabled car parking bay revised, stone paving footpath added

N. HOLDEN CONSTRUCTION LTD
JUBILEE HOUSE
12 / 14 GREAT CHEETHAM STREET WEST
SALFORD M7 2JE
TEL NO. 0161 792 9493

Client: **Holden Property Management Ltd.**

Job Title: **New Residential Development 9 – 11 Smedley Lane Cheetham Hill**

Drawing Title: **Car parking setting out**

Scale: **1 : 100 @ A3**

Job No	Drawing No	Rev.
190	121	A