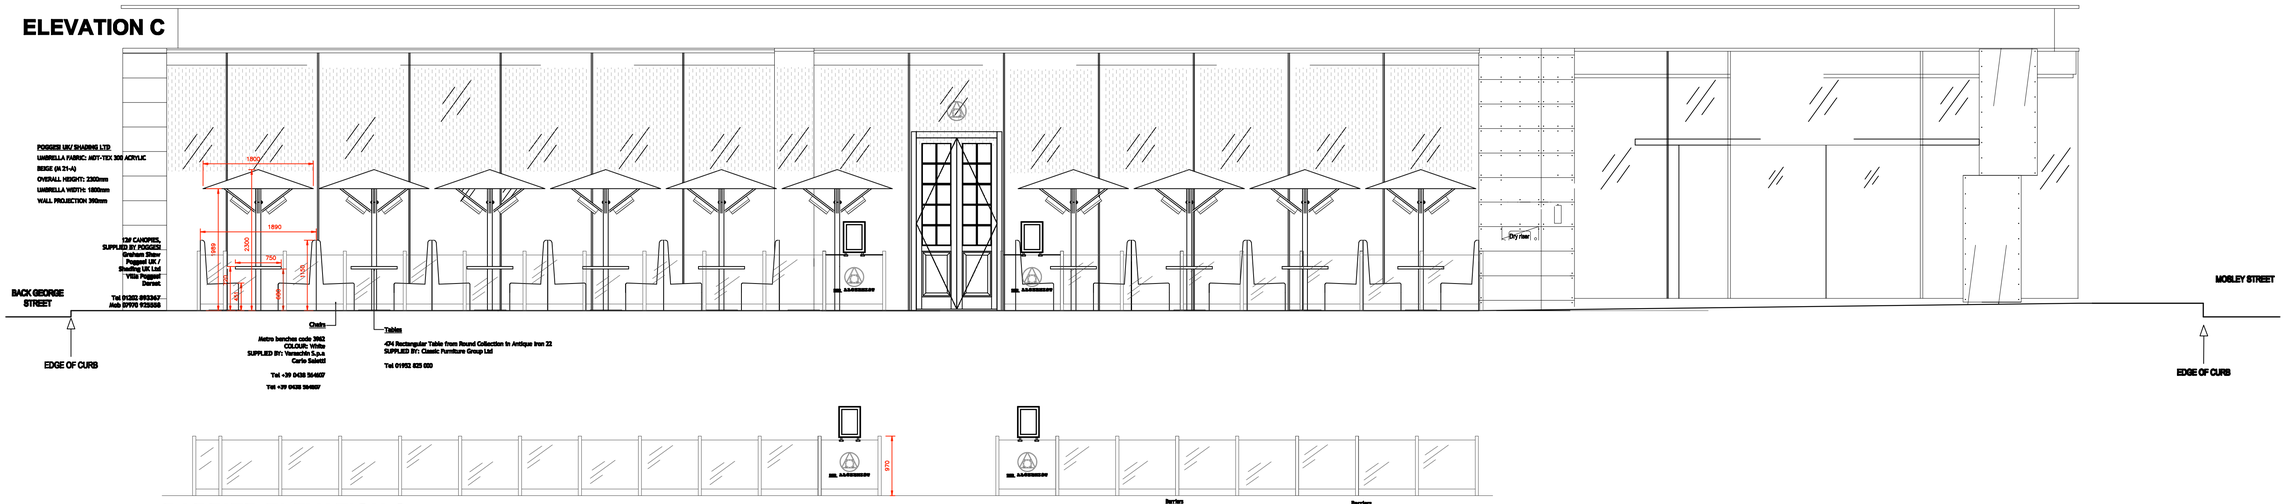

LEGEND

DRAWING REVISION / ISSUE STATUS

Issue	Details	By	Date
A	Original Survey–copy	ET	27/01/12
B	MINOR ALTERATIONS– BARRIER INSTALL	NW	15/03/12
C	MINOR ALTERATIONS– WAITER STATION	NW	15/03/12
D	MINOR ALTERATIONS– WAITER STATION	NW	02/04/12
E	MINOR ALTERATIONS– ROAD SIGNAGE	NW	24/04/12
F	MINOR ALTERATIONS– ROAD SIGNAGE	NW	24/04/12
G	MINOR ALTERATIONS– ROAD SIGNAGE	NW	25/05/12

DO NOT SCALE FROM DRAWING. ALL DIMENSIONS TO BE TAKEN & VERIFIED ON SITE BY CONTRACTOR, SUPPLIER OR FABRICATOR. ANY DISCREPANCIES TO BE NOTIFIED TO THE CONTRACT ADMINISTRATOR IMMEDIATELY. THIS DRAWING IS THE PROPERTY OF LIVING VENTURES RESTAURANTS ltd

SCALE 1:1 — 5mm, 10mm, 20mm

NB:
1:100 = 10mm PER 1m
1:50 = 20mm PER 1m

FOR FURTHER INFORMATION PLEASE CONTACT:
NATALIE WALDRON
LIVING VENTURES RESTAURANTS ltd
4-6 PRINCESS STREET
KNUTSFORD
CHESHIRE
WA16 6DD
TEL: 0158 8631234, FAX: 0158 8631235
email: natalie.waldron@livingventures.com

FOR FURTHER INFORMATION PLEASE CONTACT:
EMMA TOMLINSON
LIVING VENTURES RESTAURANTS ltd
4-6 PRINCESS STREET
KNUTSFORD
CHESHIRE
WA16 6DD
TEL: 0158 8631234, FAX: 0158 8631235
email: emmatomlinson@livingventures.com

ALCHEMIST NEW YORK STREET

ISSUE: G

STATUS: STATUS

SCALE: 1:50 @ A1

INTENTION: monochrome-colour

DRAWING NO: LVM 2011 TANYS 60

DATE: 26/01/2012

TITLE: Proposed External Seating GA

JOB:
1 NEW YORK STREET
MANCHESTER
M1 4HD