CONSERVATORY LAYOUT

27. GREENWAY AVE
M19 3LQ
MRS FINN

Tel:
Fax:

RIDGE TOP: 2986
RIDGE CENTRE: 2849
RIDGE BOTTOM: 2793

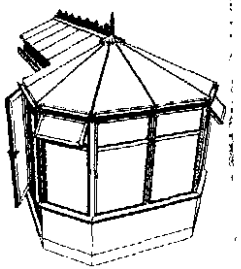

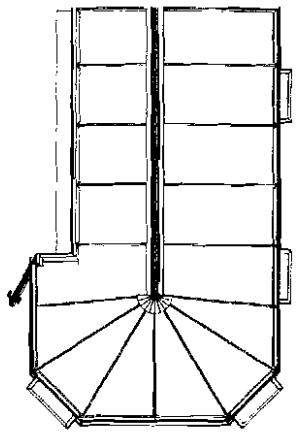

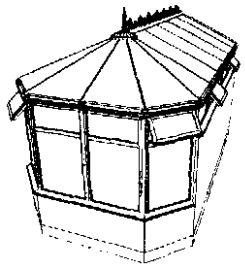

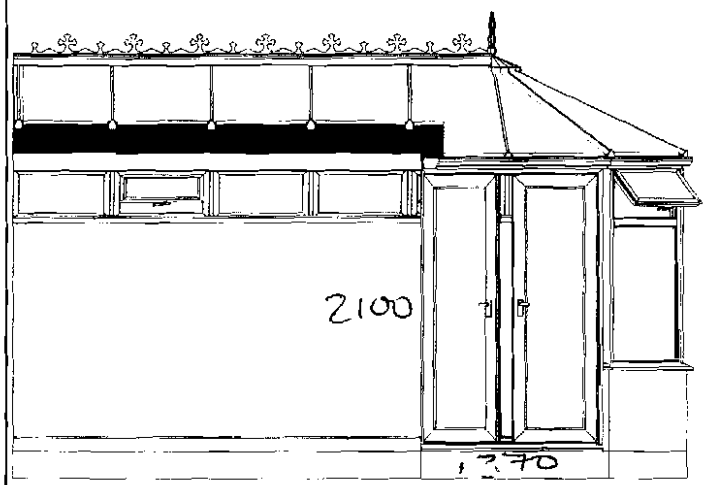

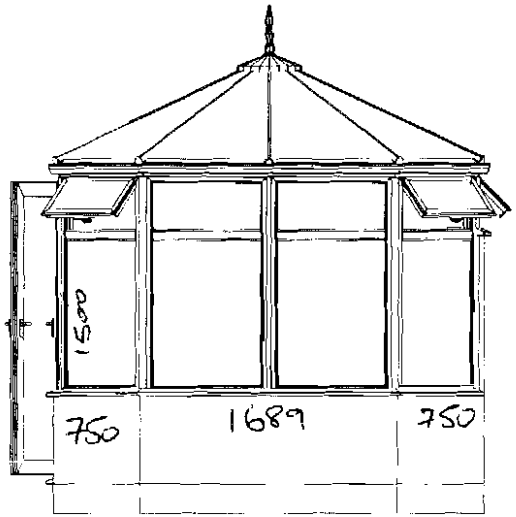

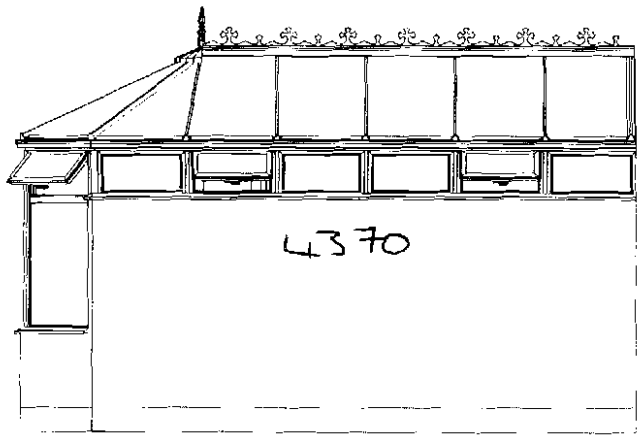

CUSTOMER DETAILS

Customer: ces
Tel:
Fax:

ORDER DETAILS

Order Ref: ns9082
Date created: 07/03/2008 1
Drawn by:

Projection		Span	
Internal:	4900	**Internal:**	2750
External:	*5000*	**External:**	*2950*

Internal Colour: White
External Colour: White
Glazing Material: BLUE BIO TGH

External Brickwork

ces

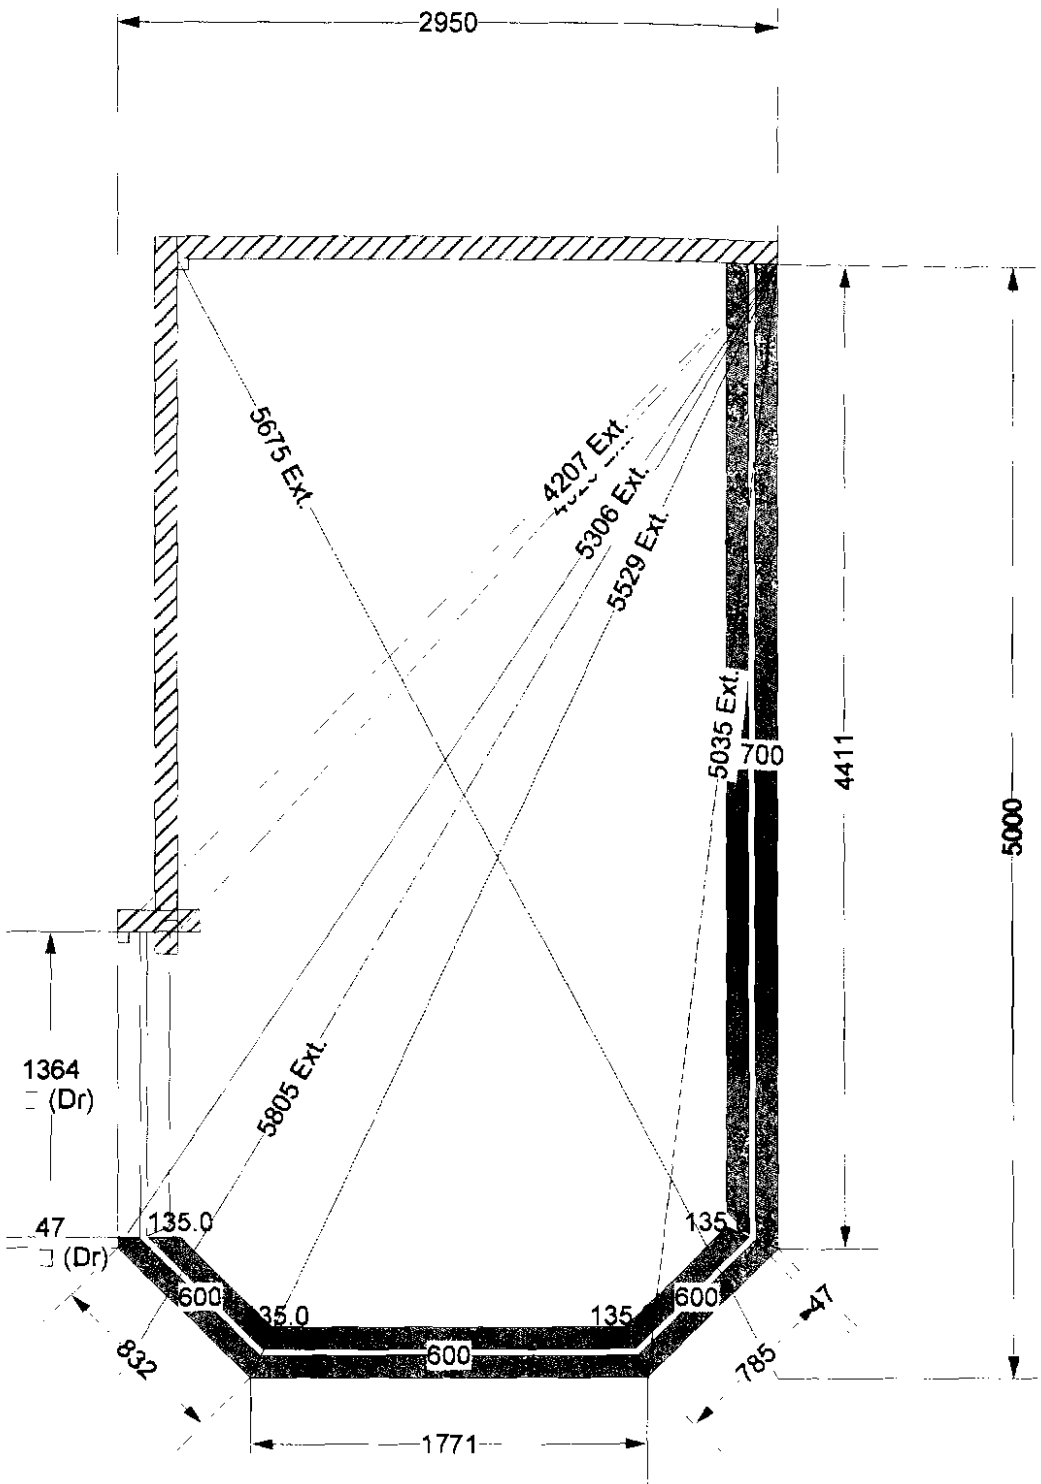

Span:	2750 mm	Drawn By:		RingBeam Type:	Heavy Eaves
Order Number:	ns9082	Volume:	29.76m³	Bar Material:	Aluminium
Projection:	4900 mm	Roof Colour:	White	Frame Profile:	Default 70mm
Customer:	ces	Dataset:	Ultraframe Classic (Ultrafram	Options:	Roof System Detail Required
Pitch:	25.0°, 22.2°, 25.0°, 22.2°, 25	Glazing Material:	BLUE BIO TGH	Dwarf Wall Height:	600 mm
Reference:		Cresting:	Classic	Notes:	
External Heights:	2986	Window Colour:	White	Cill Type:	30mm
Delivery Date:	30/12/1899	Guttering:	White	Int. Window Colour:	White
Base Heights:	2793	Cill Colour:	White	Ext. Window Colour:	White
		Sheet Area:	12.70m²	Roof System:	Ultraframe Classic (Ultrafram
		Glazed:	False	Software Version:	6.7.1.416
		Bar Type:	7 Series	Int. Roof Colour:	White
		Hip Type:	7 Series	Ext. Roof Colour:	White

